


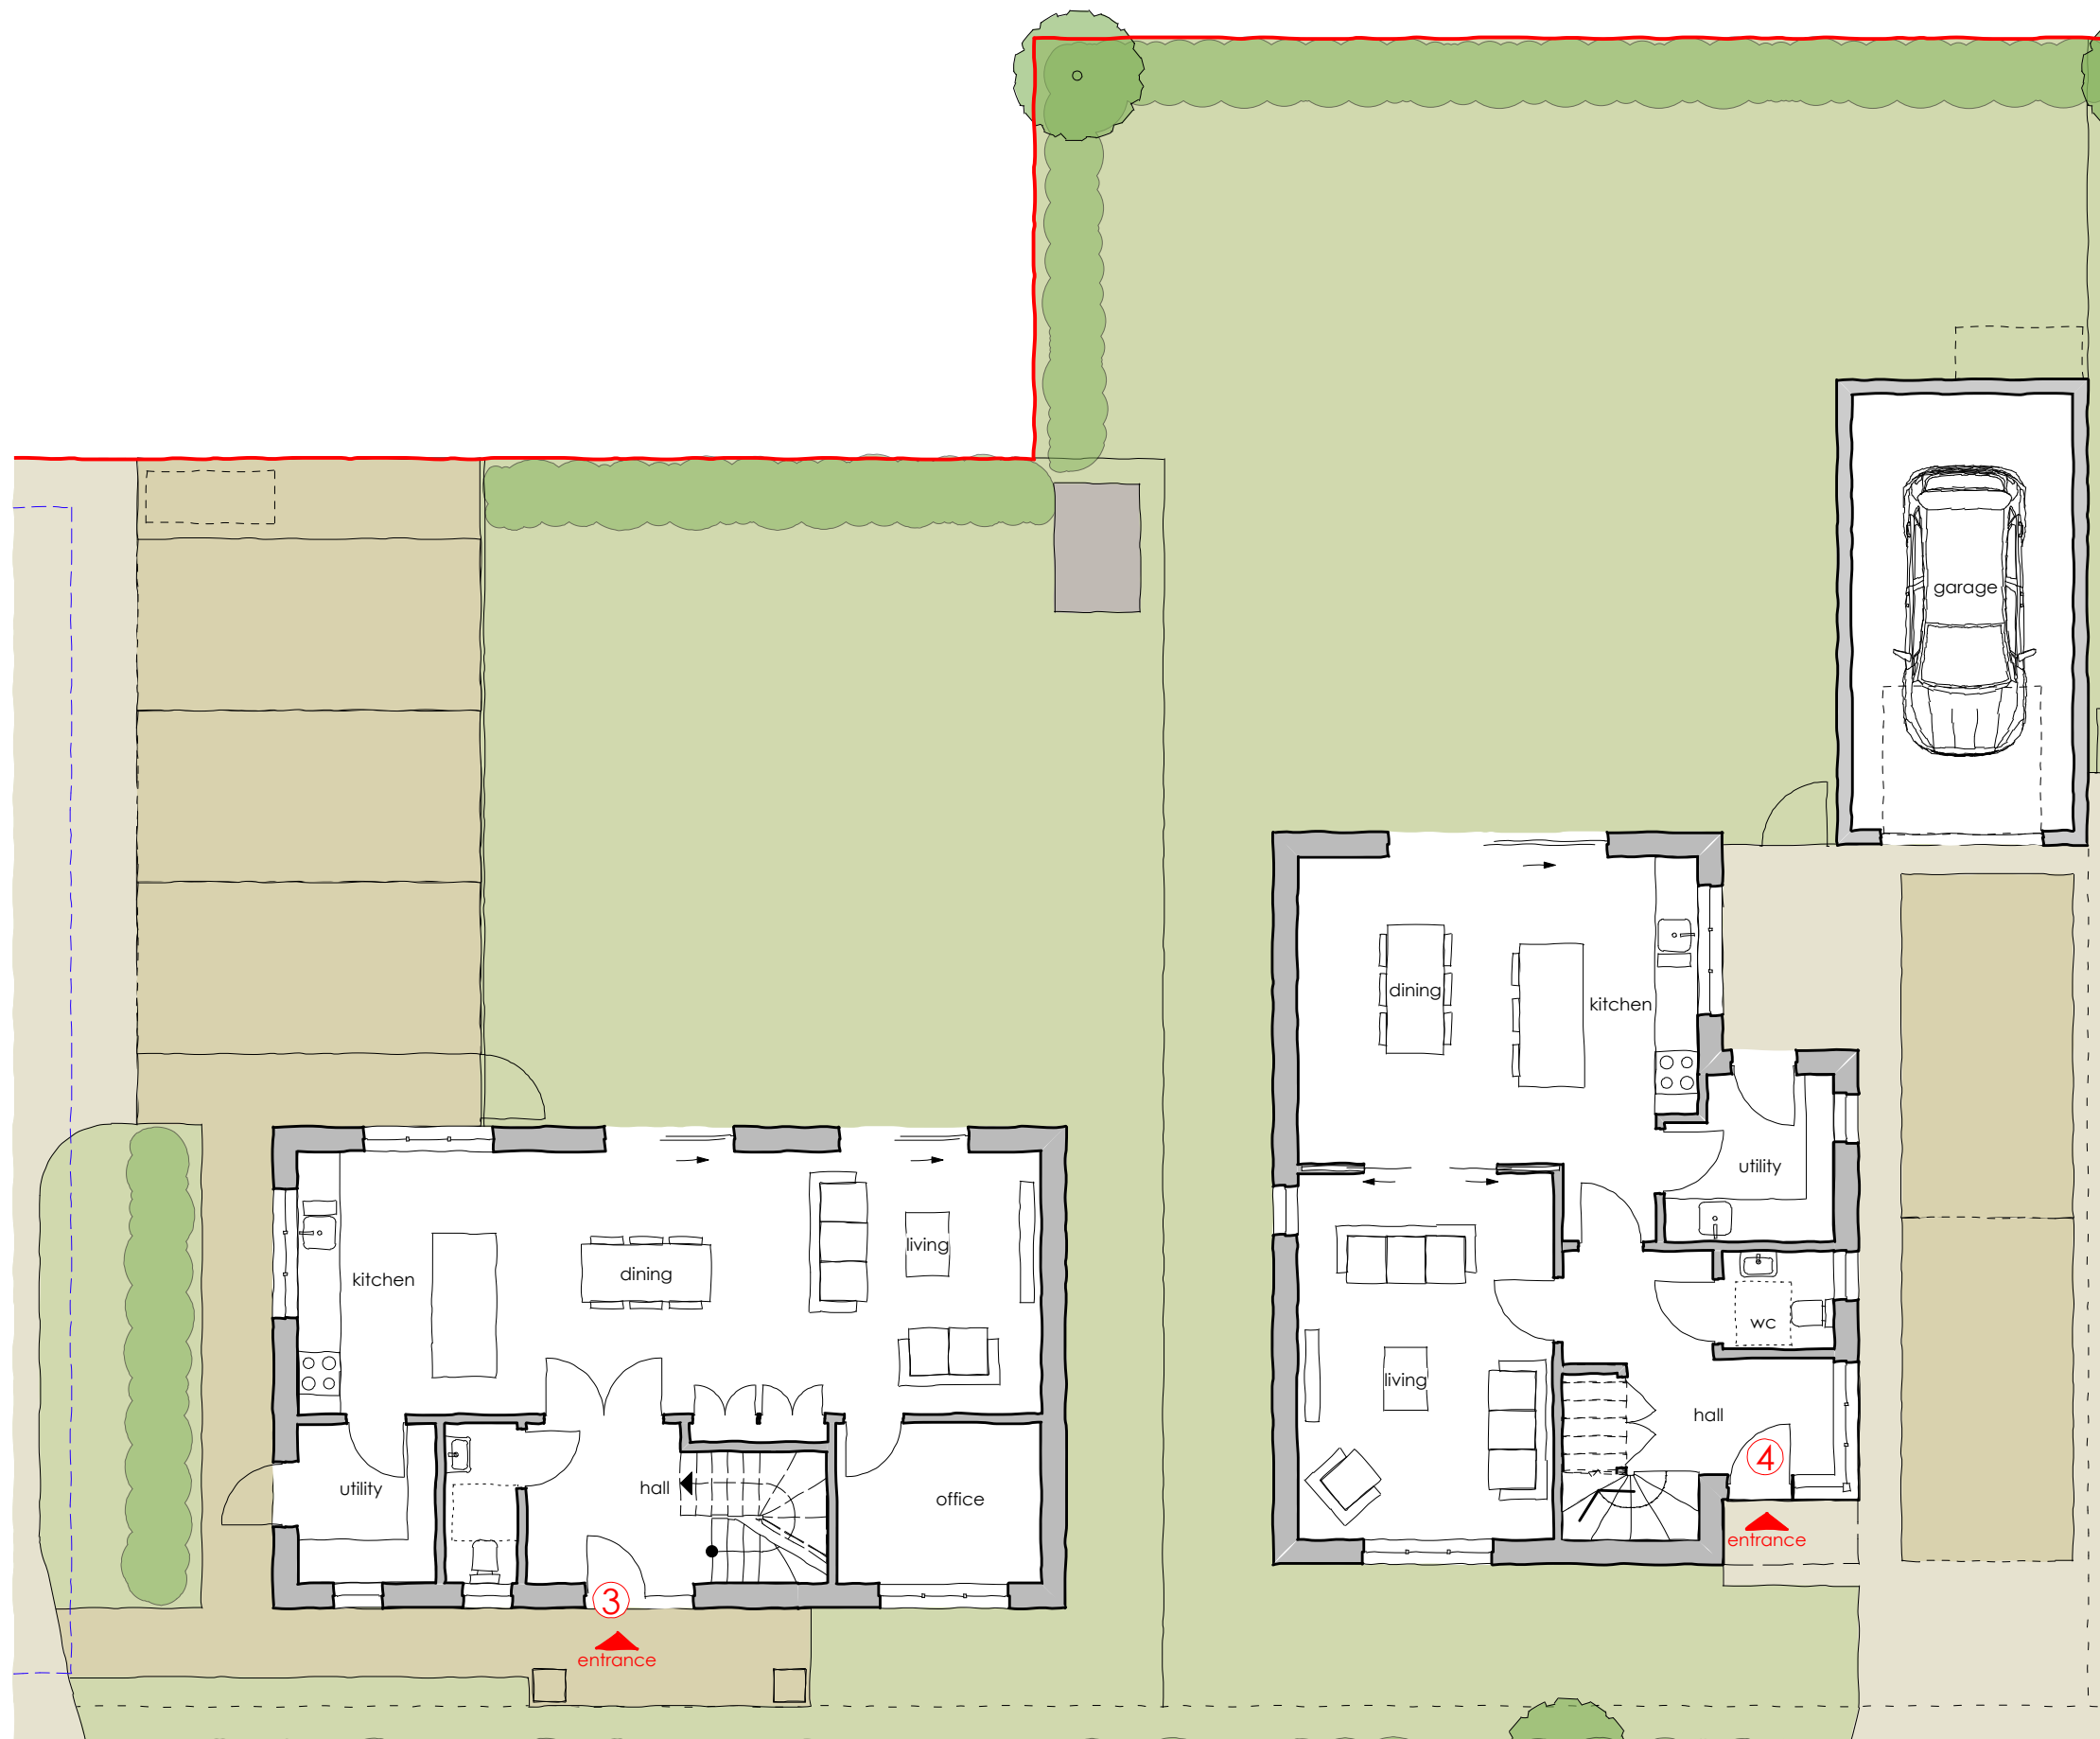

0 1 2 3m

do not scale, except for planning
© T2 architects

notes


revisions

Rev E 17/11/21 Amendments following elevations

Rev F 26/11/21 Amendments following meeting

Rev G 03/12/21 Amendments to plot layouts

Rev H 08/12/21 Amendments following client meeting

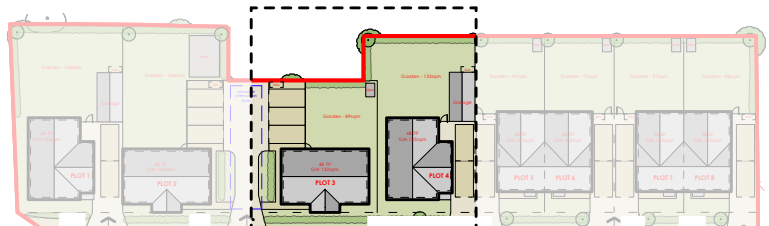

project
**Land rear of Oakfields,
Winchester Road,
Fair Oak**

client
Denham Harding

drawing
**Ground Floor Plan
Plots 3 + 4**

stage
Planning

scale
1:100 @ A3

date
September 2021

job no., dwg no., revision
2009_2002 Rev H

drawn by
JF

checked by
JT

Rev H

T2 architects

23 City Business Centre
Hyde Street
Winchester
SO23 7TA
T 01962 856255
E info@t2architects.com
www.t2architects.com