


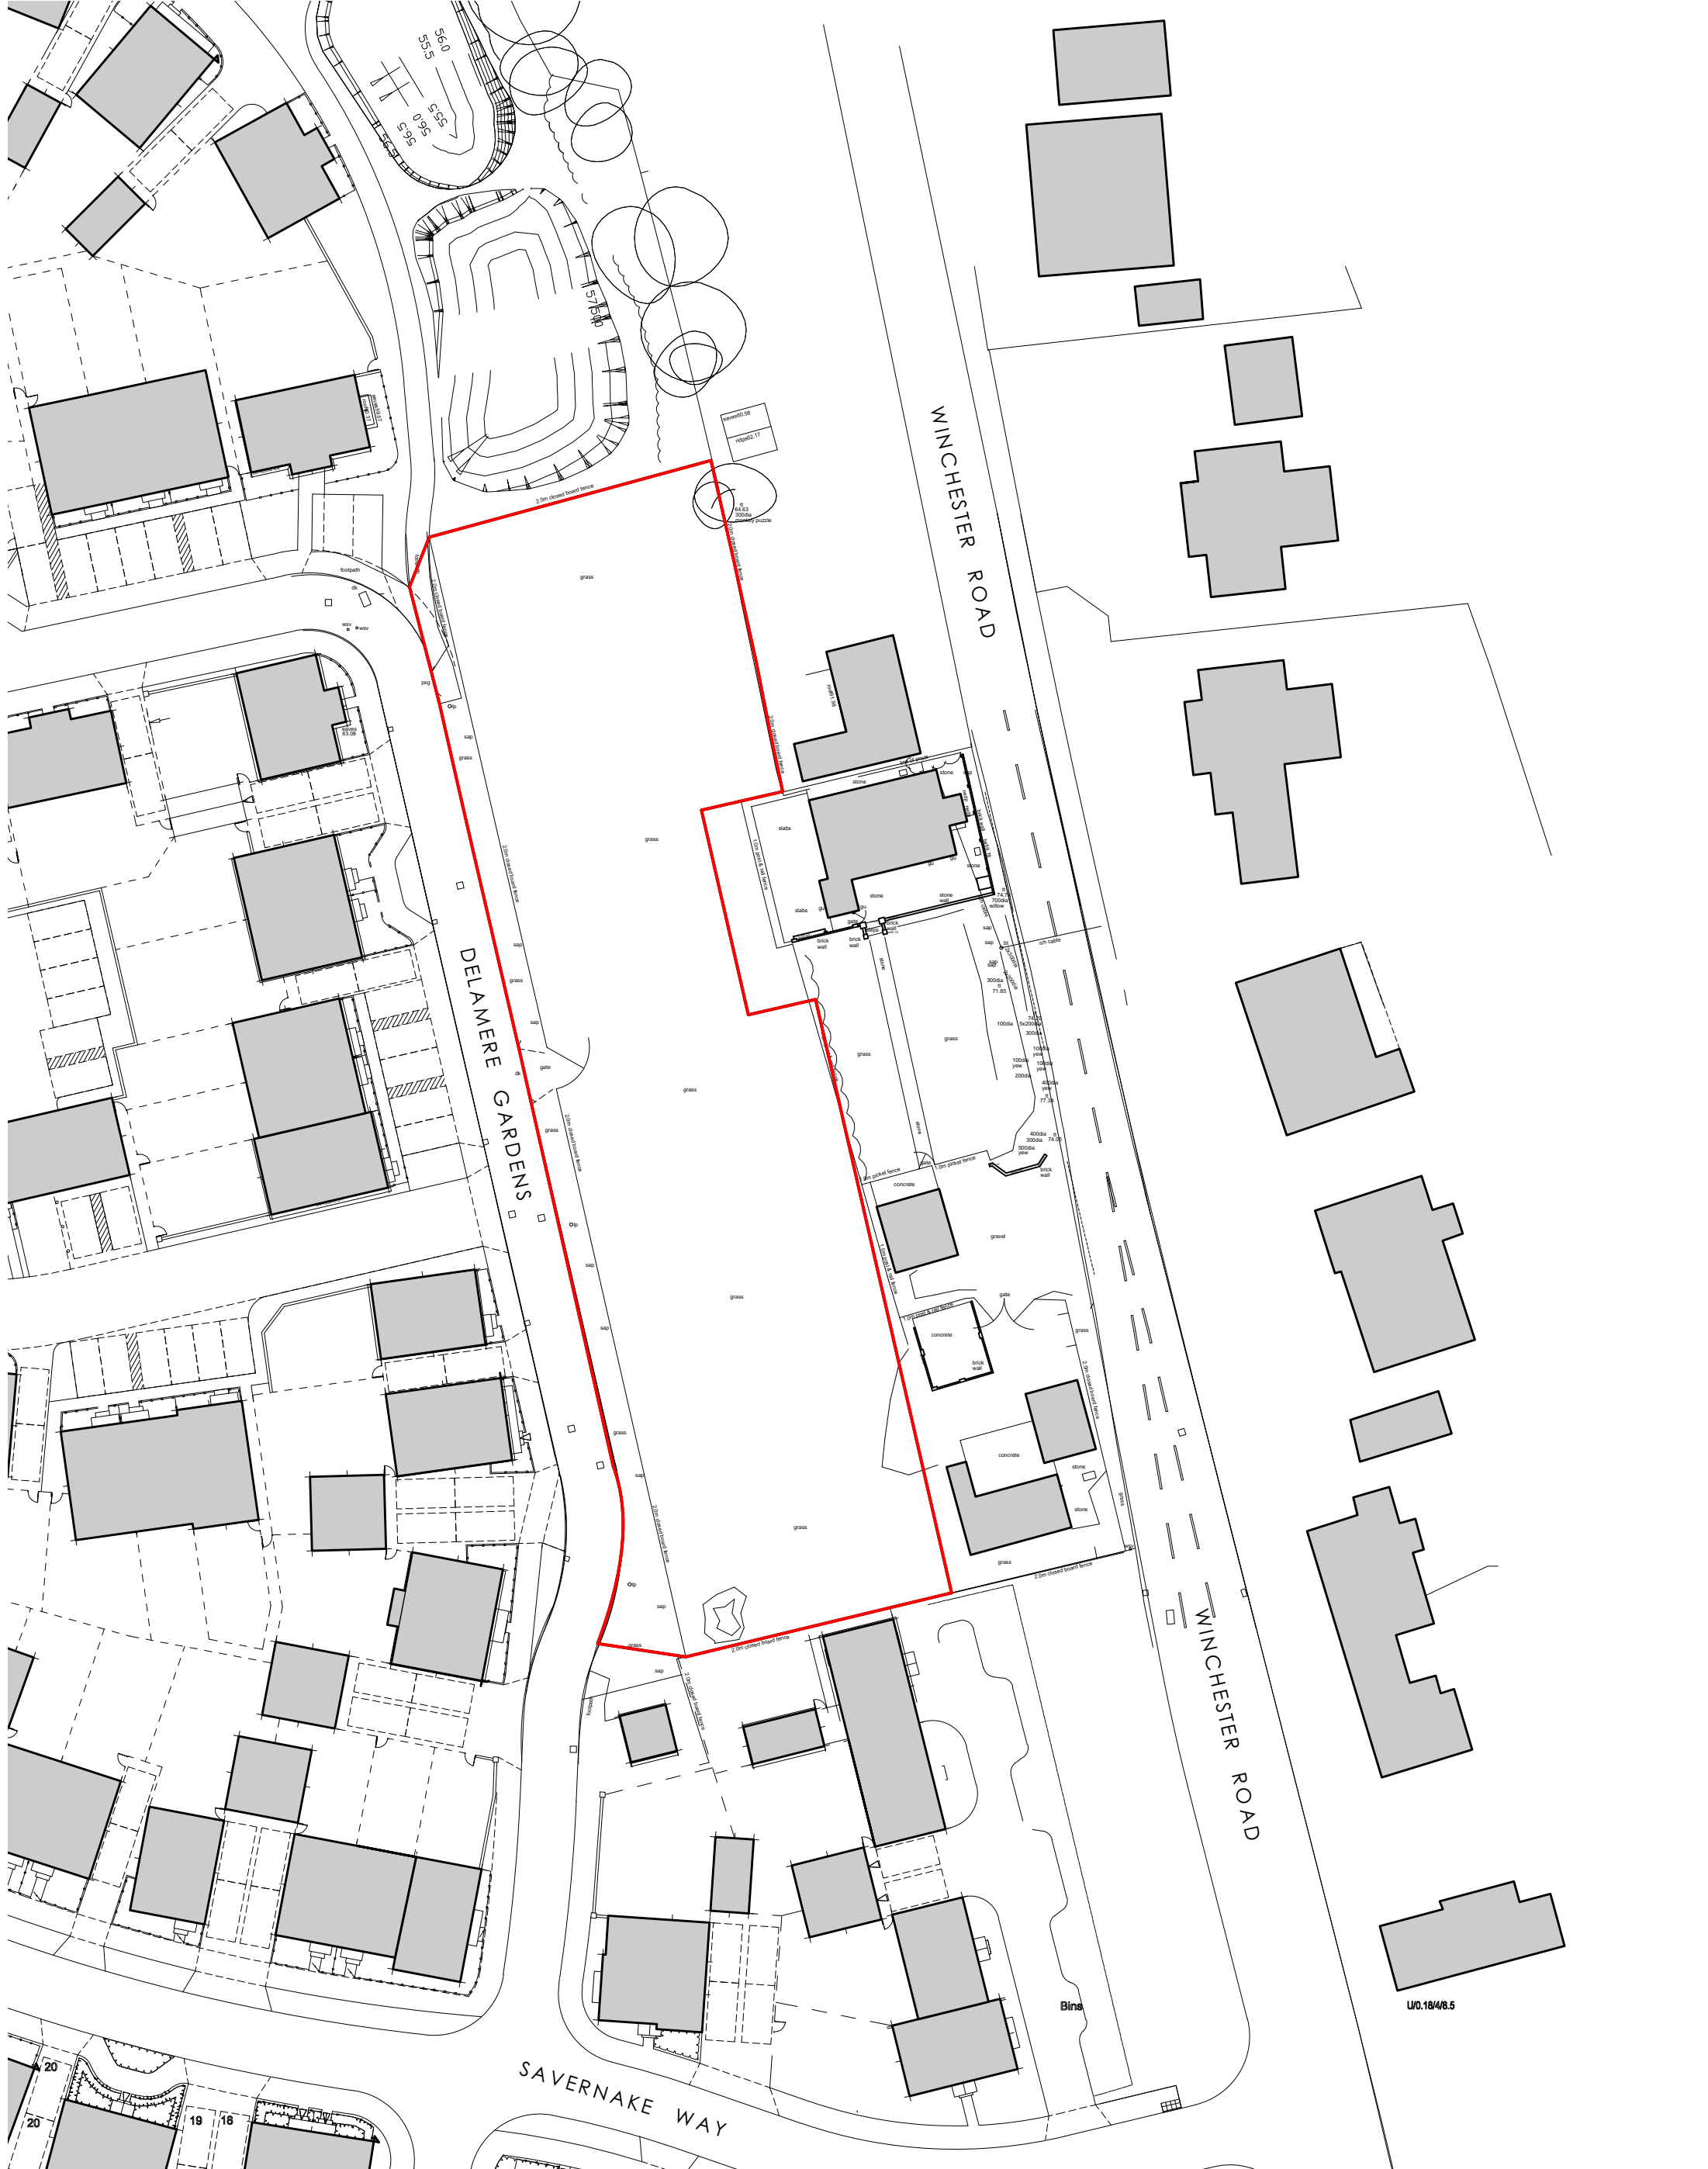

02515m

do not scale, except for planning
© T2 architects

notes

revisions

Rev A 19/02/21

Draft planning issue for comment

Rev B 12/03/21

Amendments following client comments

Rev C 19/03/21

Rev D 06/04/21

Amendments following comment



project

Land rear of Oakfields,
Winchester Road,
Fair Oak

client

Denham Harding

drawing

Existing Site Plan

stage

Planning

scale

1:500 @ A3

date

November 2020

job no._dwg no._revision

2009 _ 1000 Rev D

drawn by

JF

checked by

JT

Rev D

T2 architects

23 City Business Centre
Hyde Street
Winchester
SO23 7TA
T 01962 856255
E info@t2architects.com
www.t2architects.com