




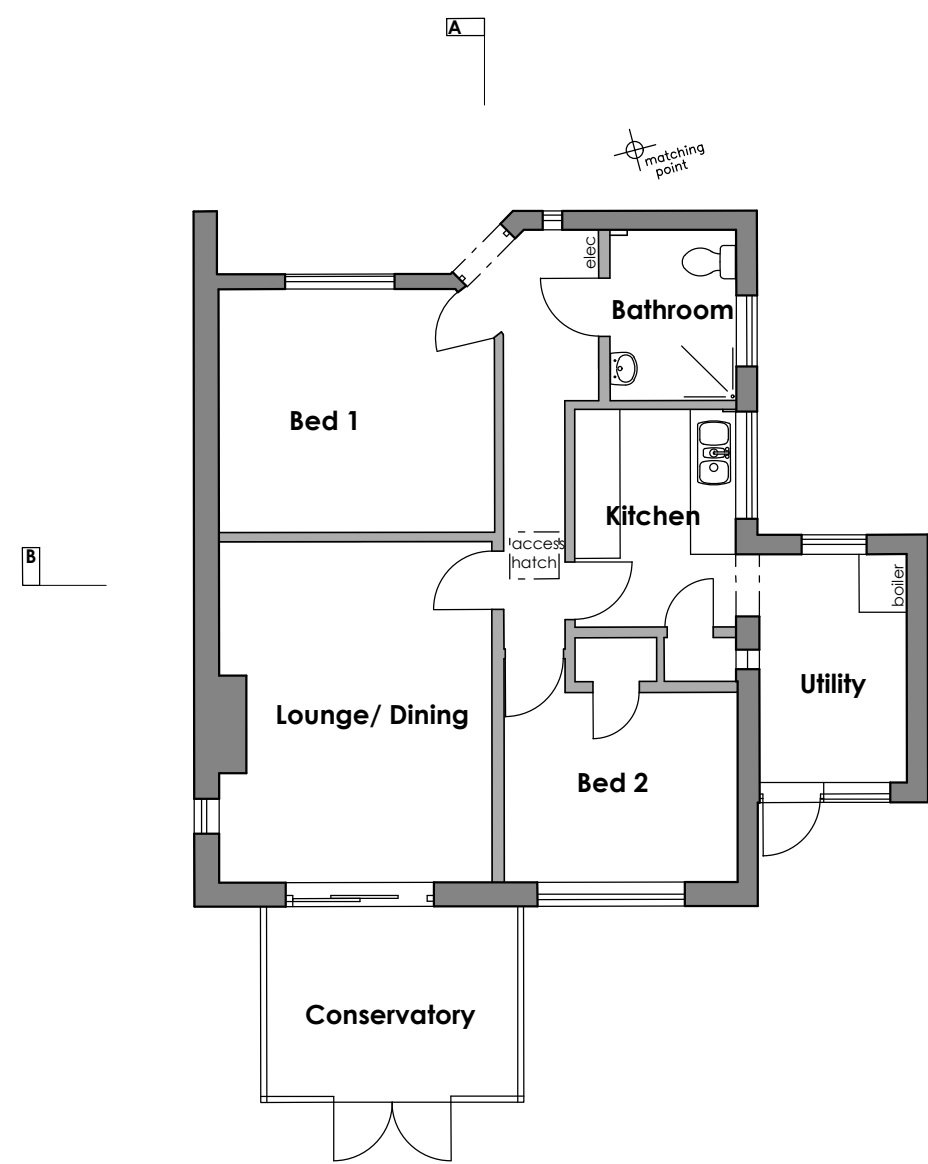


GROUND FLOOR PLAN

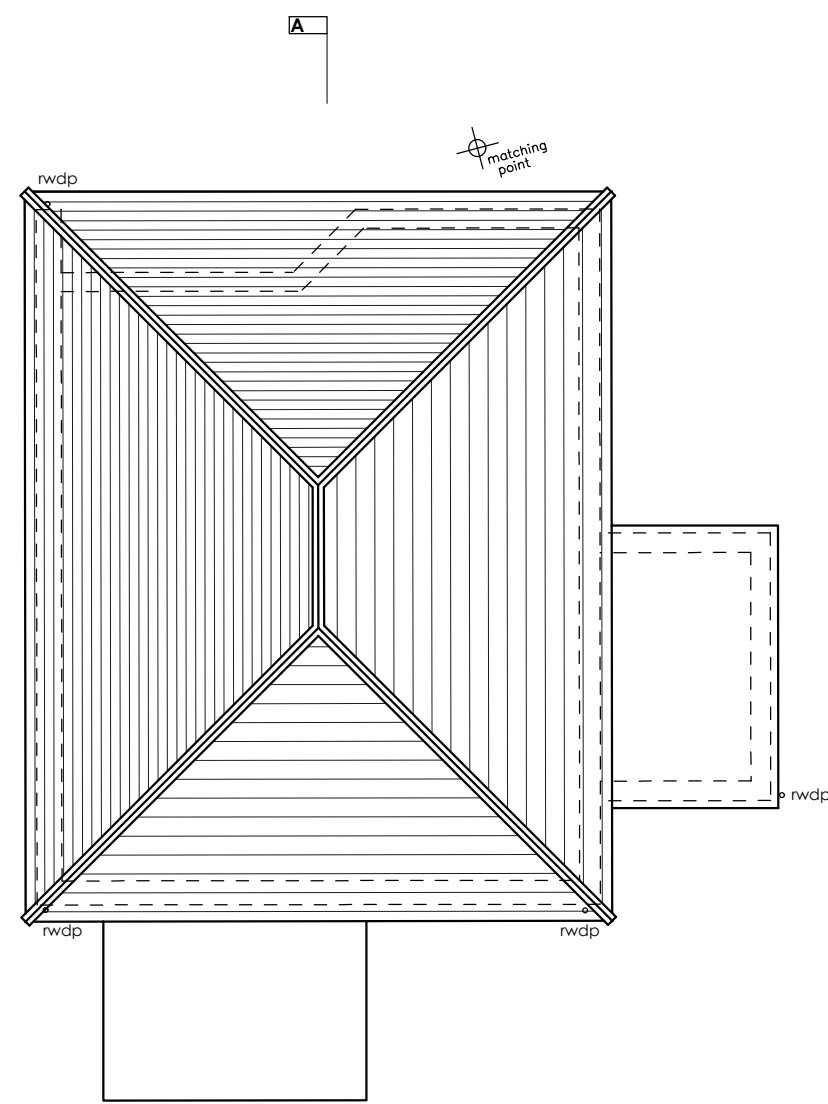


ROOF PLAN

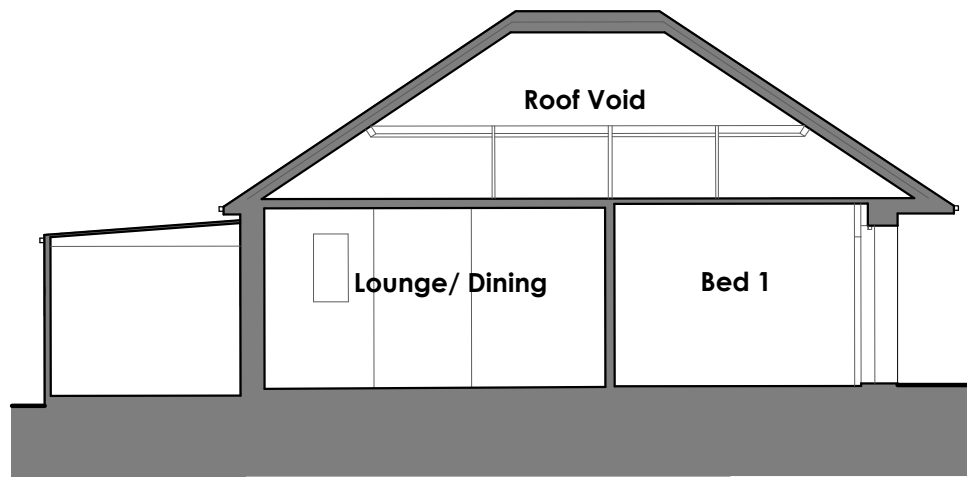


SECTION A-A

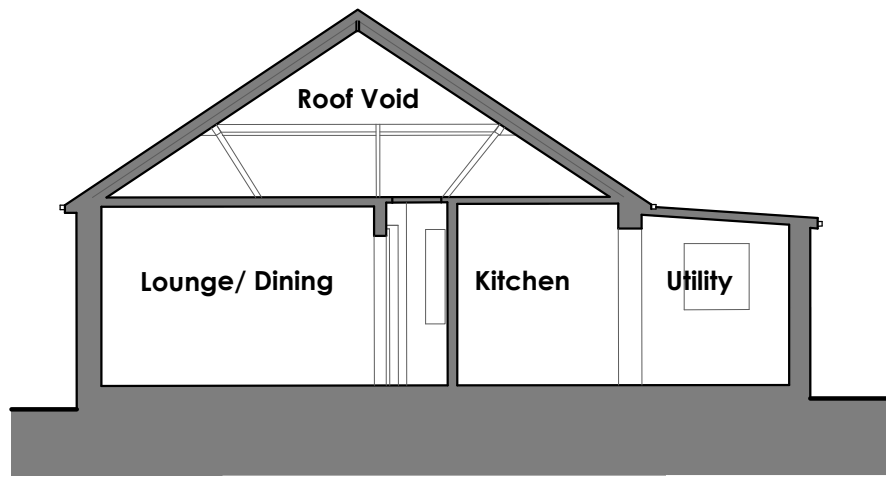


SECTION B-B

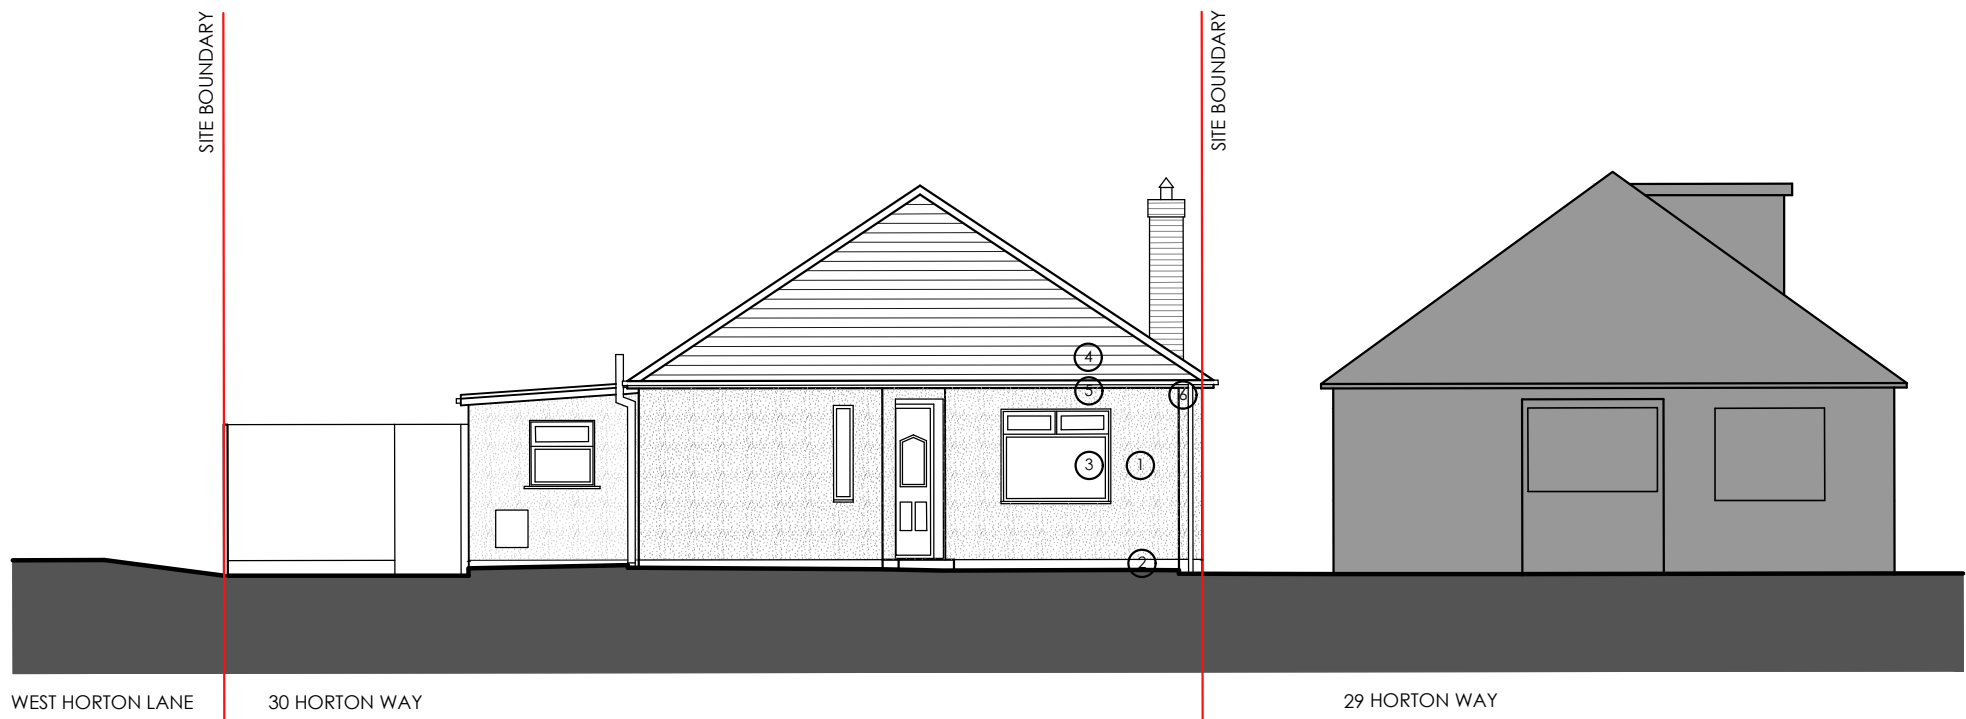


FRONT, NORTH ELEVATION

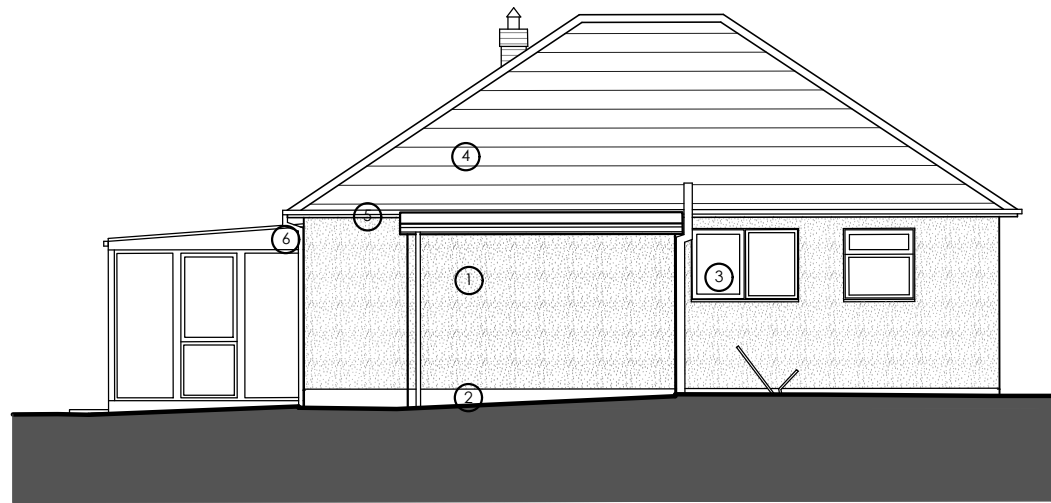

SIDE, EAST ELEVATION

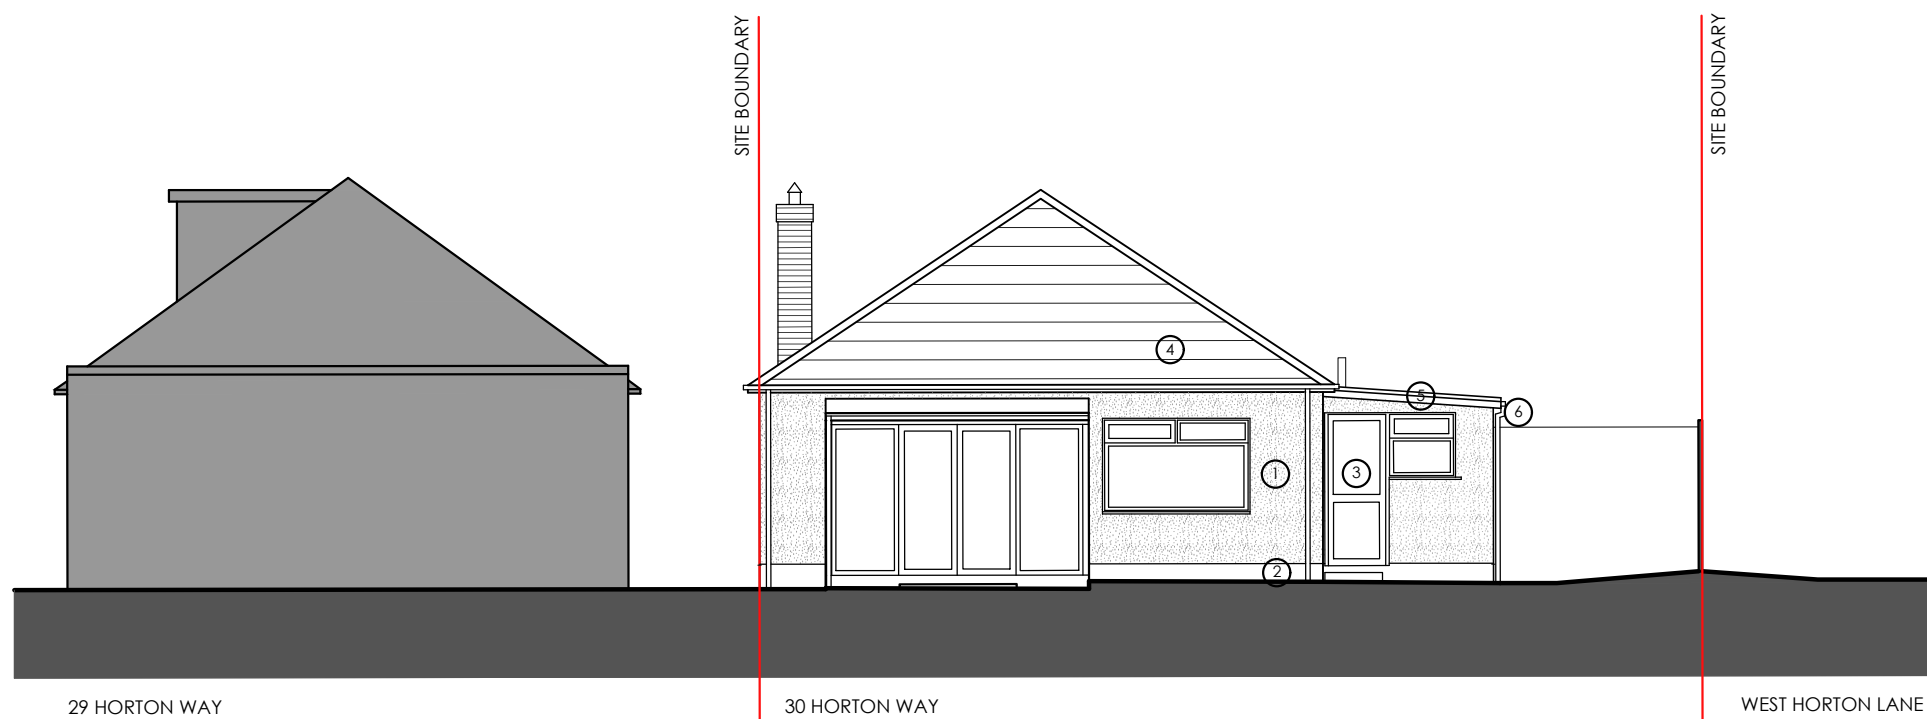

REAR, SOUTH ELEVATION

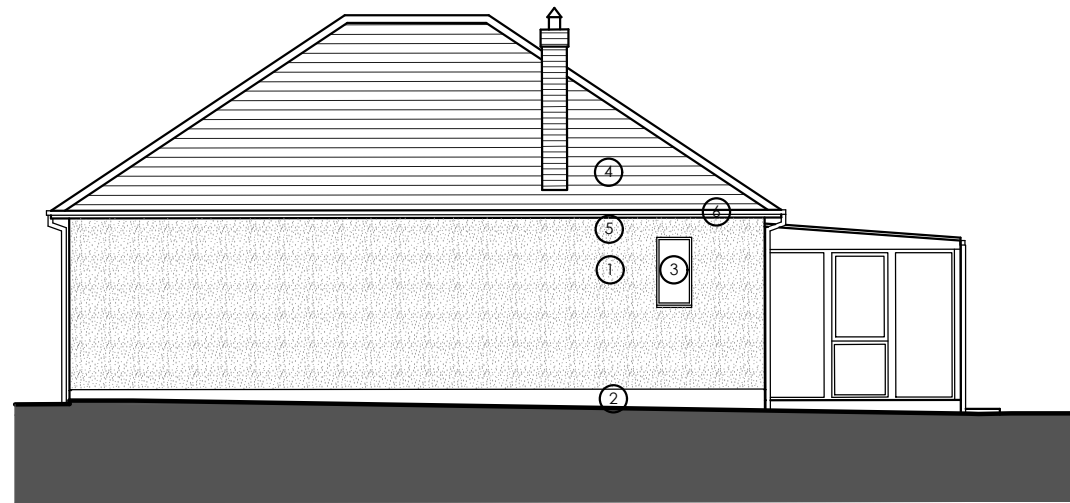

SIDE, WEST ELEVATION

WGADD

Address
WHITE + GRAYARCHITECTURE / DESIGN / DEVELOP LTD
159 Chamberlayne Road, Eastleigh, SOUTHAMPTON,
SO50 5JG.
16 Truleigh Drive, Portslade, BRIGHTON, BN41 2YQ.
Telephone
STEVEN (SOUTHAMPTON) 07909961007,
MARTIN (BRIGHTON) 07788175278
Email
whiteandgray@wgadd.co.uk
Website
www.wgadd.co.uk

Project Title
30 Horton Way, Bishopstoke, SO50 8LU

Drawing Title
Existing Floor Plans, Sections A-A & B-B,
and Elevations.

This drawing has been produced for planning purposes only do not use for any other reason without prior consent of WGADD LTD, this drawing is copyright.


Drawing No
WG210 100-03

Issue Status
PLANNING ISSUE

Revision
P01

Scale
1:100 @A1

Date
Oct 2023

 

PROPOSED MATERIALS KEY

- YELLOW RENDER
- WHITE CONCRETE BASE
- WHITE WINDOWS AND DOORS
- RUSTIC BROWN ROOF TILES
- WHITE FASCIA/ SOFFITS
- WHITE RAINWATER GUTTER & DOWN PIPES

KEY

- Building Outline/ Landscaped
- Areas To Be Demolished
- Obscured Windows
- Site boundary