




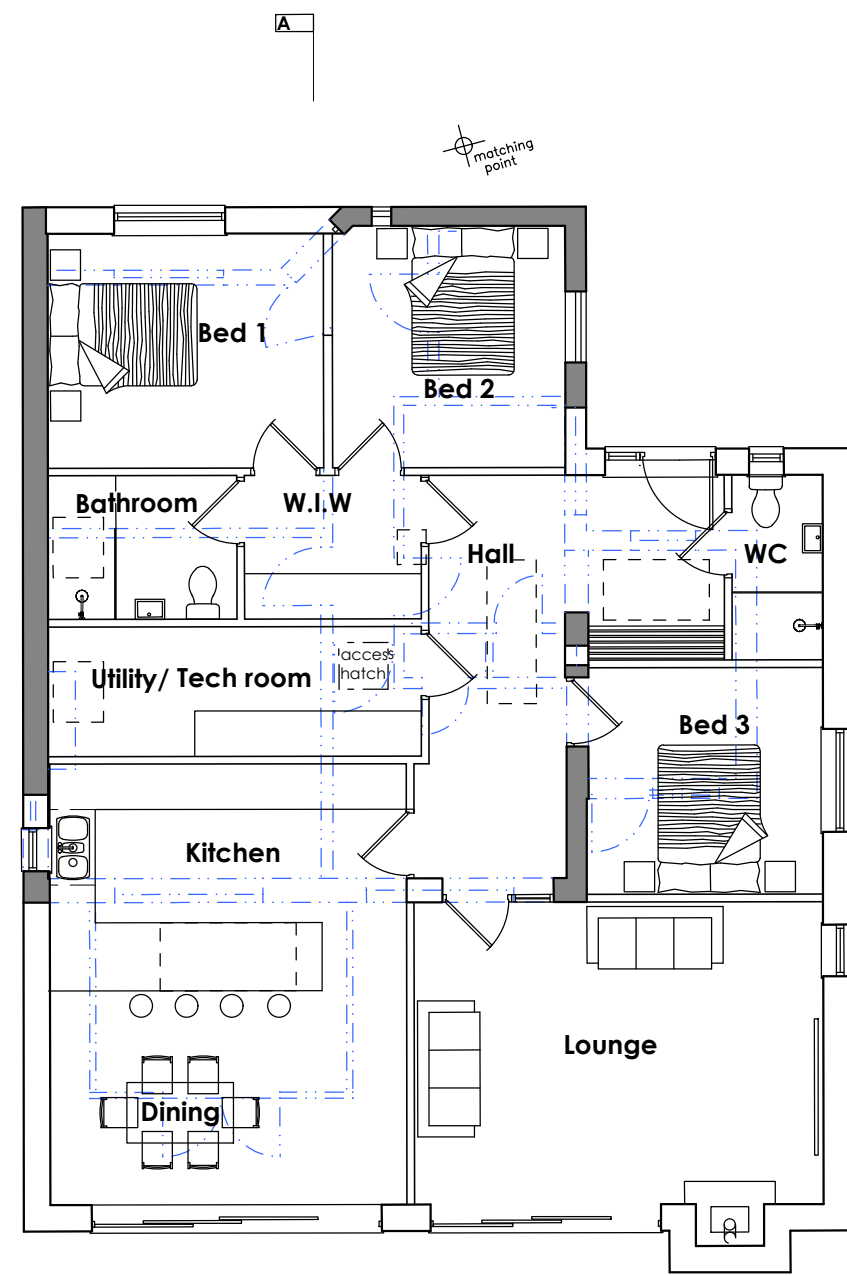


GROUND FLOOR PLAN

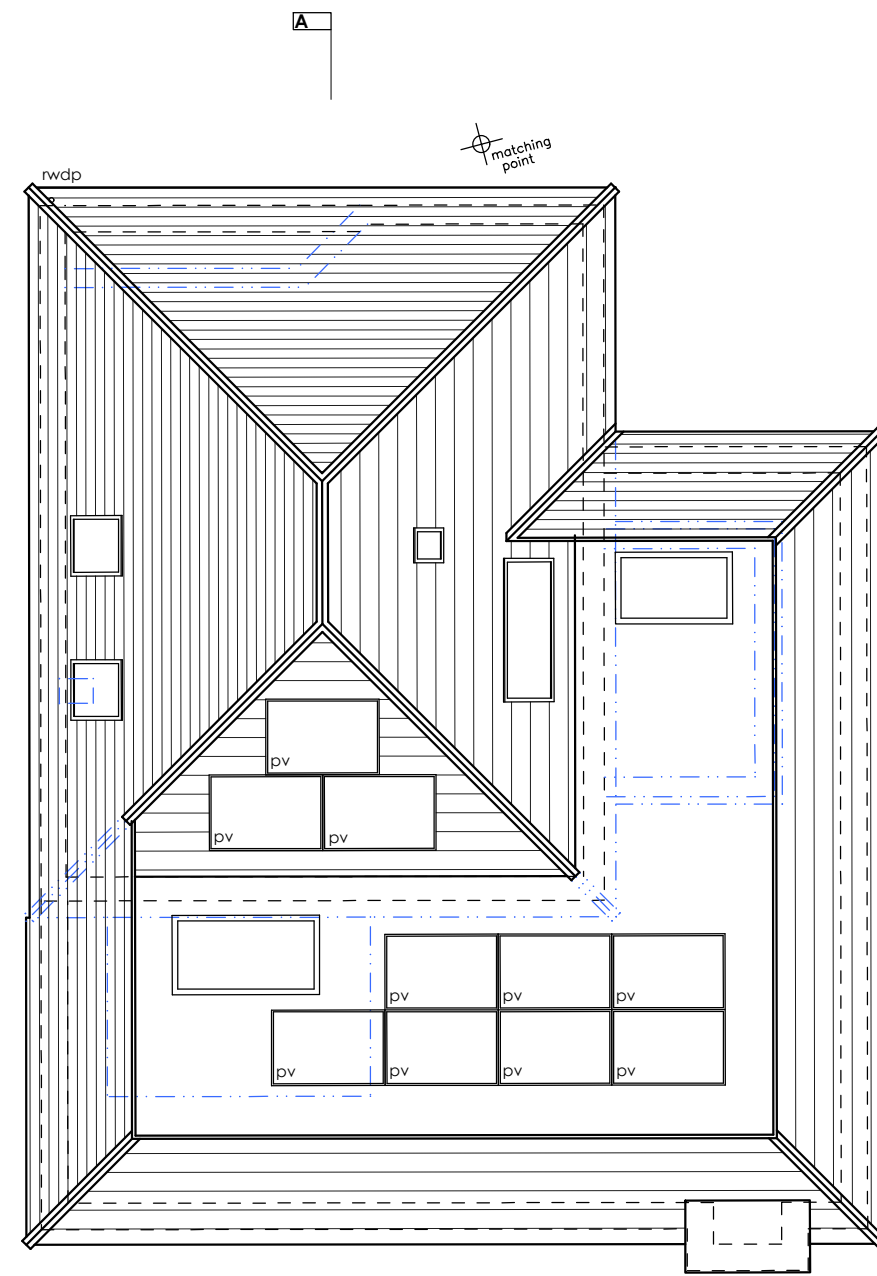


ROOF PLAN

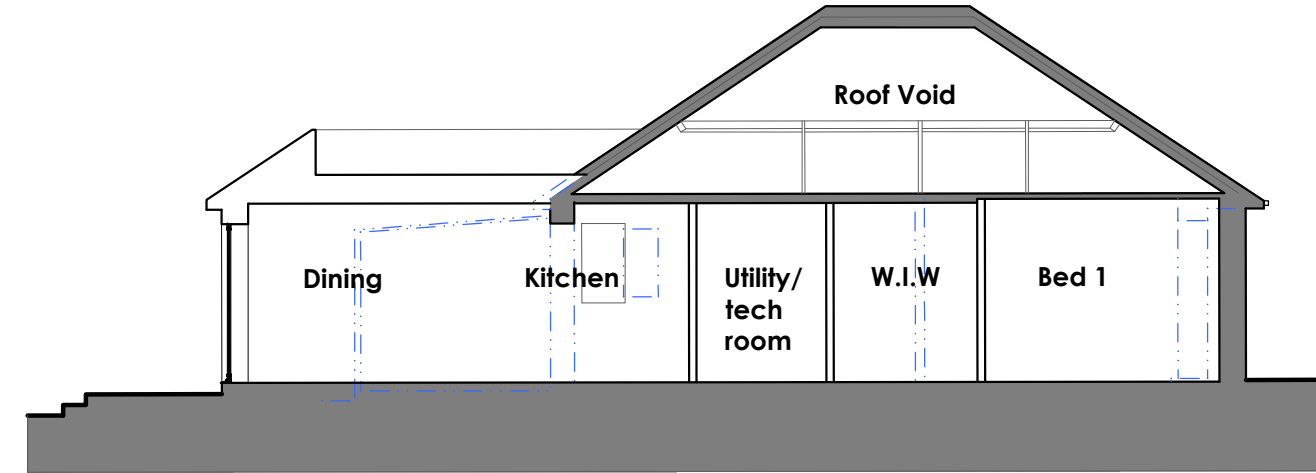


SECTION A-A

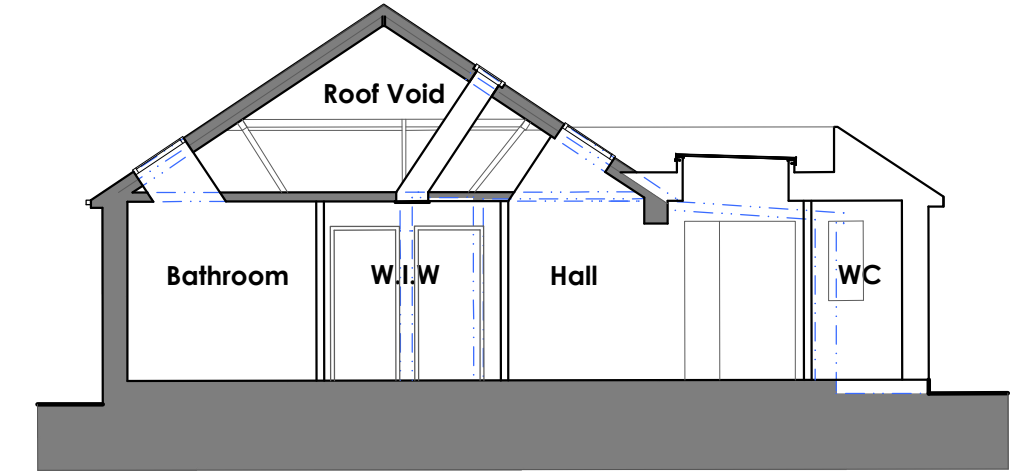


SECTION B-B

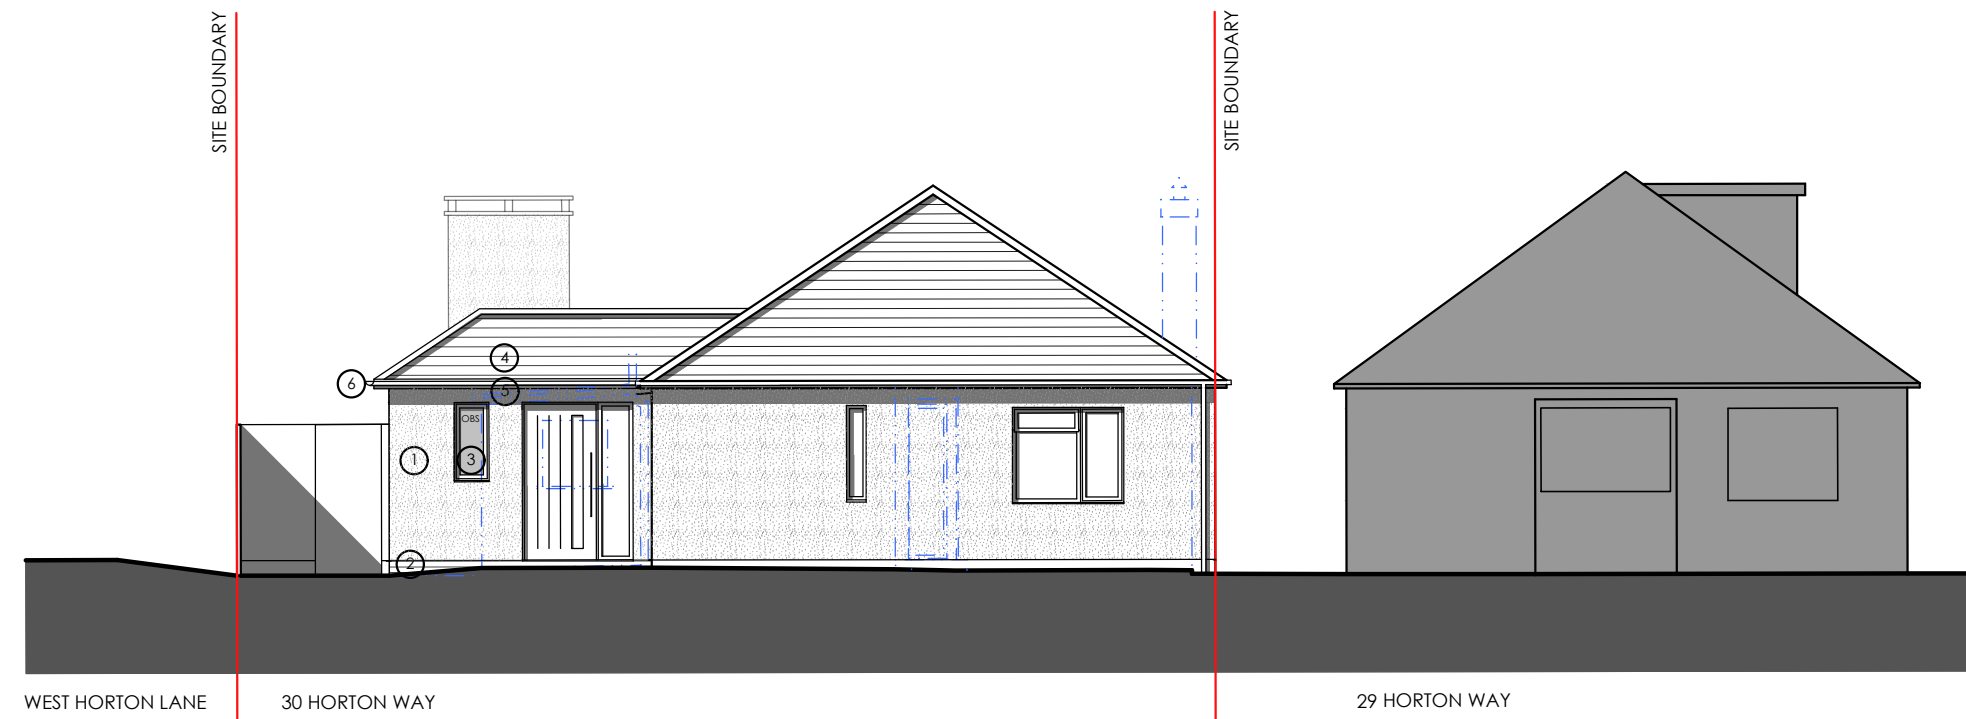


FRONT, NORTH ELEVATION

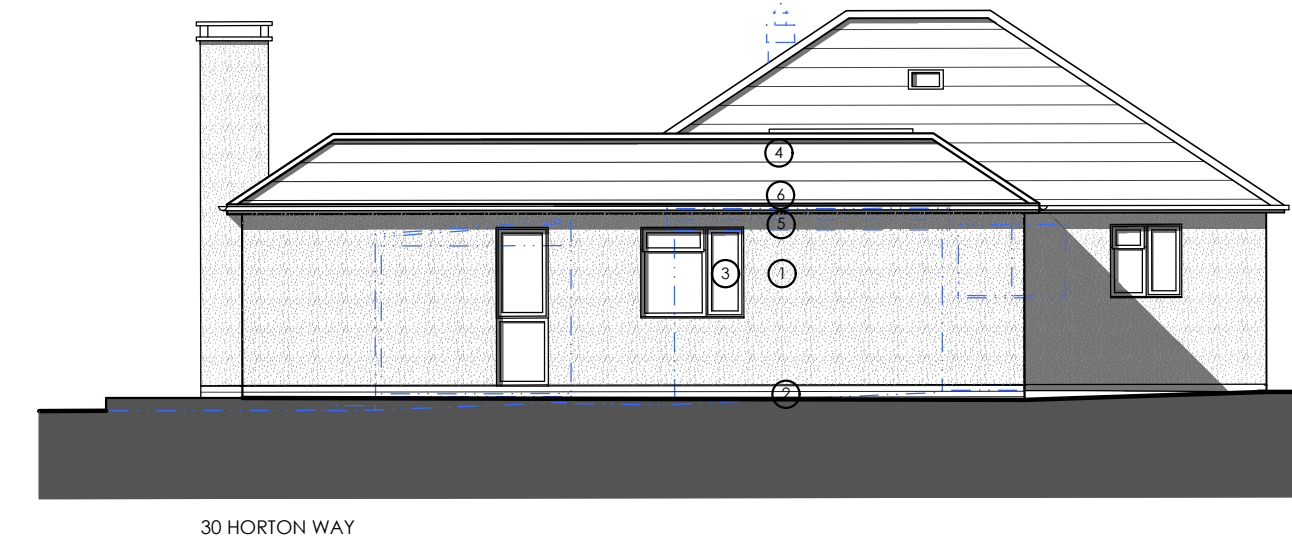

SIDE, EAST ELEVATION

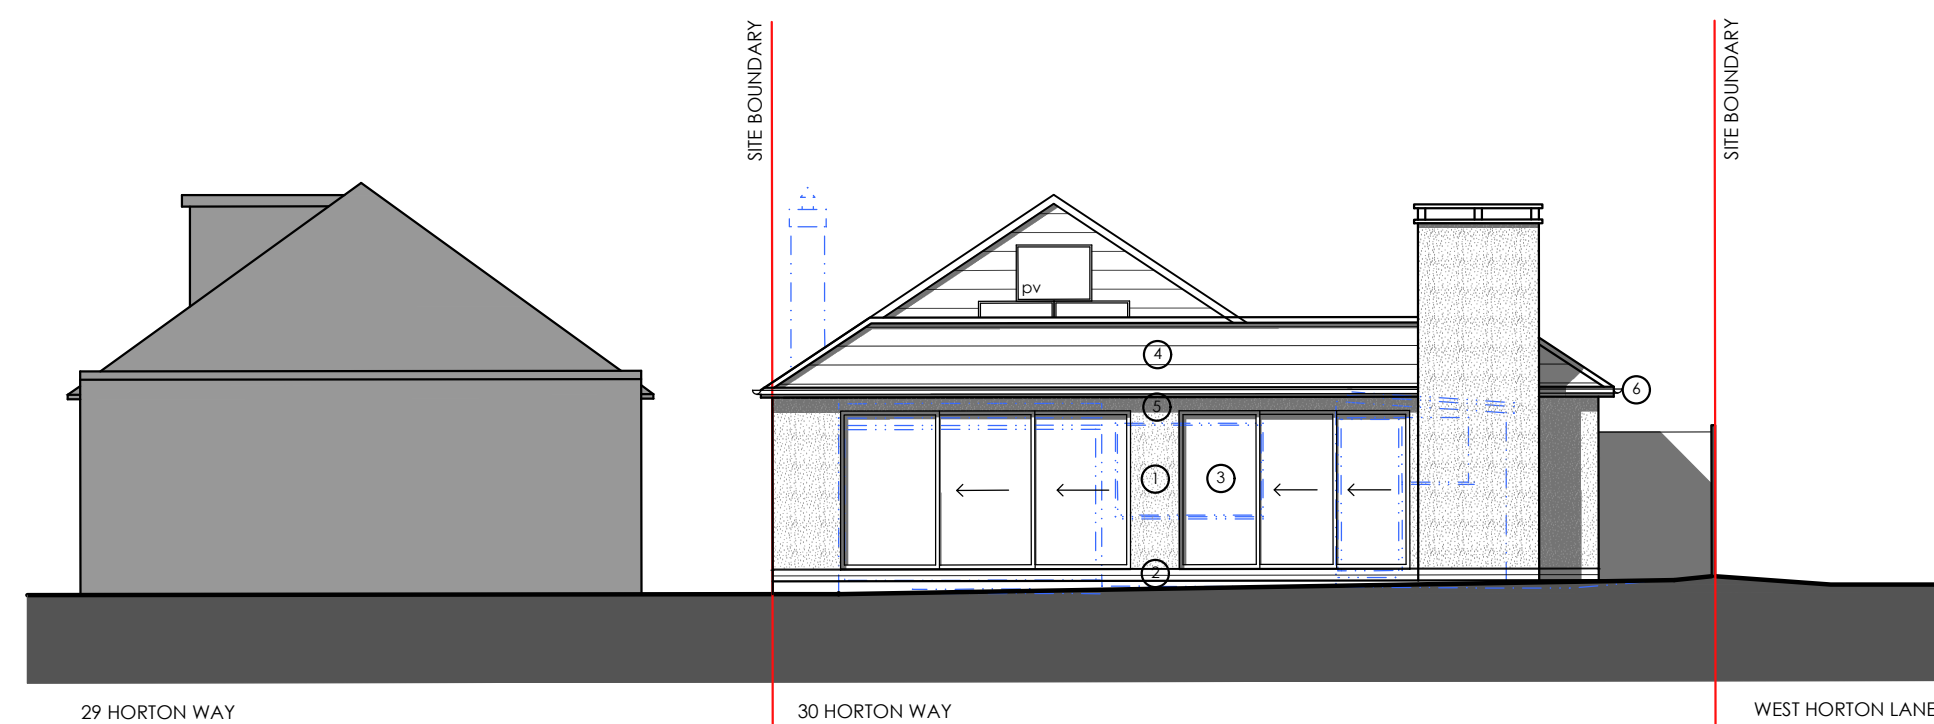

REAR, SOUTH ELEVATION

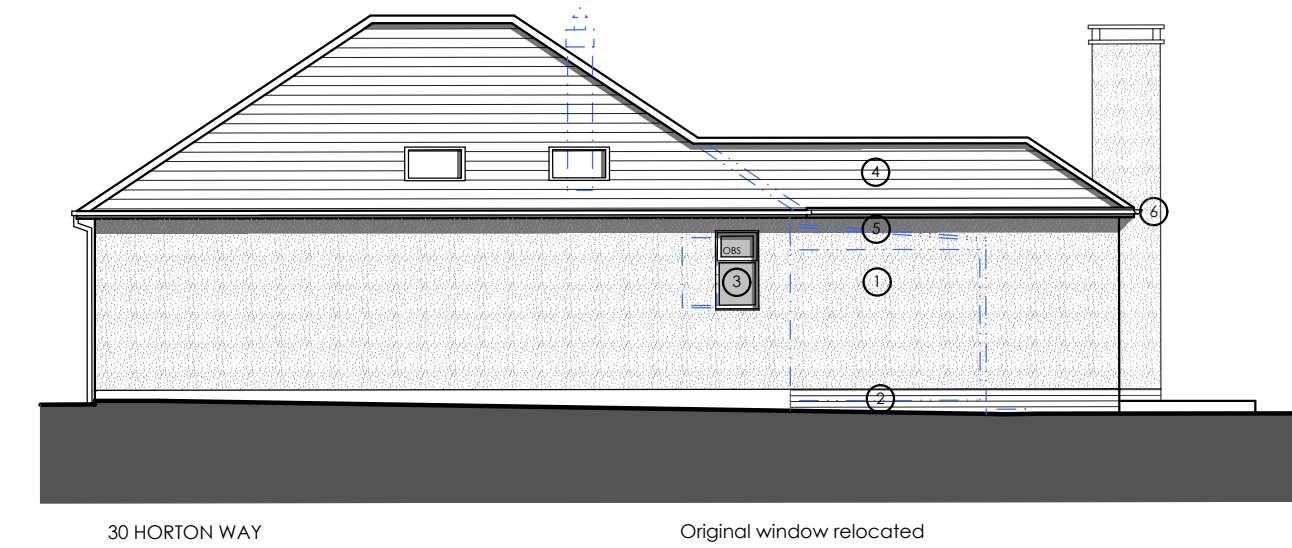

SIDE, WEST ELEVATION

WGADD

WHITE + GRAYARCHITECTURE / DESIGN / DEVELOP LTD
159 Chamberlayne Road, Eastleigh, SOUTHAMPTON,
SO50 5JG.

16 Truleigh Drive, Portslade, BRIGHTON, BN41 2YQ.

Address

Telephone

Email

Website

STEVEN (SOUTHAMPTON) 07909961007,
MARTIN (BRIGHTON) 07788175278

whiteandgray@wgadd.co.uk
www.wgadd.co.uk

Project Title

30 Horton Way, Bishopstoke, SO50 8LU

Drawing Title

Proposed Floor Plans, Sections A-A & B-B,
and Elevations.

Drawing No

WG210 100-05

Revision

P01

Issue Status


PLANNING ISSUE

Scale

1:100 @A1

Date

Oct 2023

 

PROPOSED MATERIALS KEY

- RENDER
- BRICKWORK BASE
- WHITE WINDOWS AND DOORS
- RUSTIC BROWN ROOF TILES
- WHITE FASCIA/ SOFFITS
- WHITE RAINWATER GUTTER & DOWN PIPES

KEY

- Building Outline/ Landscaped
- Areas To Be Demolished
- Obscured Windows
- Site boundary

This drawing has been produced for planning purposes only do not use for any other reason without prior consent of WGADD LTD, this drawing is copyright.