


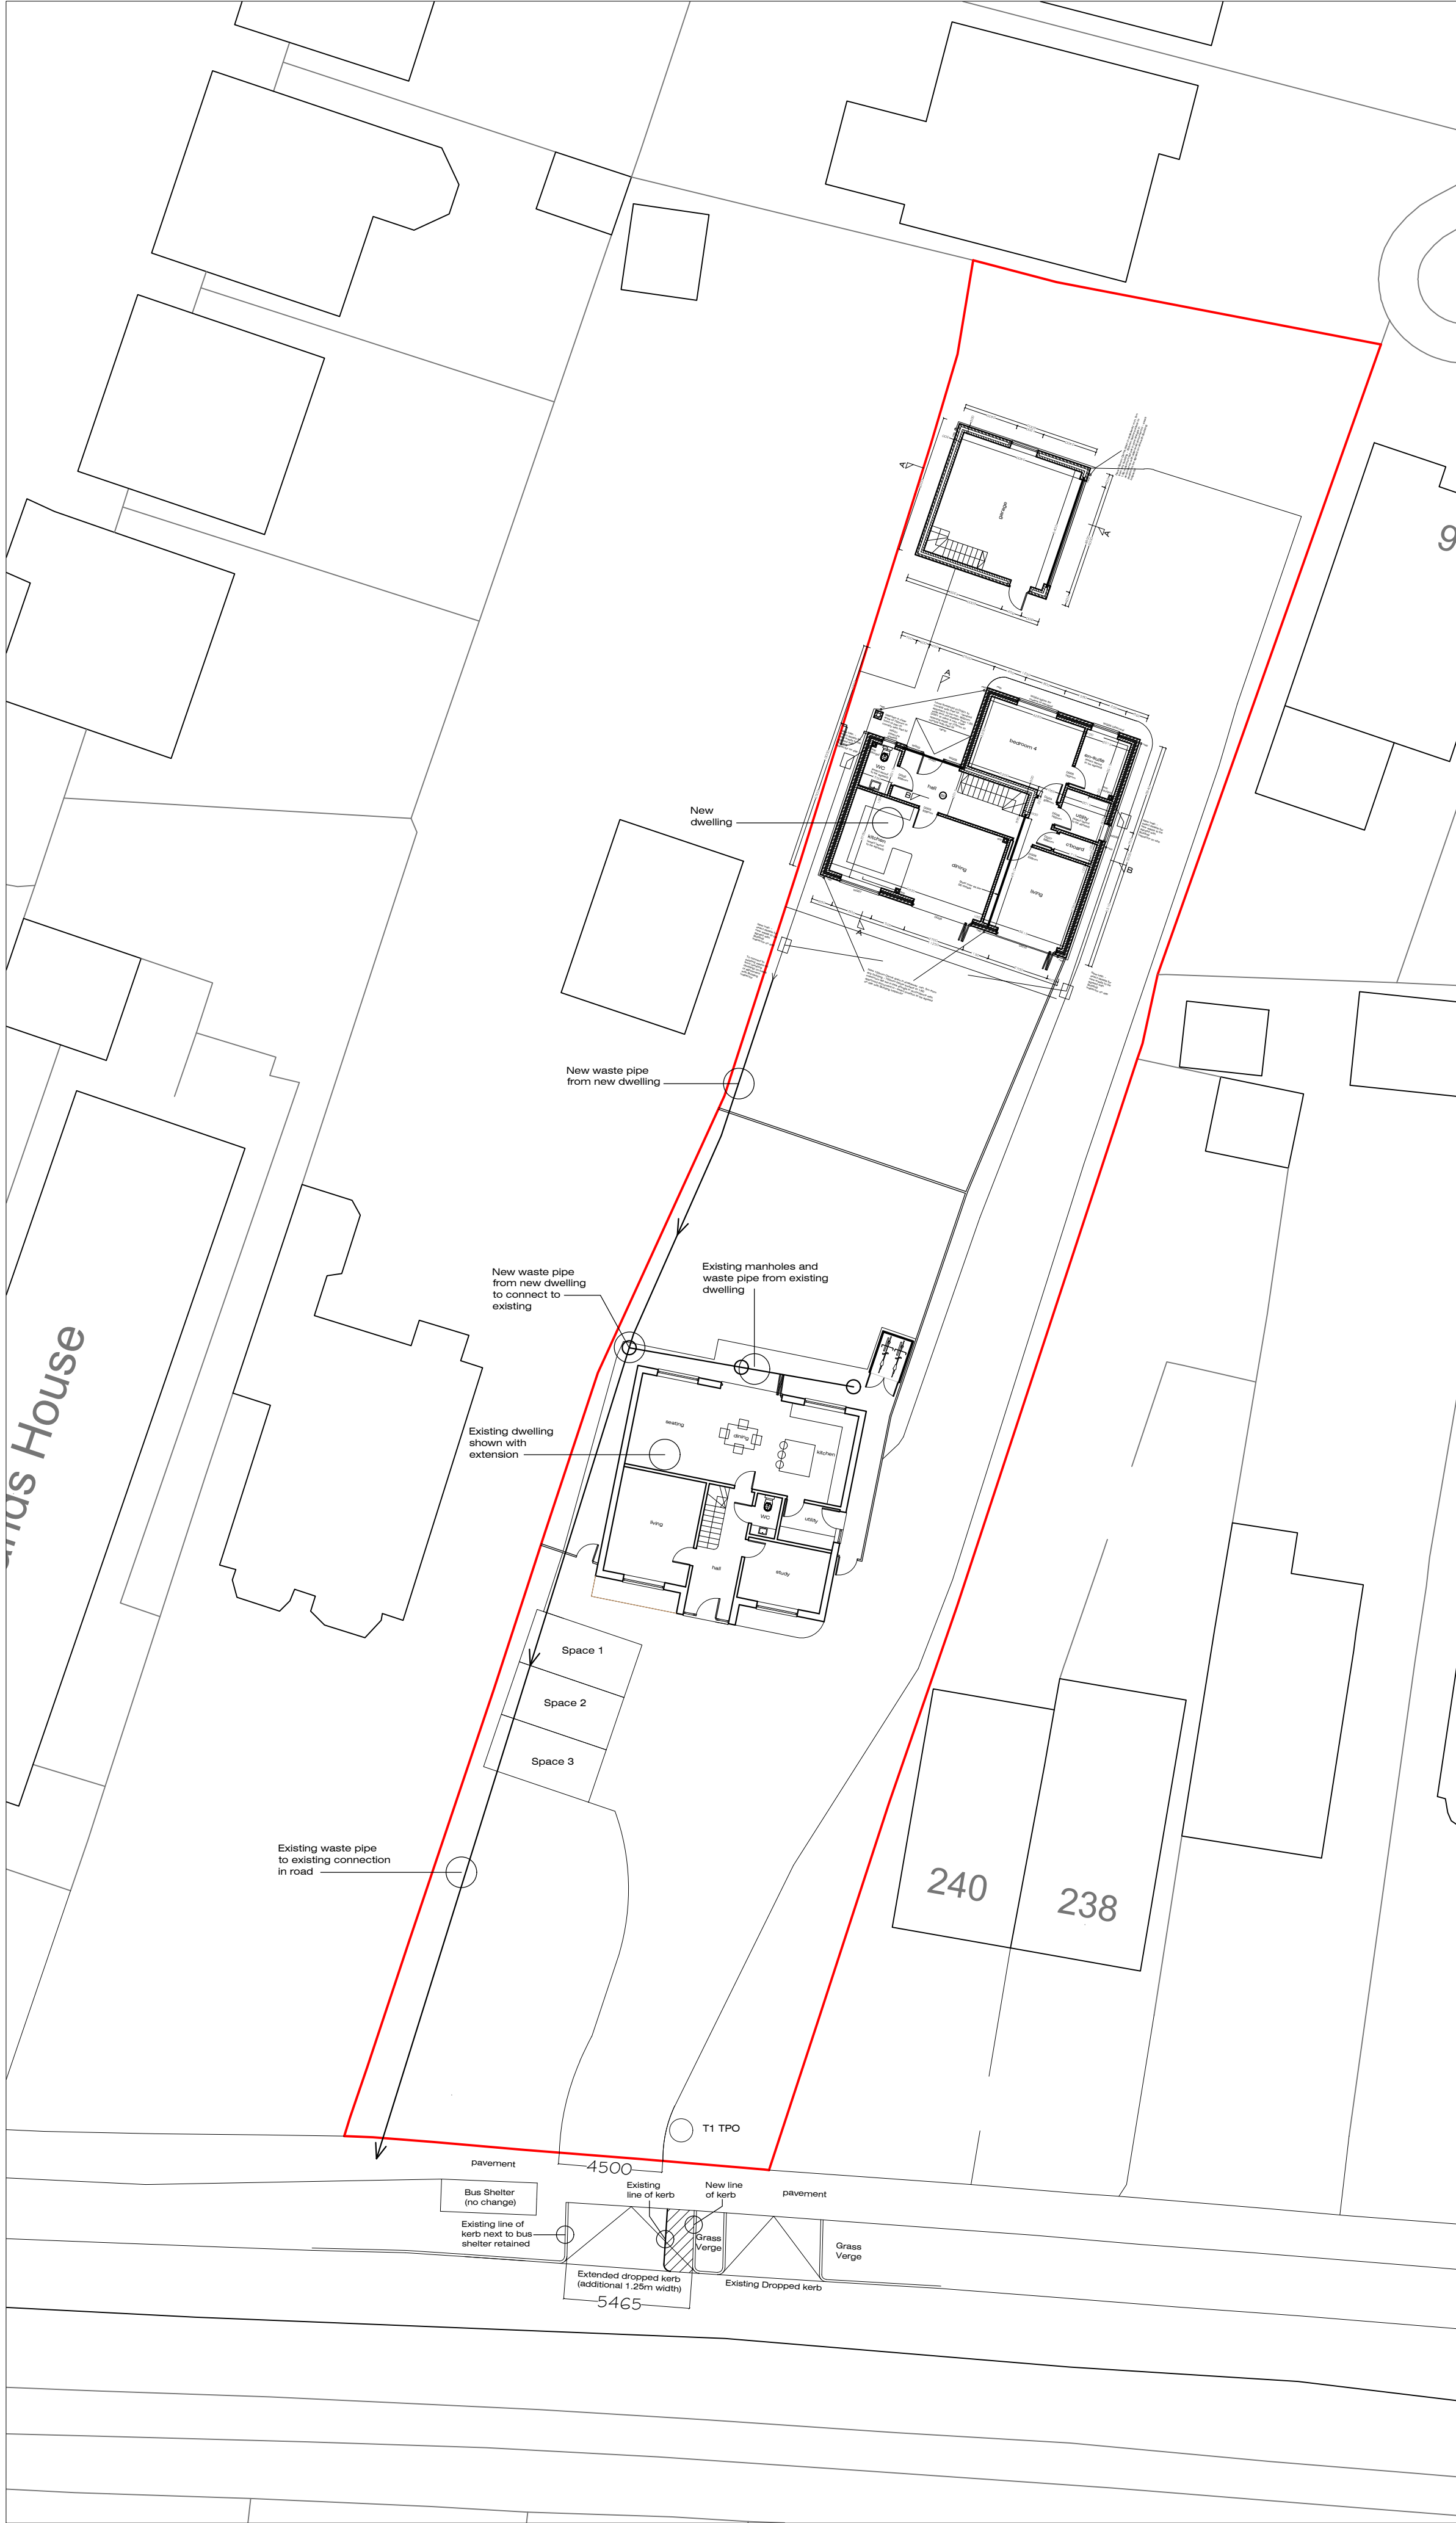

Site Plan - As Proposed 1:200

-	Issued for Approval	NJ	02-10-23
Rev.		By	Date

Wildern Architecture Ltd
The Hawthorns, 105 Dibles Road,
Warsash, Southampton, SO31 9JL
07920 260758

Project
242 Leigh Road, Chandler's
Ford, Eastleigh, SO53 3AW

Client
Mr K Turner

Title Waste and Surface Water Site Plan			
Date	Aug 23	Drawn By	NJ
Job No.	Drawing No.	Scale	Revision
W22-004	802	1:200@A1	-