


Existing
Front Elevation

Existing
Side Elevation

Existing
Rear Elevation


Existing
Side Elevation

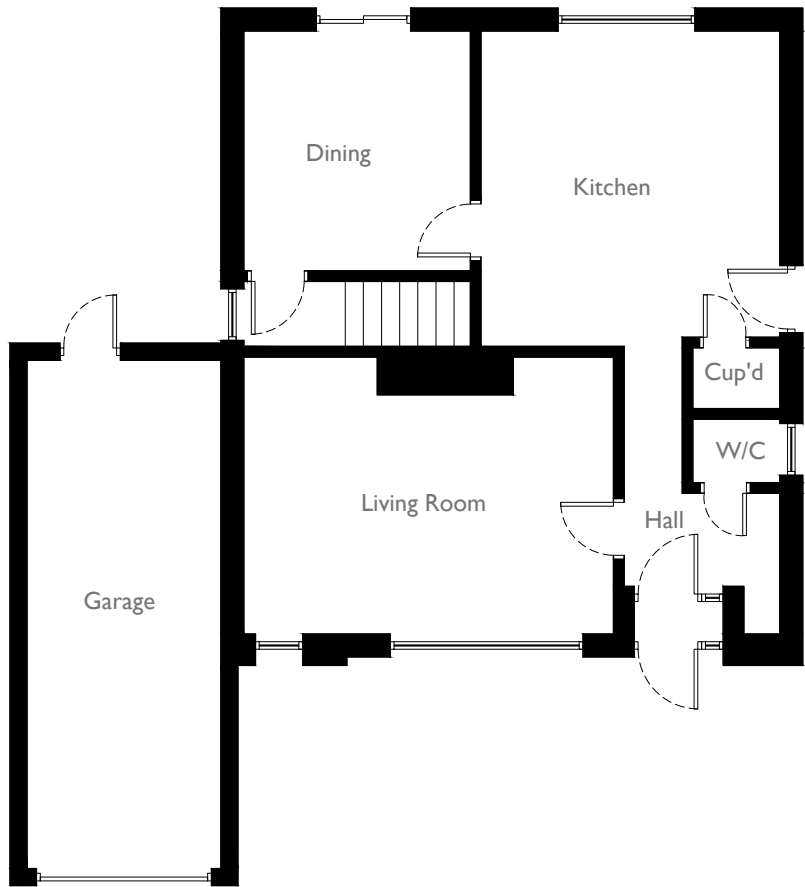

Existing
Ground Floor Plan



Existing
First Floor Plan

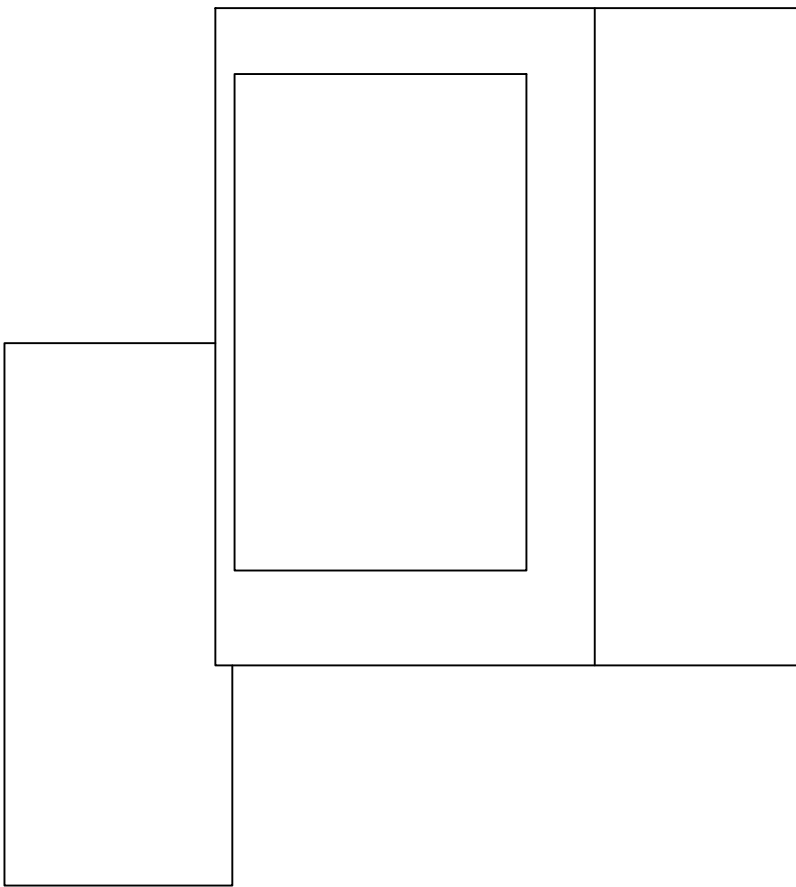

Existing
Roof Plan


AC DESIGN


Hampshire
Architect

In association with

Email: alexpcarr@outlook.com
Telephone: 07308 953285
Website: www.acdesignuk.co.uk

PROJECT 20 Nordik Gardens Hedge End	Project type Housing	Drawing classification Housing	SCALE 1:100	SHEET SIZE A3	SHEET No.	DATE 14/07/23	DRAWN Alexander Carr
	DRAWING TITLE Existing Floor Plans and Elevations		Planning				
			LB03-100-1st				

