



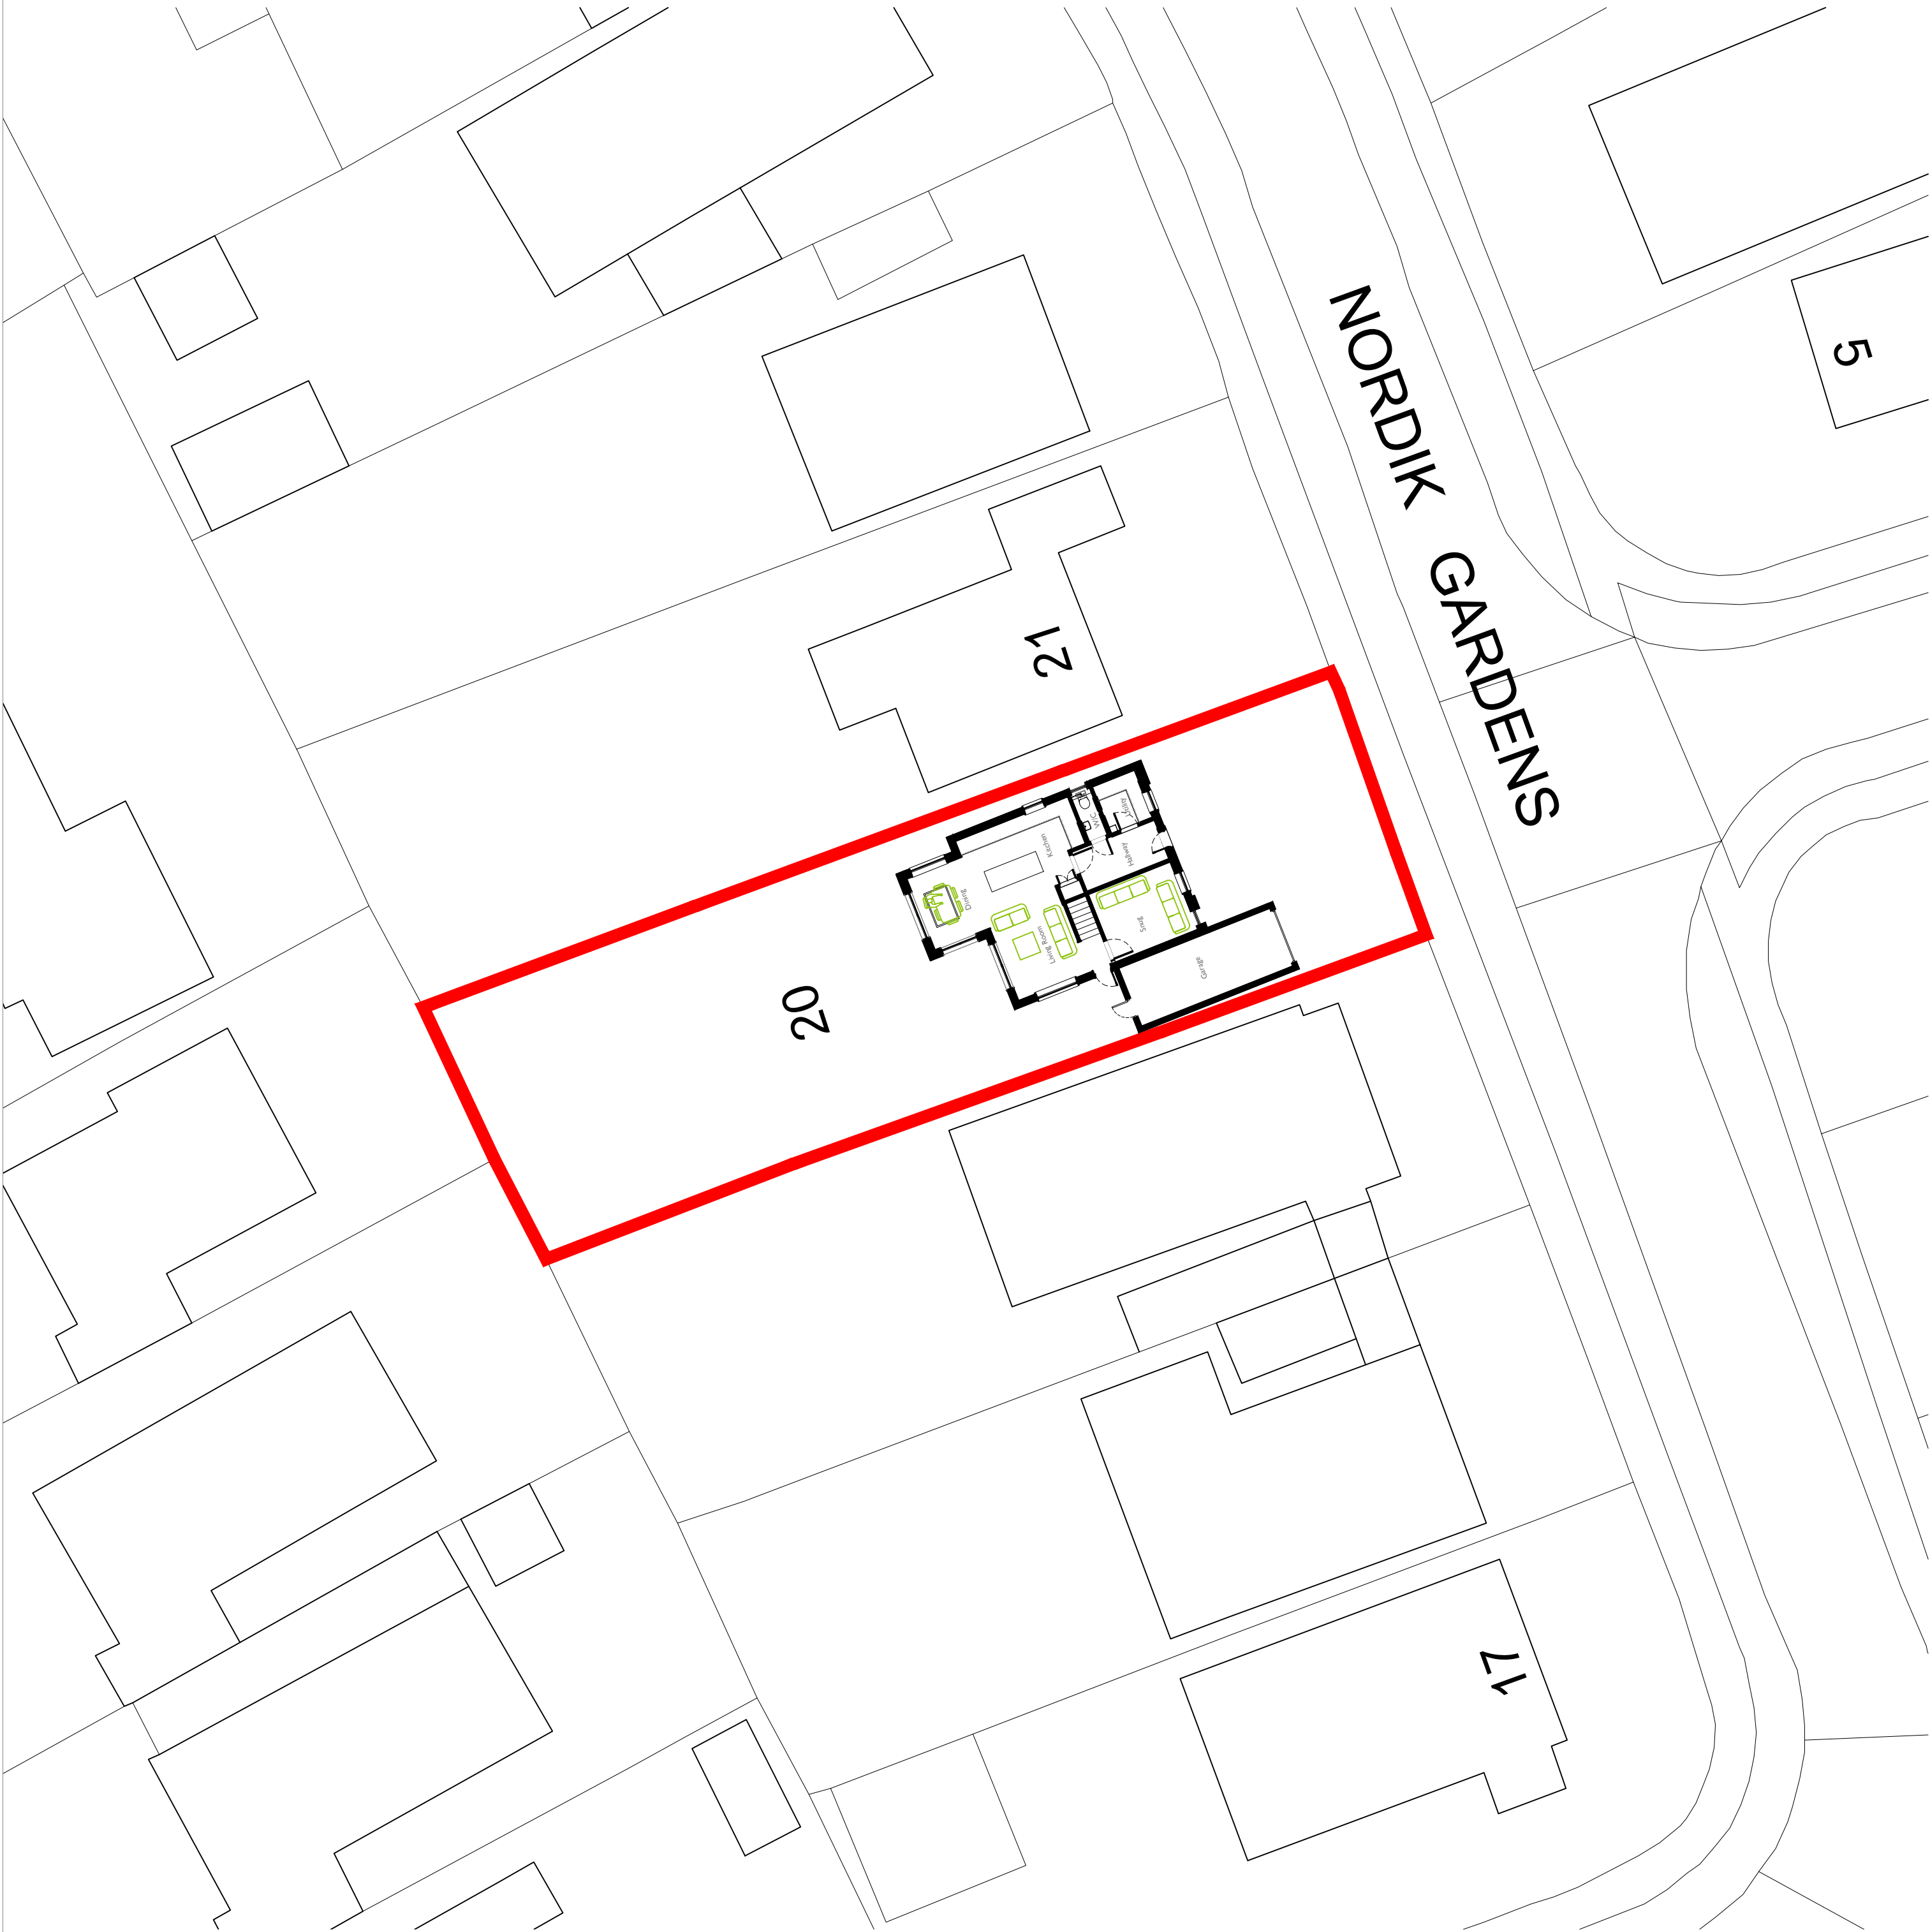

Key

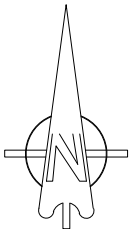

Site Boundary



Please ensure drawing is printed with 'no scaling' and 'NOT' scaled to fit'. Check against scale bar.



In association with

Hampshire
Architect

Email: alexpcarr@outlook.com
Telephone: 07308 953285
Website: www.acdesignuk.co.uk

PROJECT
20 Nordik Gardens
Hedge End

Project type
Housing

Drawing classification
Housing

SCALE
1:200

SHEET SIZE
A2

SHEET No.

DATE
20/09/23

DRAWN
Alexander Carr

DRAWING TITLE

Proposed Site Plan

Planning

LB03-1001-1st