



Proposed
Front Elevation

Proposed
Side Elevation


Proposed
Rear Elevation

Proposed
Side Elevation

Key

Proposed brickwork


Weatherboarding

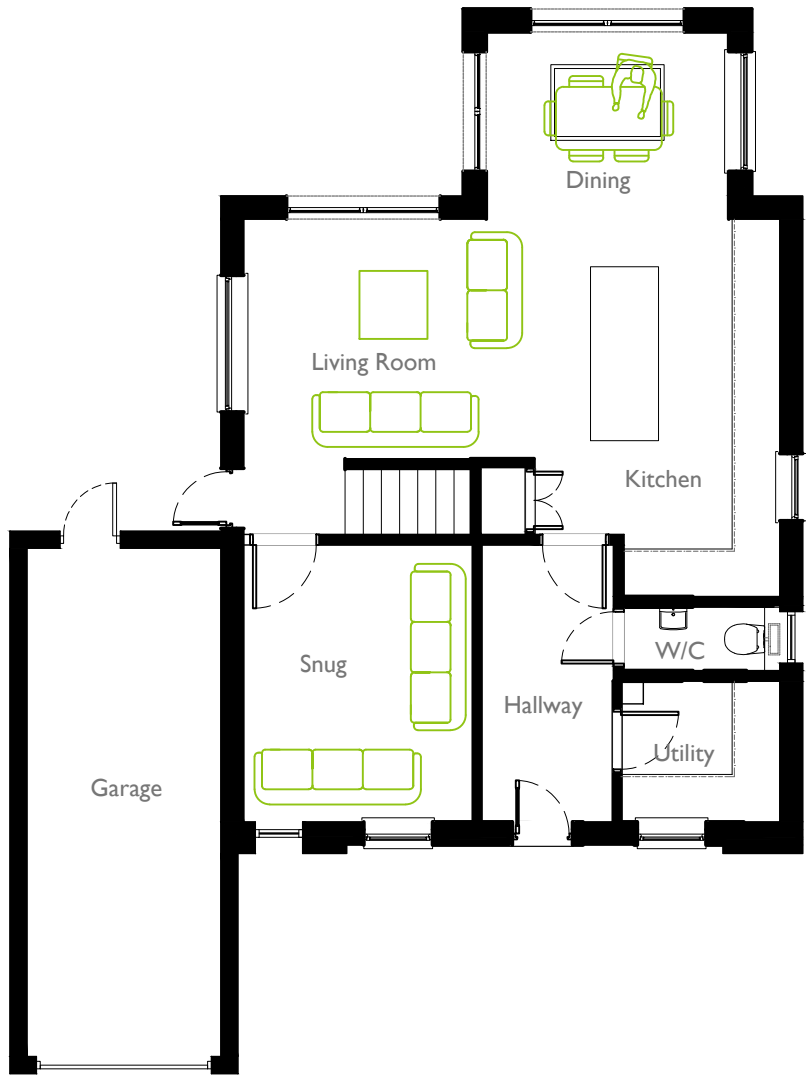

Proposed
Ground Floor Plan



Proposed
First Floor Plan

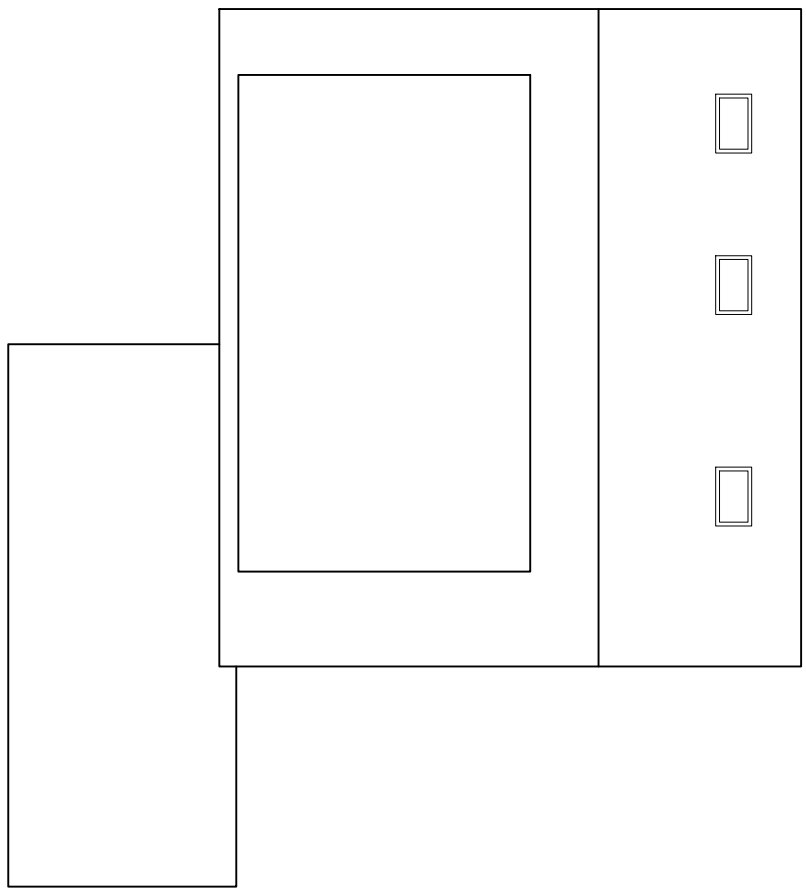

Proposed
Roof Plan

In association with

AC DESIGN Hampshire Architect

Email: alexpcarr@outlook.com
Telephone: 07308 953285
Website: www.acdesignuk.co.uk

PROJECT 20 Nordik Gardens Hedge End	Project type Housing	Drawing classification Housing	SCALE 1:100	SHEET SIZE A3	SHEET No.	DATE 14/07/23	DRAWN Alexander Carr
	DRAWING TITLE Proposed Floor Plans and Elevations		Planning				
			LB03-101-1st				

0m 5m 10m 15m

0cm 1cm 2cm 3cm

Scale 1:100

Please ensure drawing is printed with 'no scaling' and NOT 'scaled to fit'. Check against scale bar.