




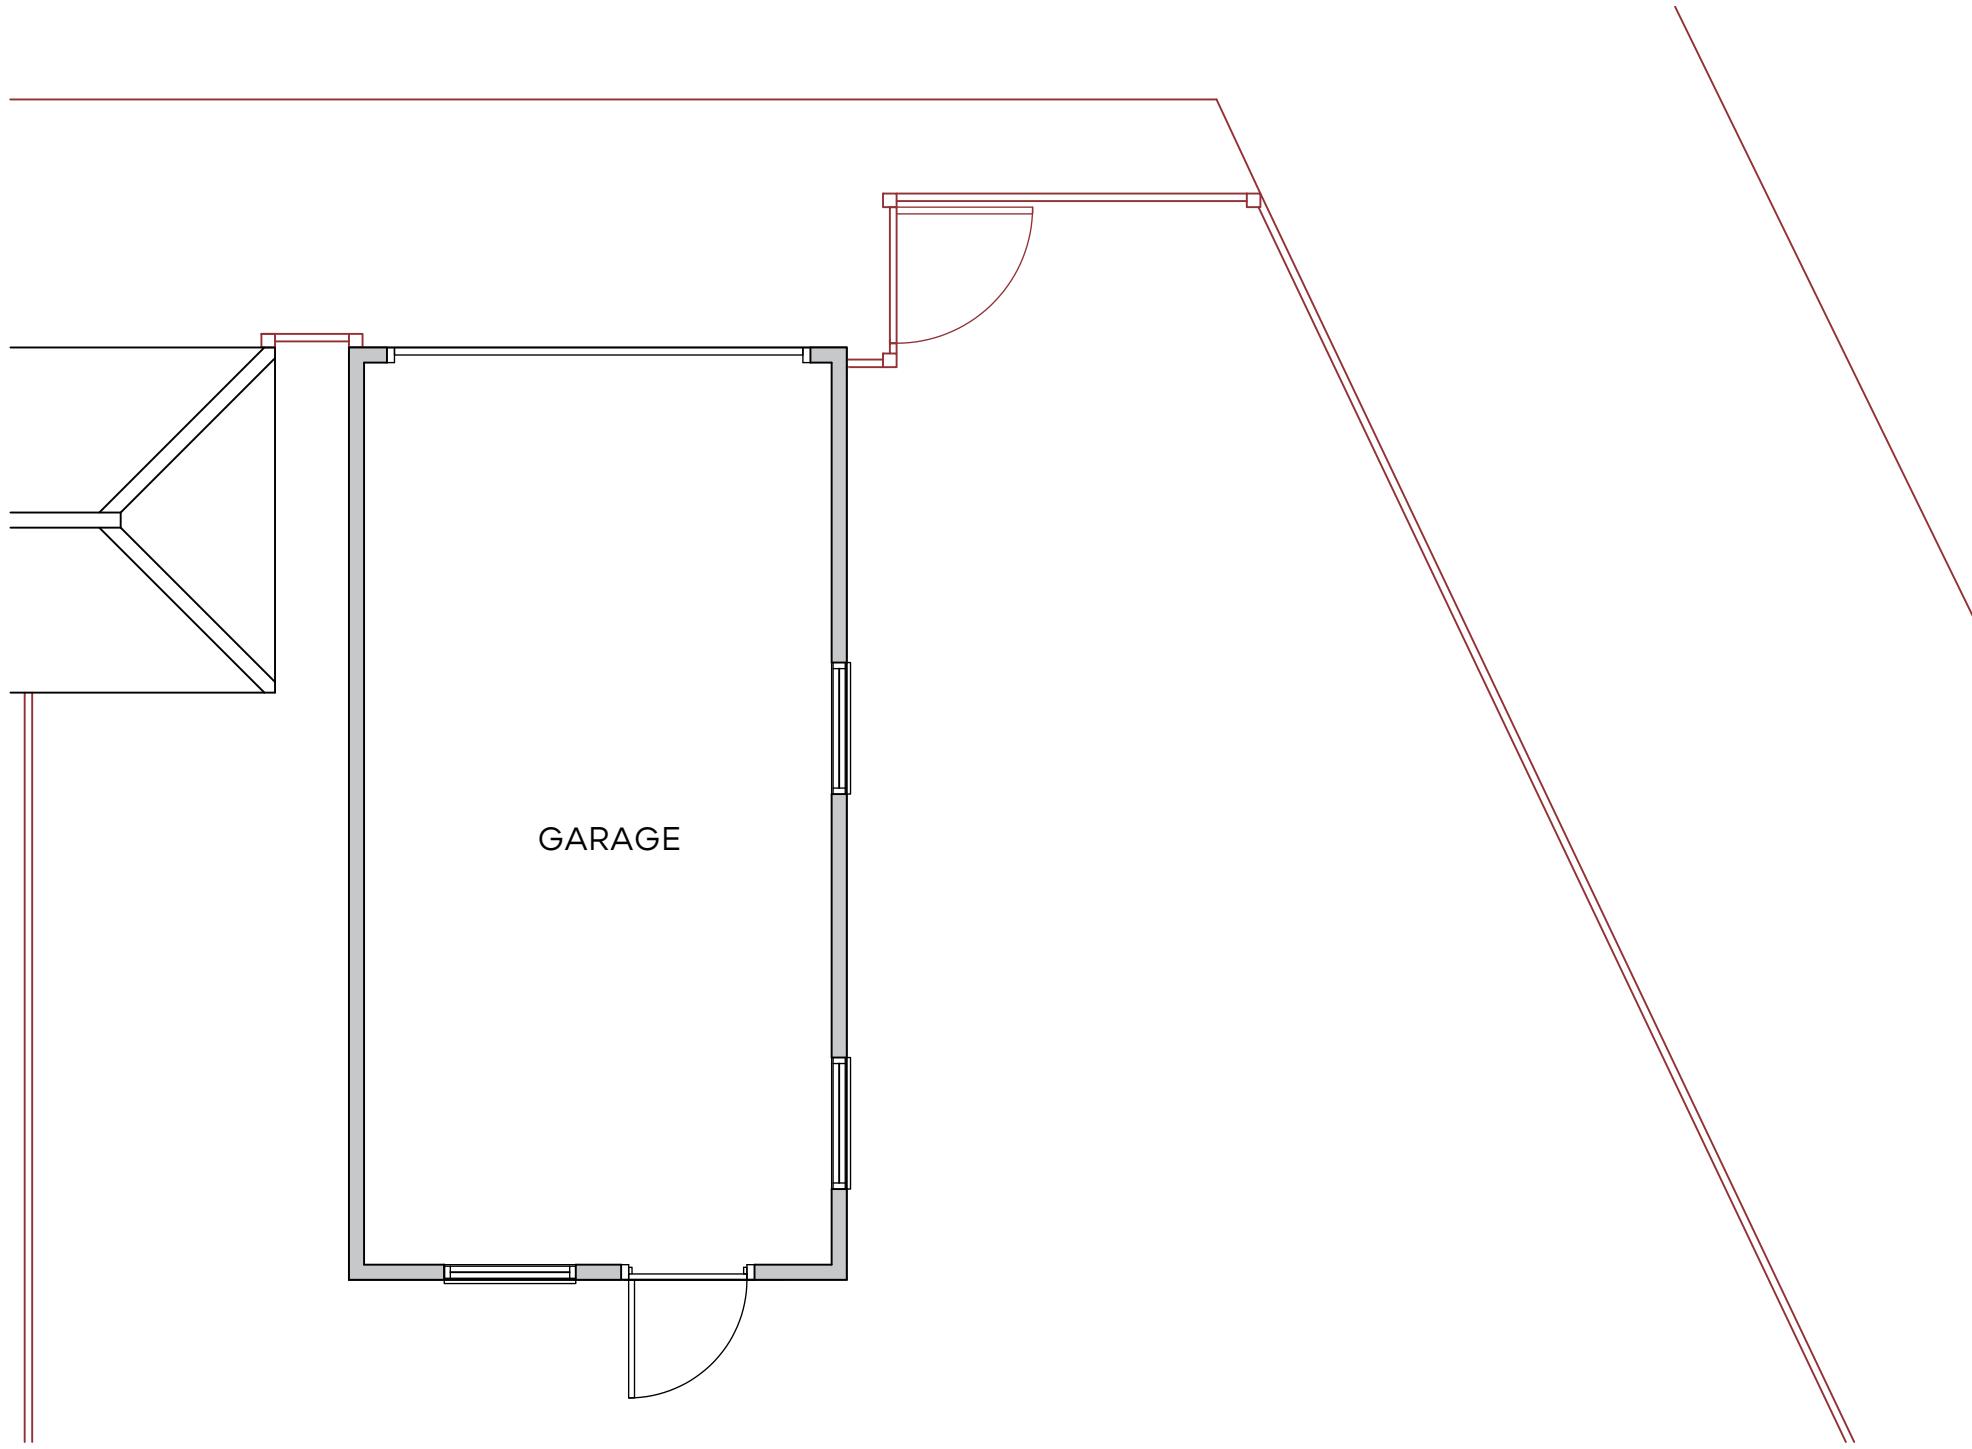


EXISTING GROUND FLOOR PLAN - GARAGE
1:50@A1

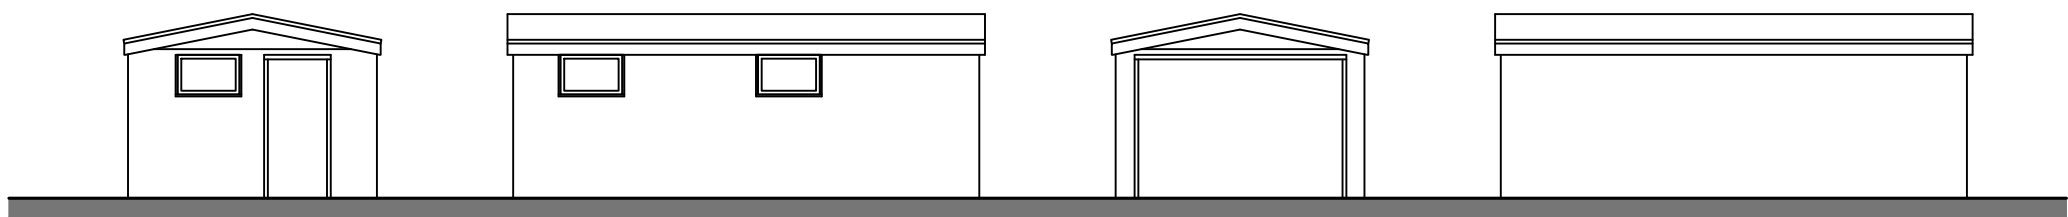


EXISTING ELEVATIONS - GARAGE
1:50@A1

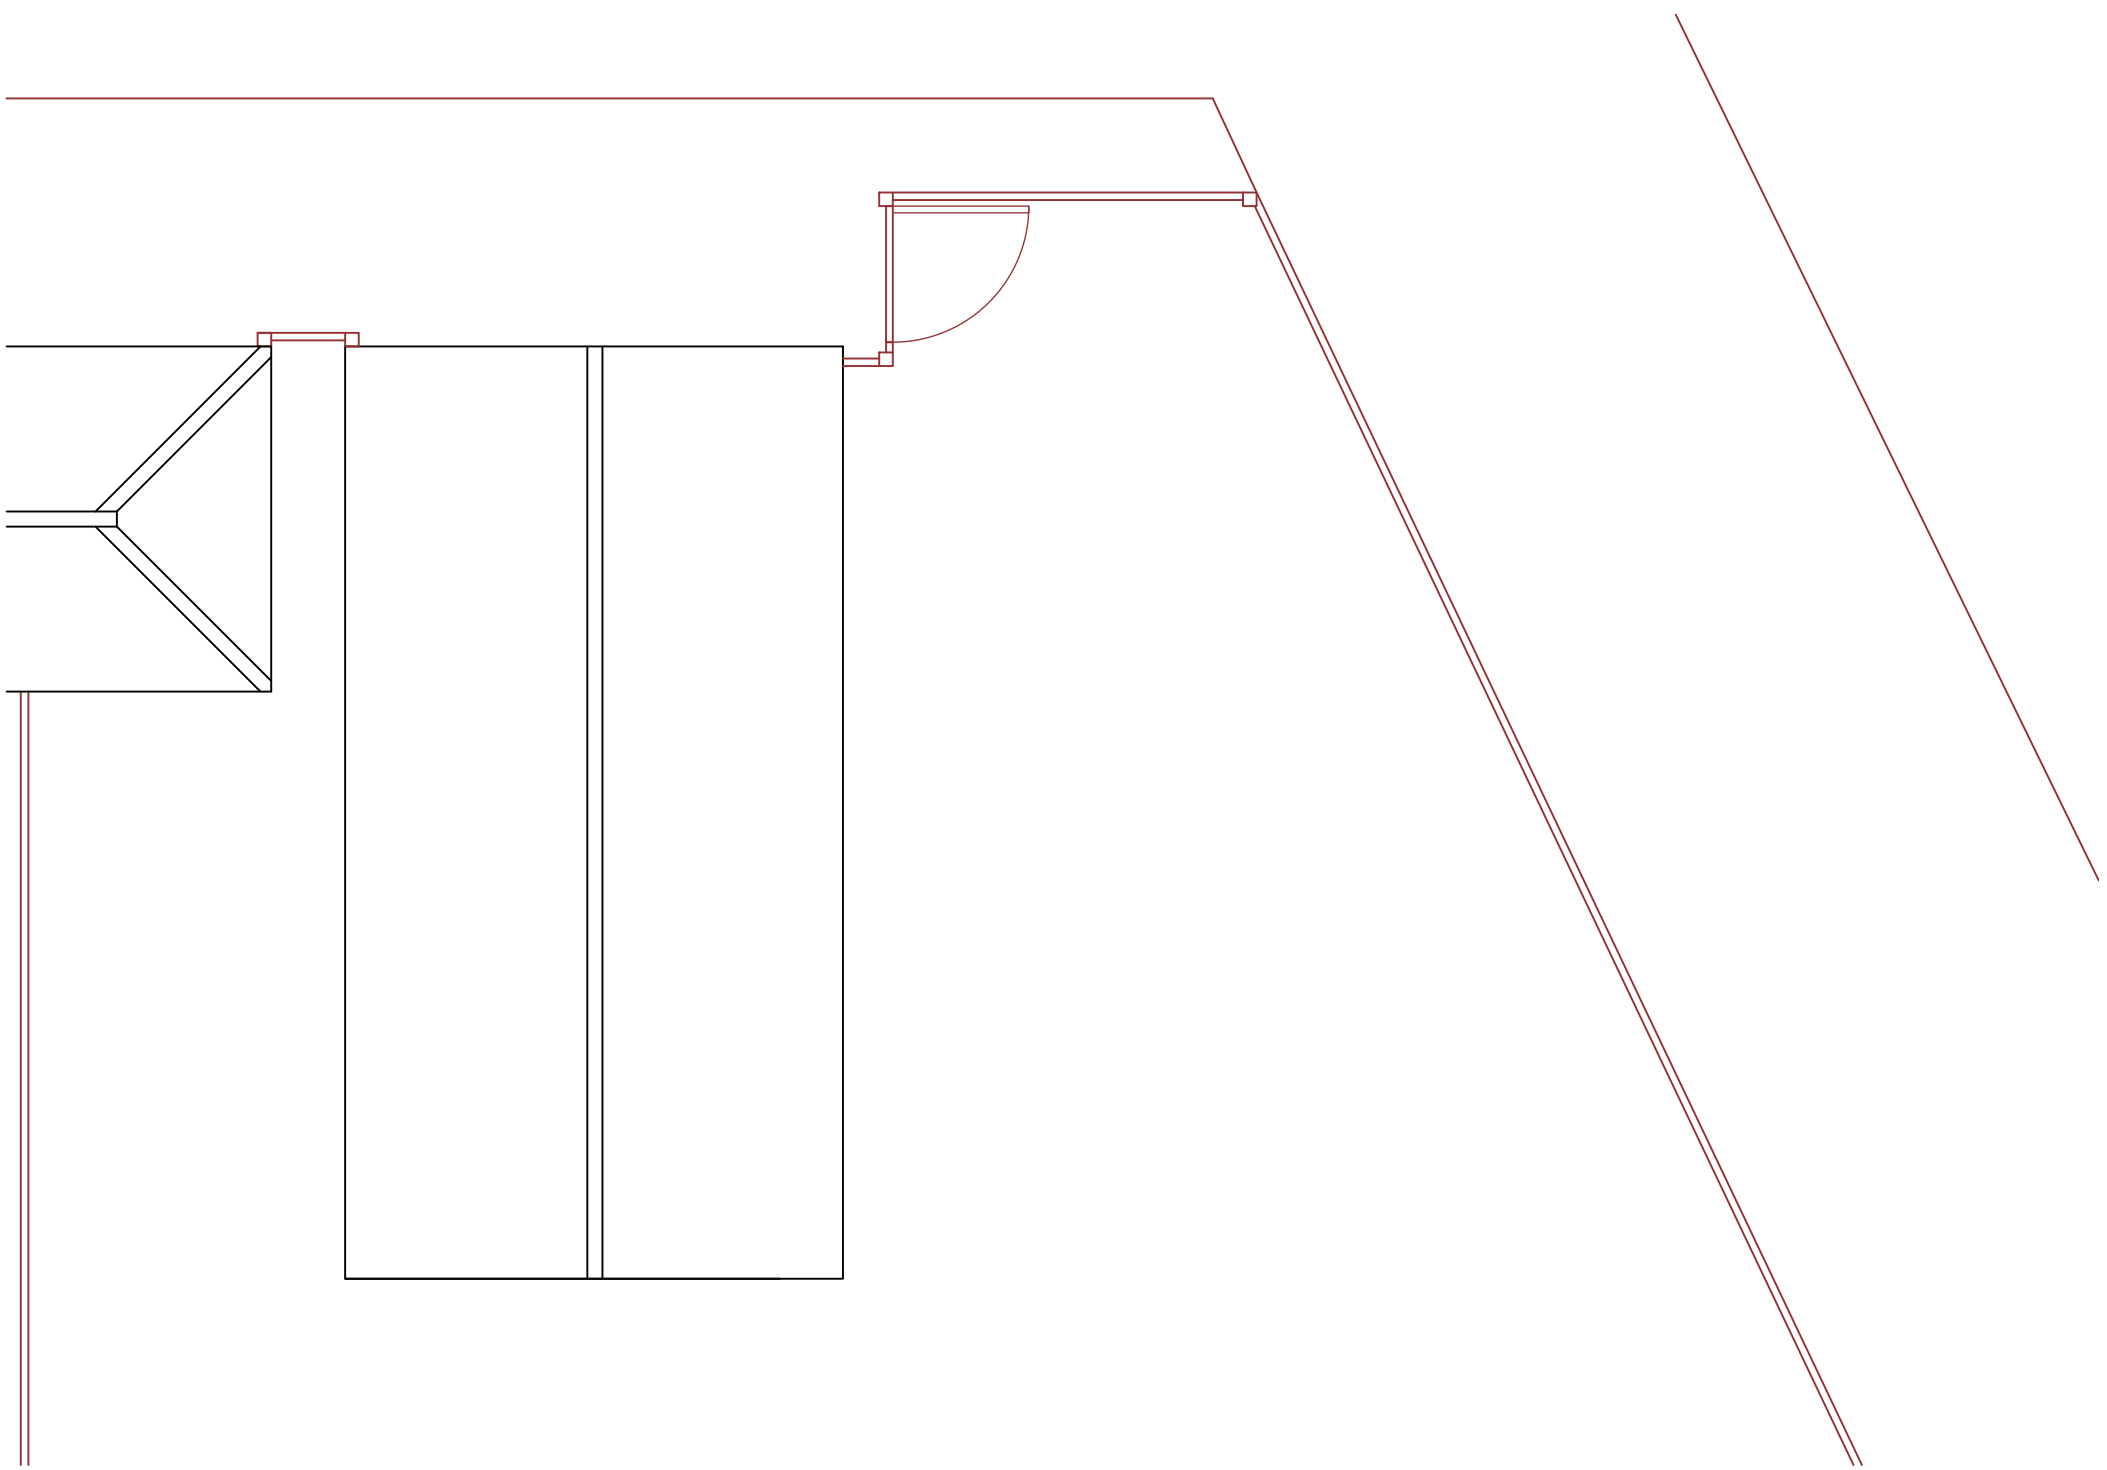


EXISTING ROOF PLAN - GARAGE
1:50@A1

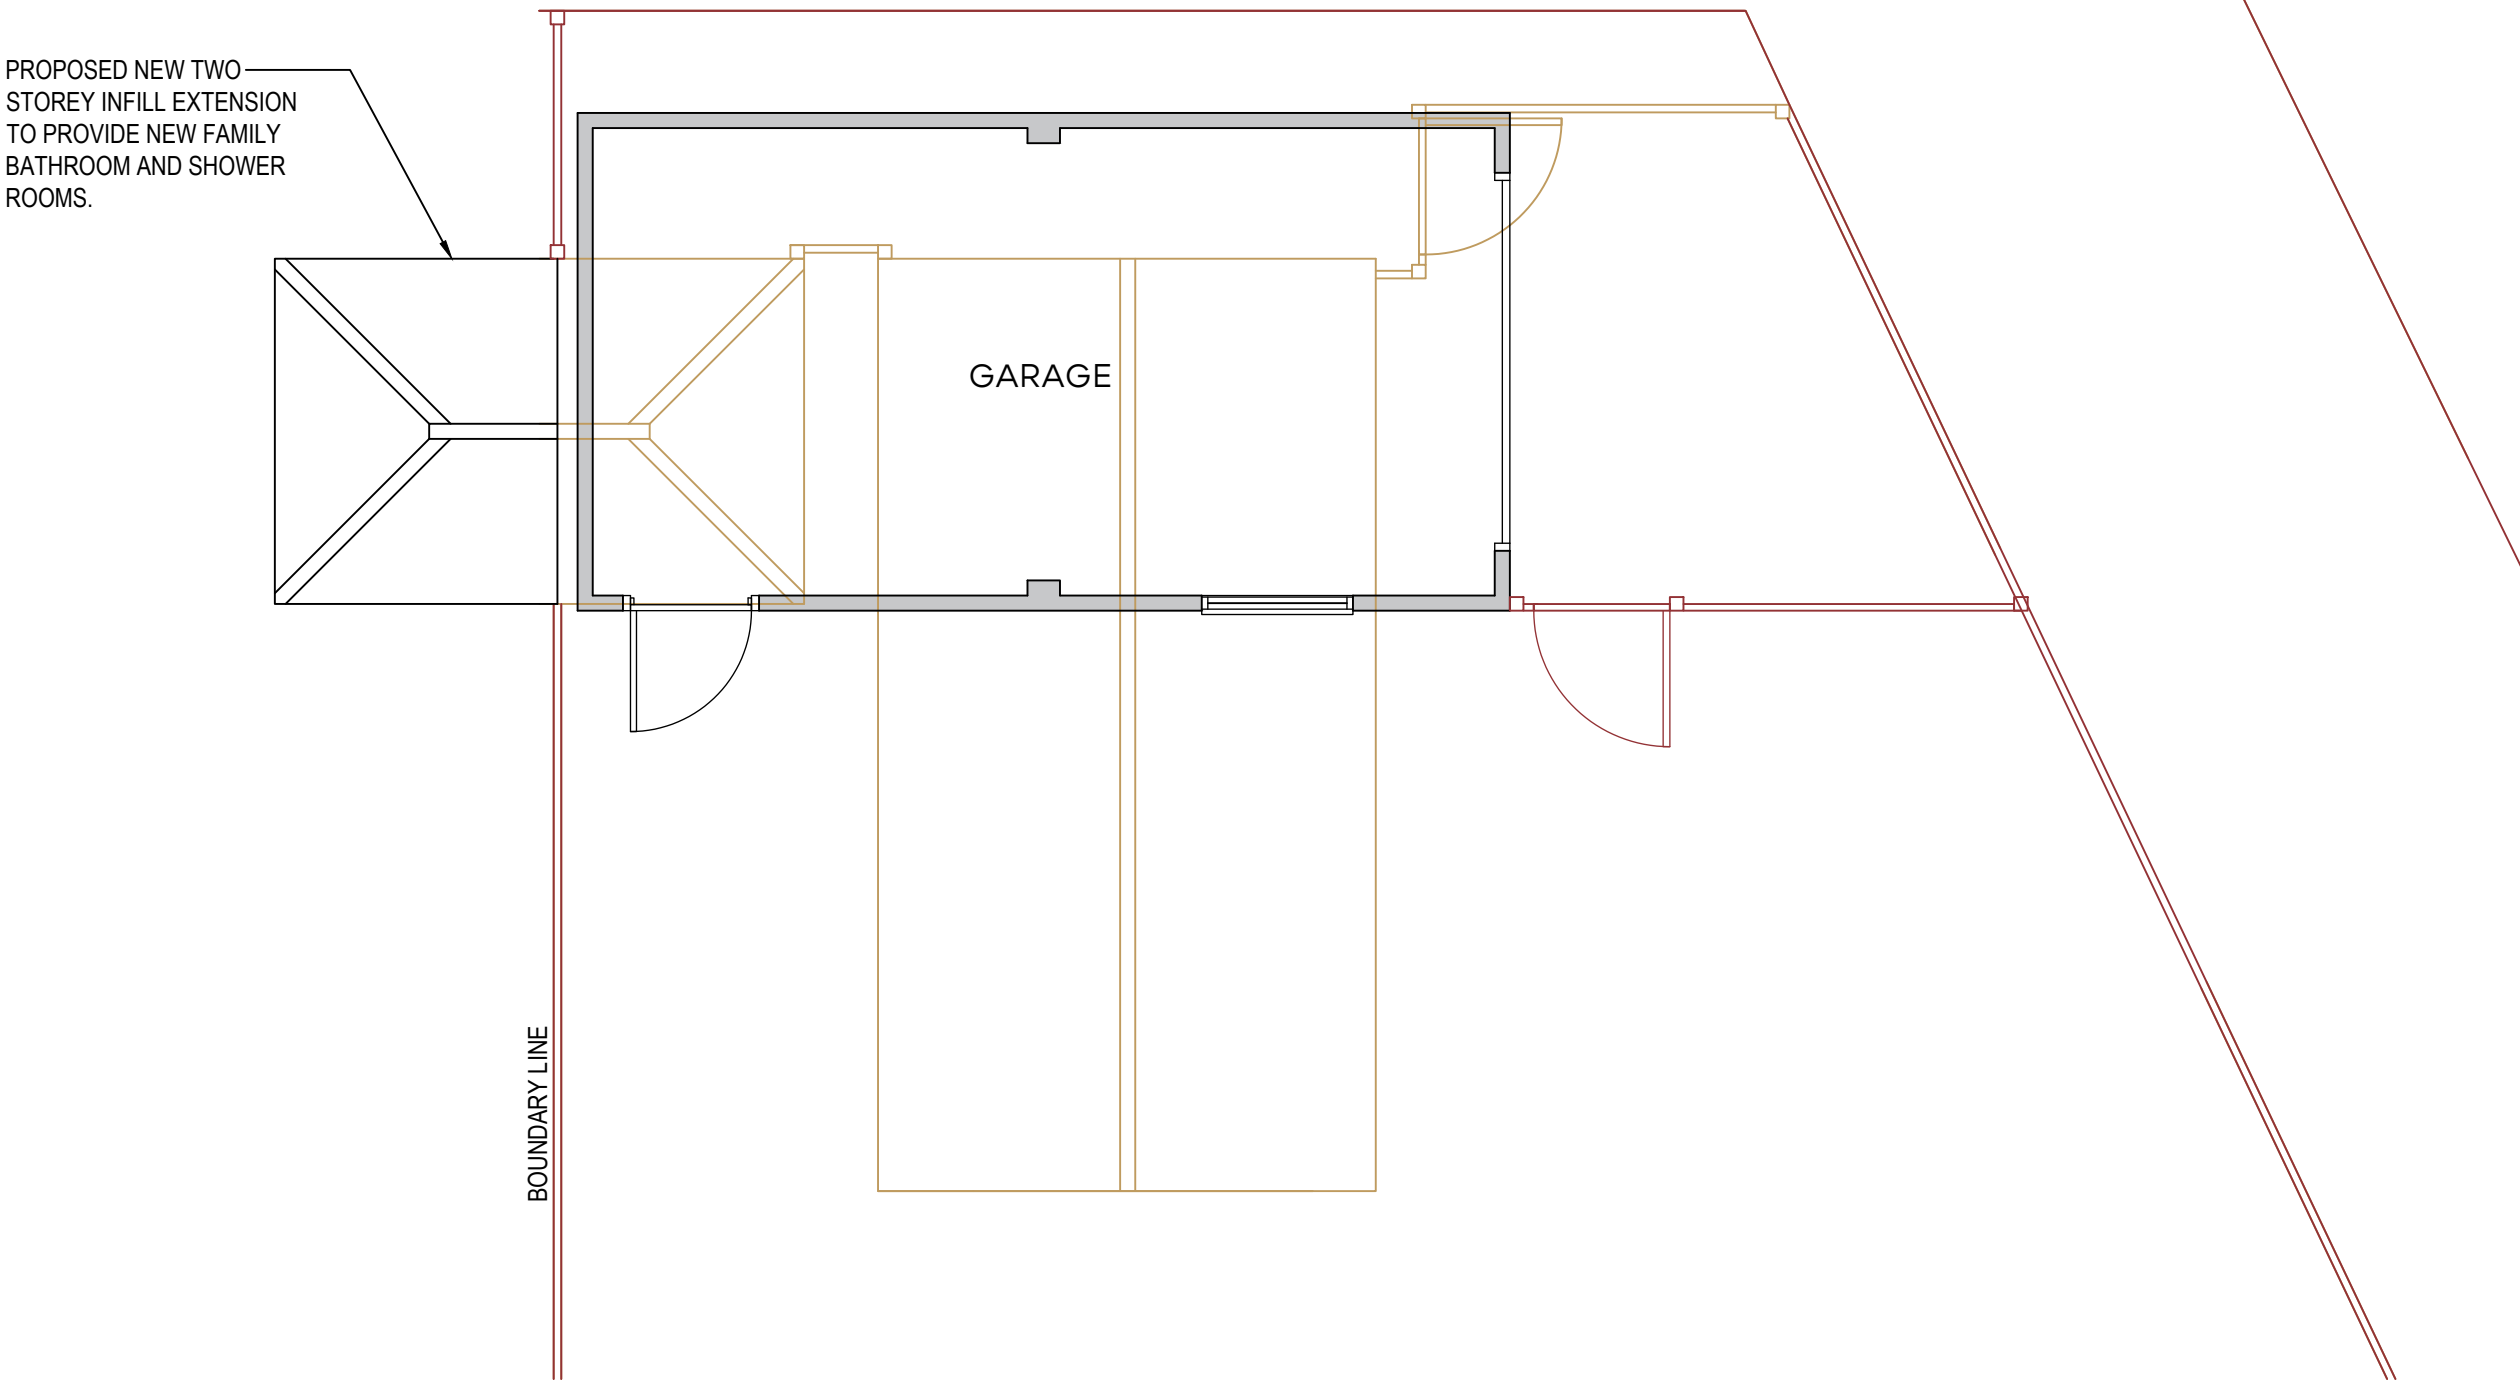


PROPOSED GROUND FLOOR PLAN - GARAGE
1:50@A1

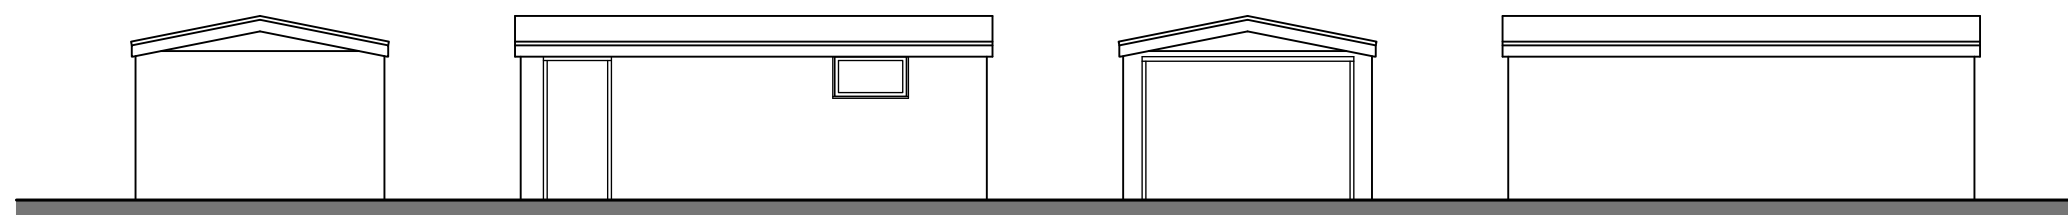

PROPOSED ELEVATIONS - GARAGE
1:50@A1

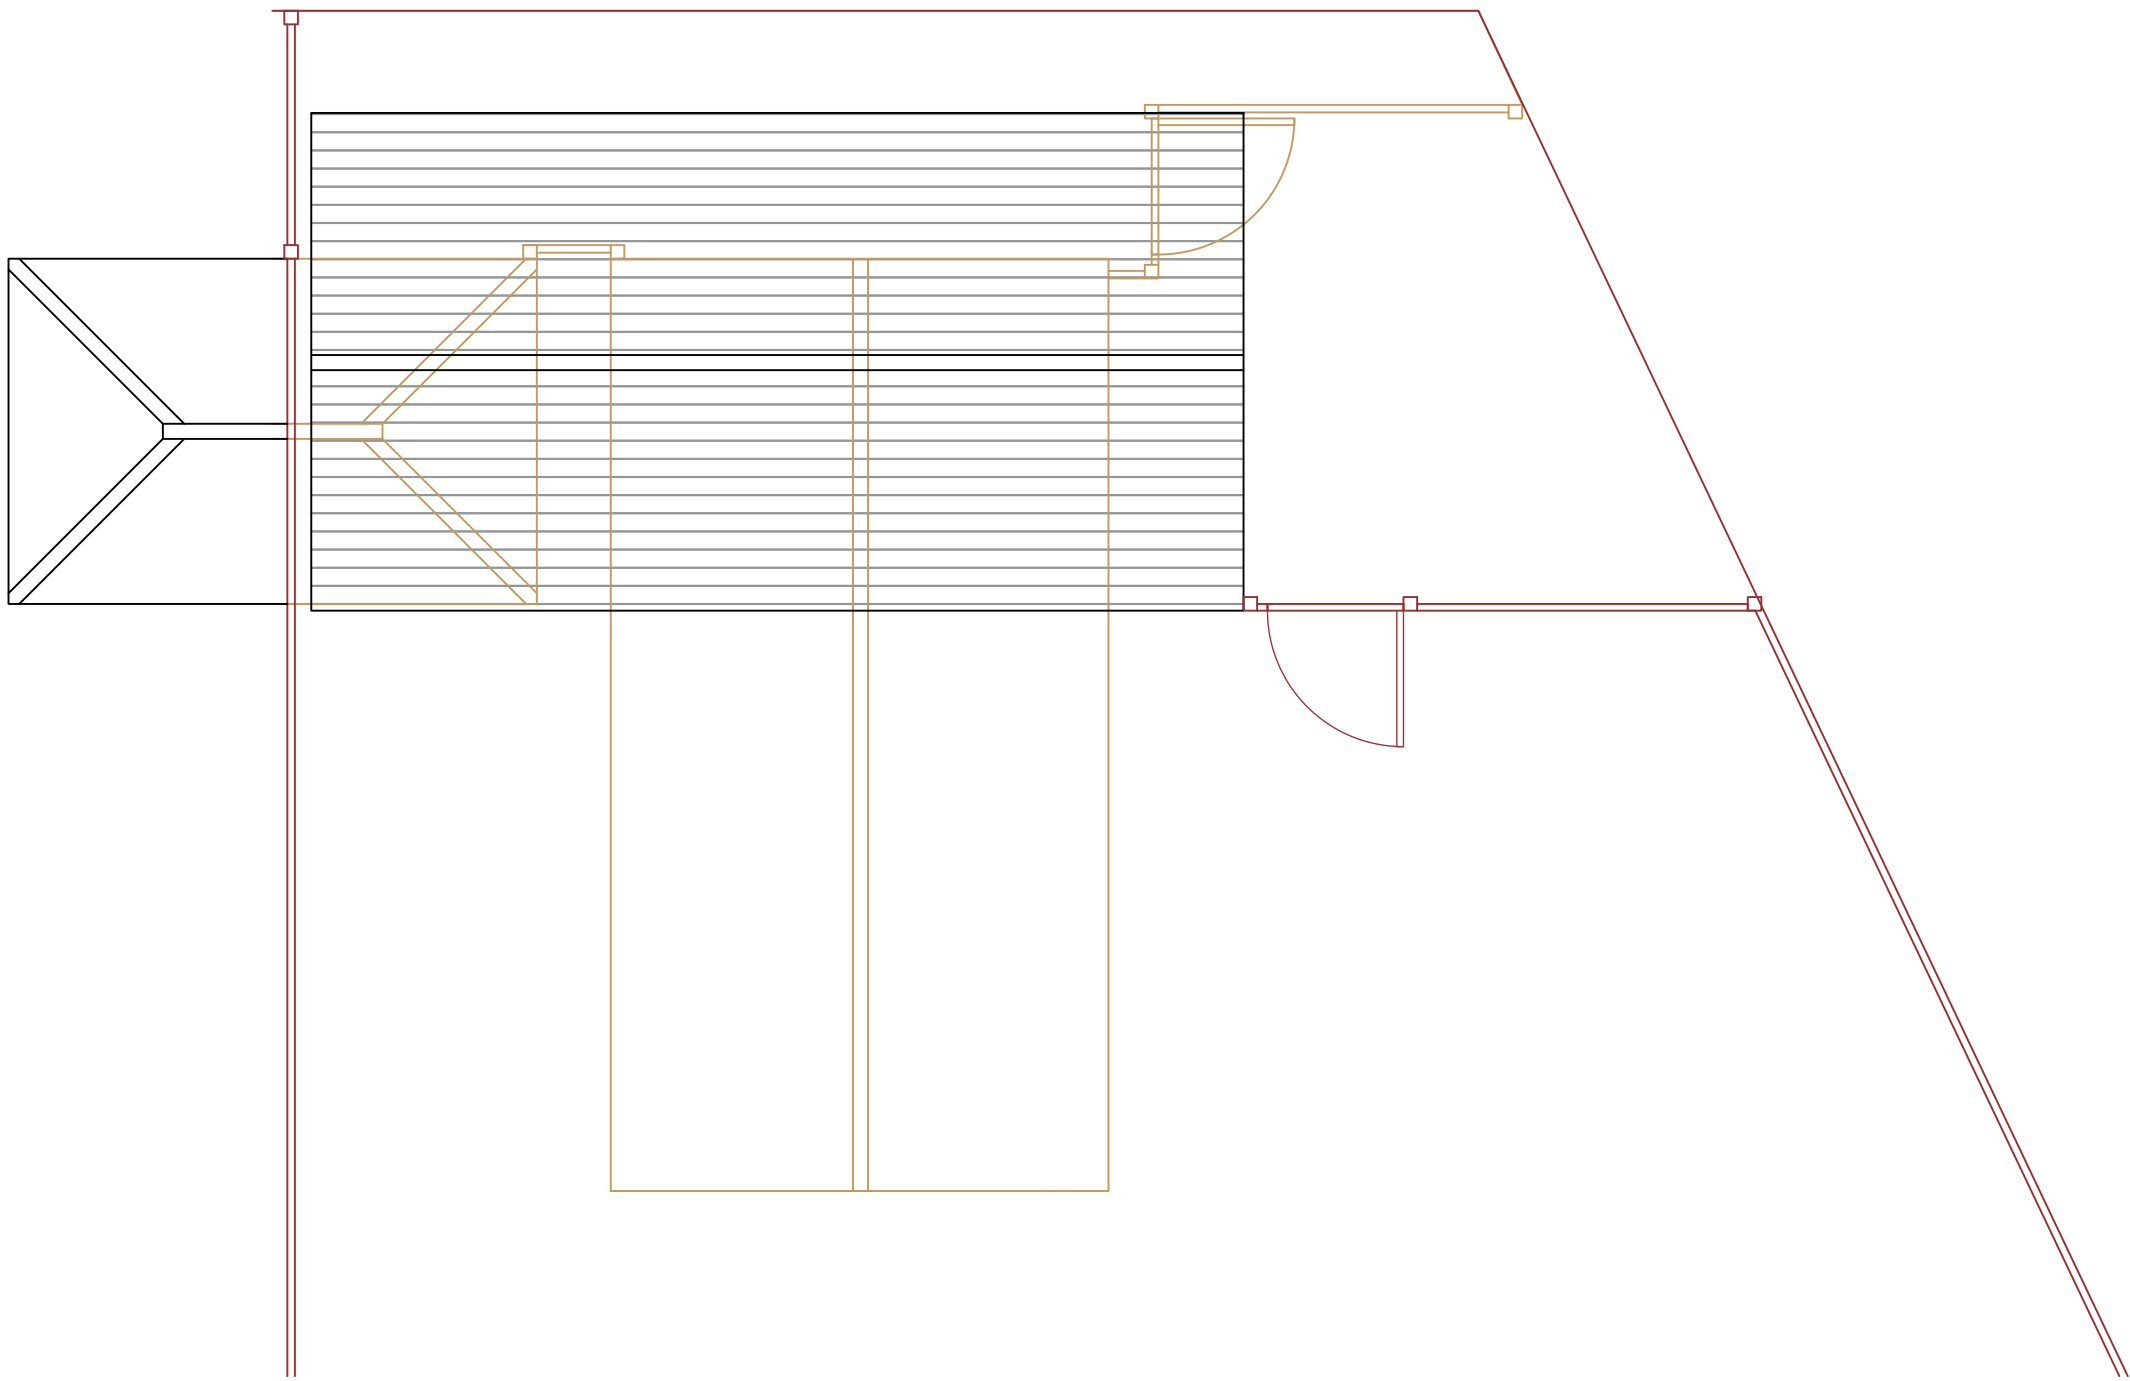

PROPOSED ROOF PLAN - GARAGE
1:50@A1

 

NOTES ORIGINAL A1

DO NOT SCALE FROM THIS DRAWING.
ALL DIMENSIONS TO BE CHECKED ON SITE.
COPYRIGHT PROTECTED.

REVISIONS:

REV A:

JOB TITLE:

PROPOSALS AT:
1 KESTREL ROAD,
EASTLEIGH,
HAMPSHIRE,
SO50 9LJ

PLANNING

CONTACT:

07988518827
dwilliams@willowarchitecture.co.uk

ANDY AND KELLY

CLIENT:



DRAWING TITLE:

EXISTING & PROPOSED GARAGE

DRAWN BY: DTW

DATE: 03/10/2023 SCALE: VARIES@A1

DRAWING NO: **2072-004**