



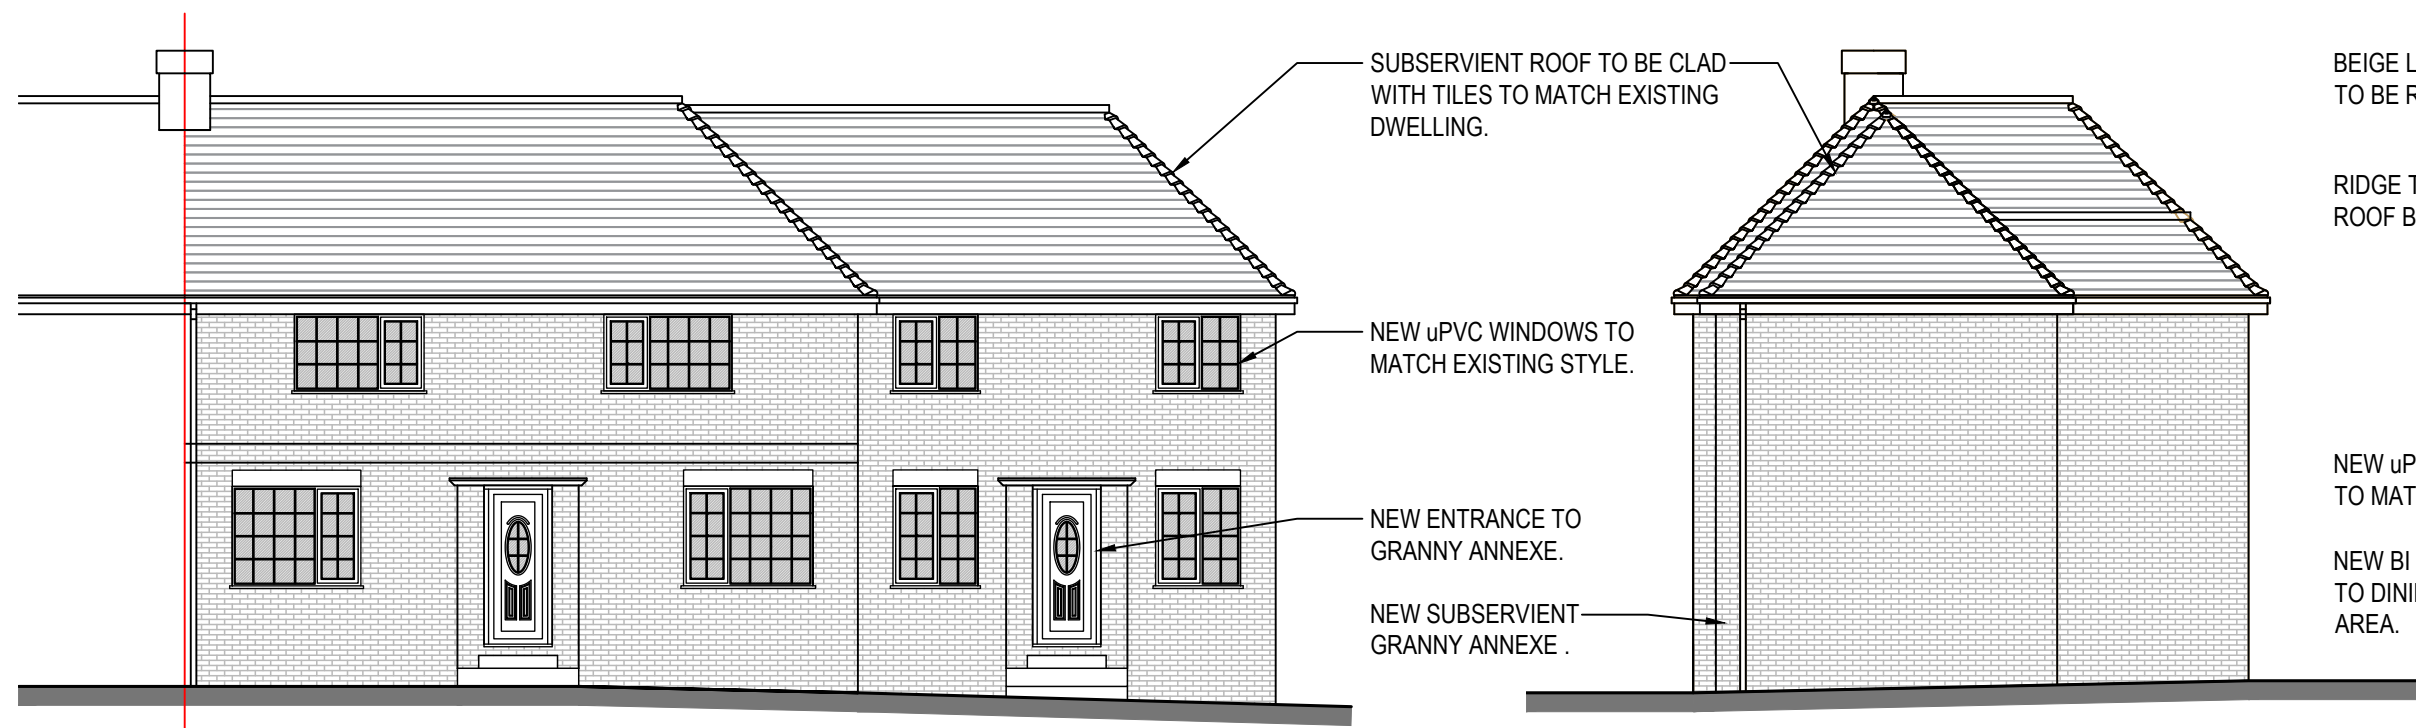


PROPOSED FRONT ELEVATION
1:100@A1

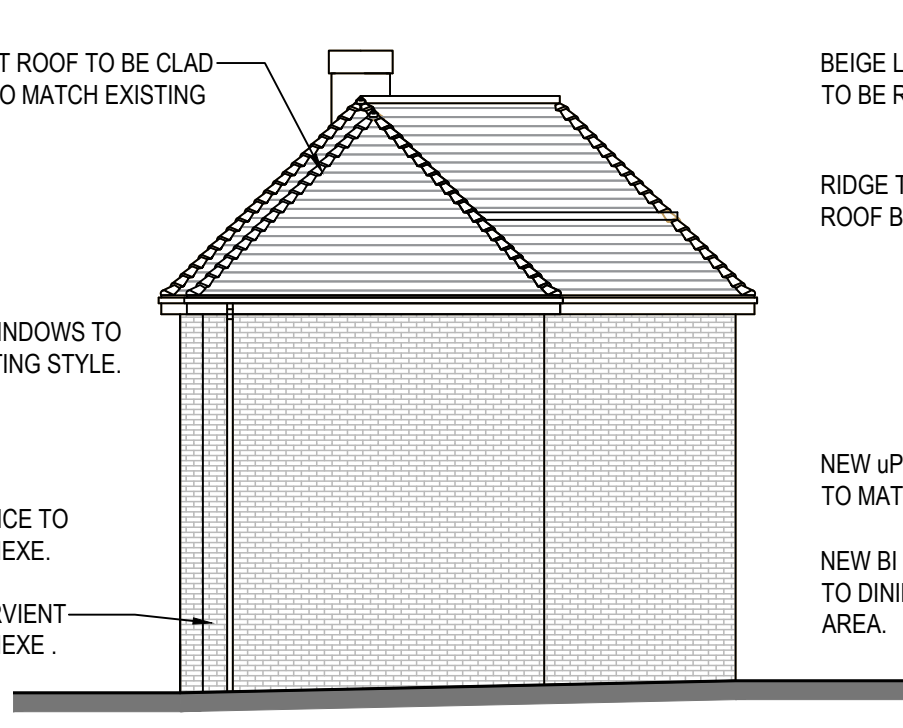


PROPOSED SIDE ELEVATION
1:100@A1




PROPOSED REAR ELEVATION
1:100@A1

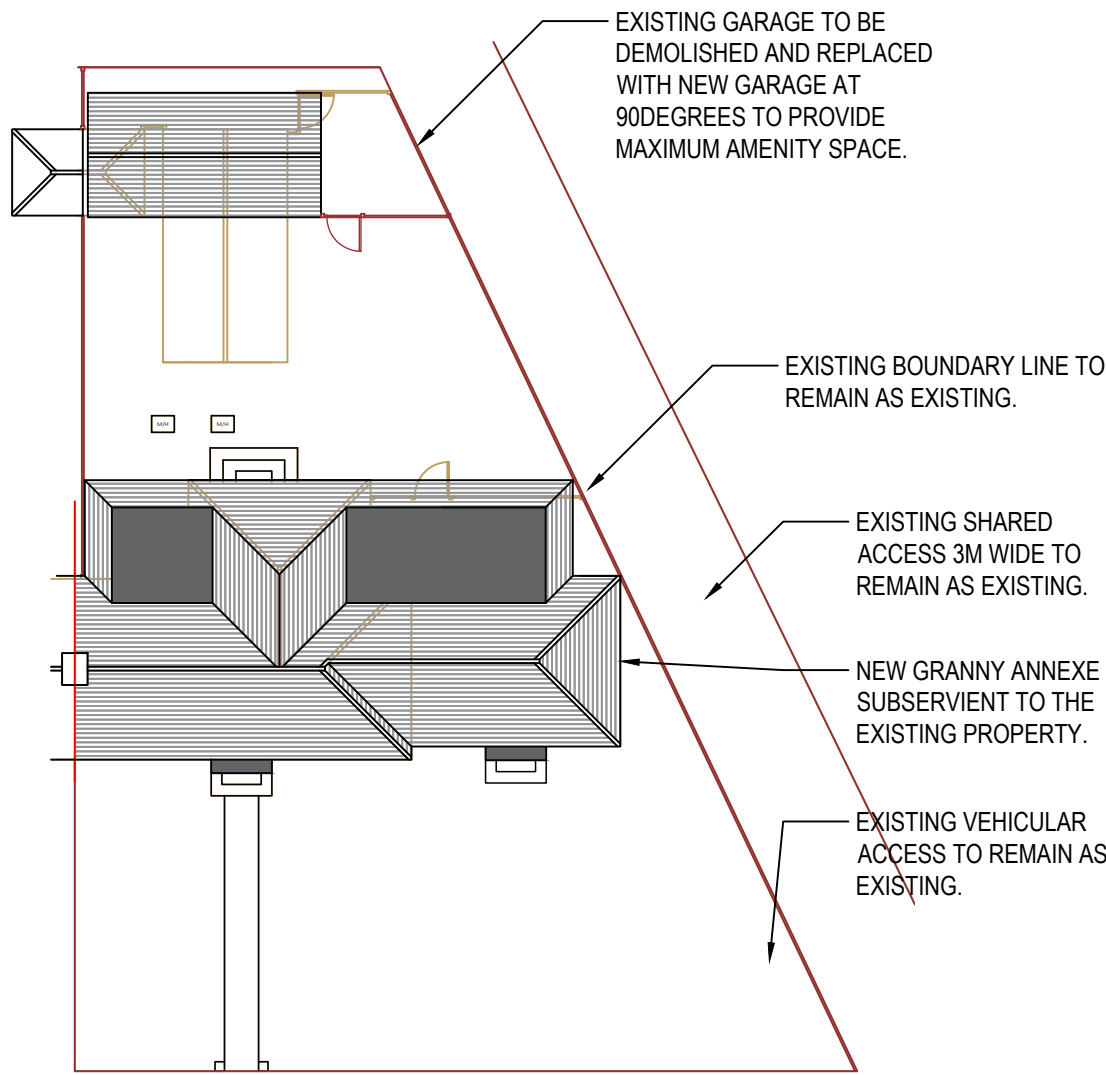


PROPOSED SITE PLAN
1:200@A1

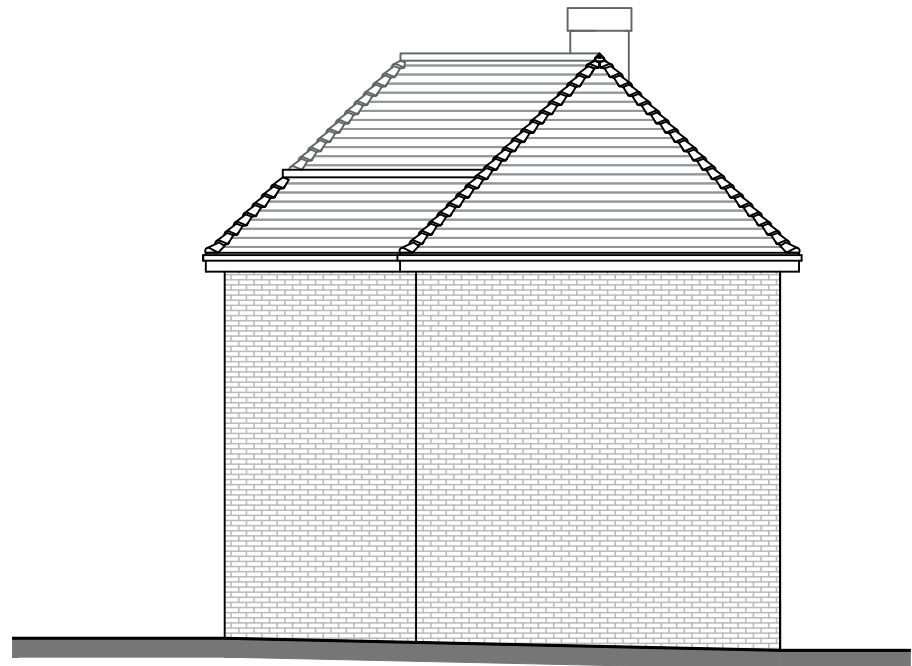


PROPOSED SIDE ELEVATION
1:100@A1

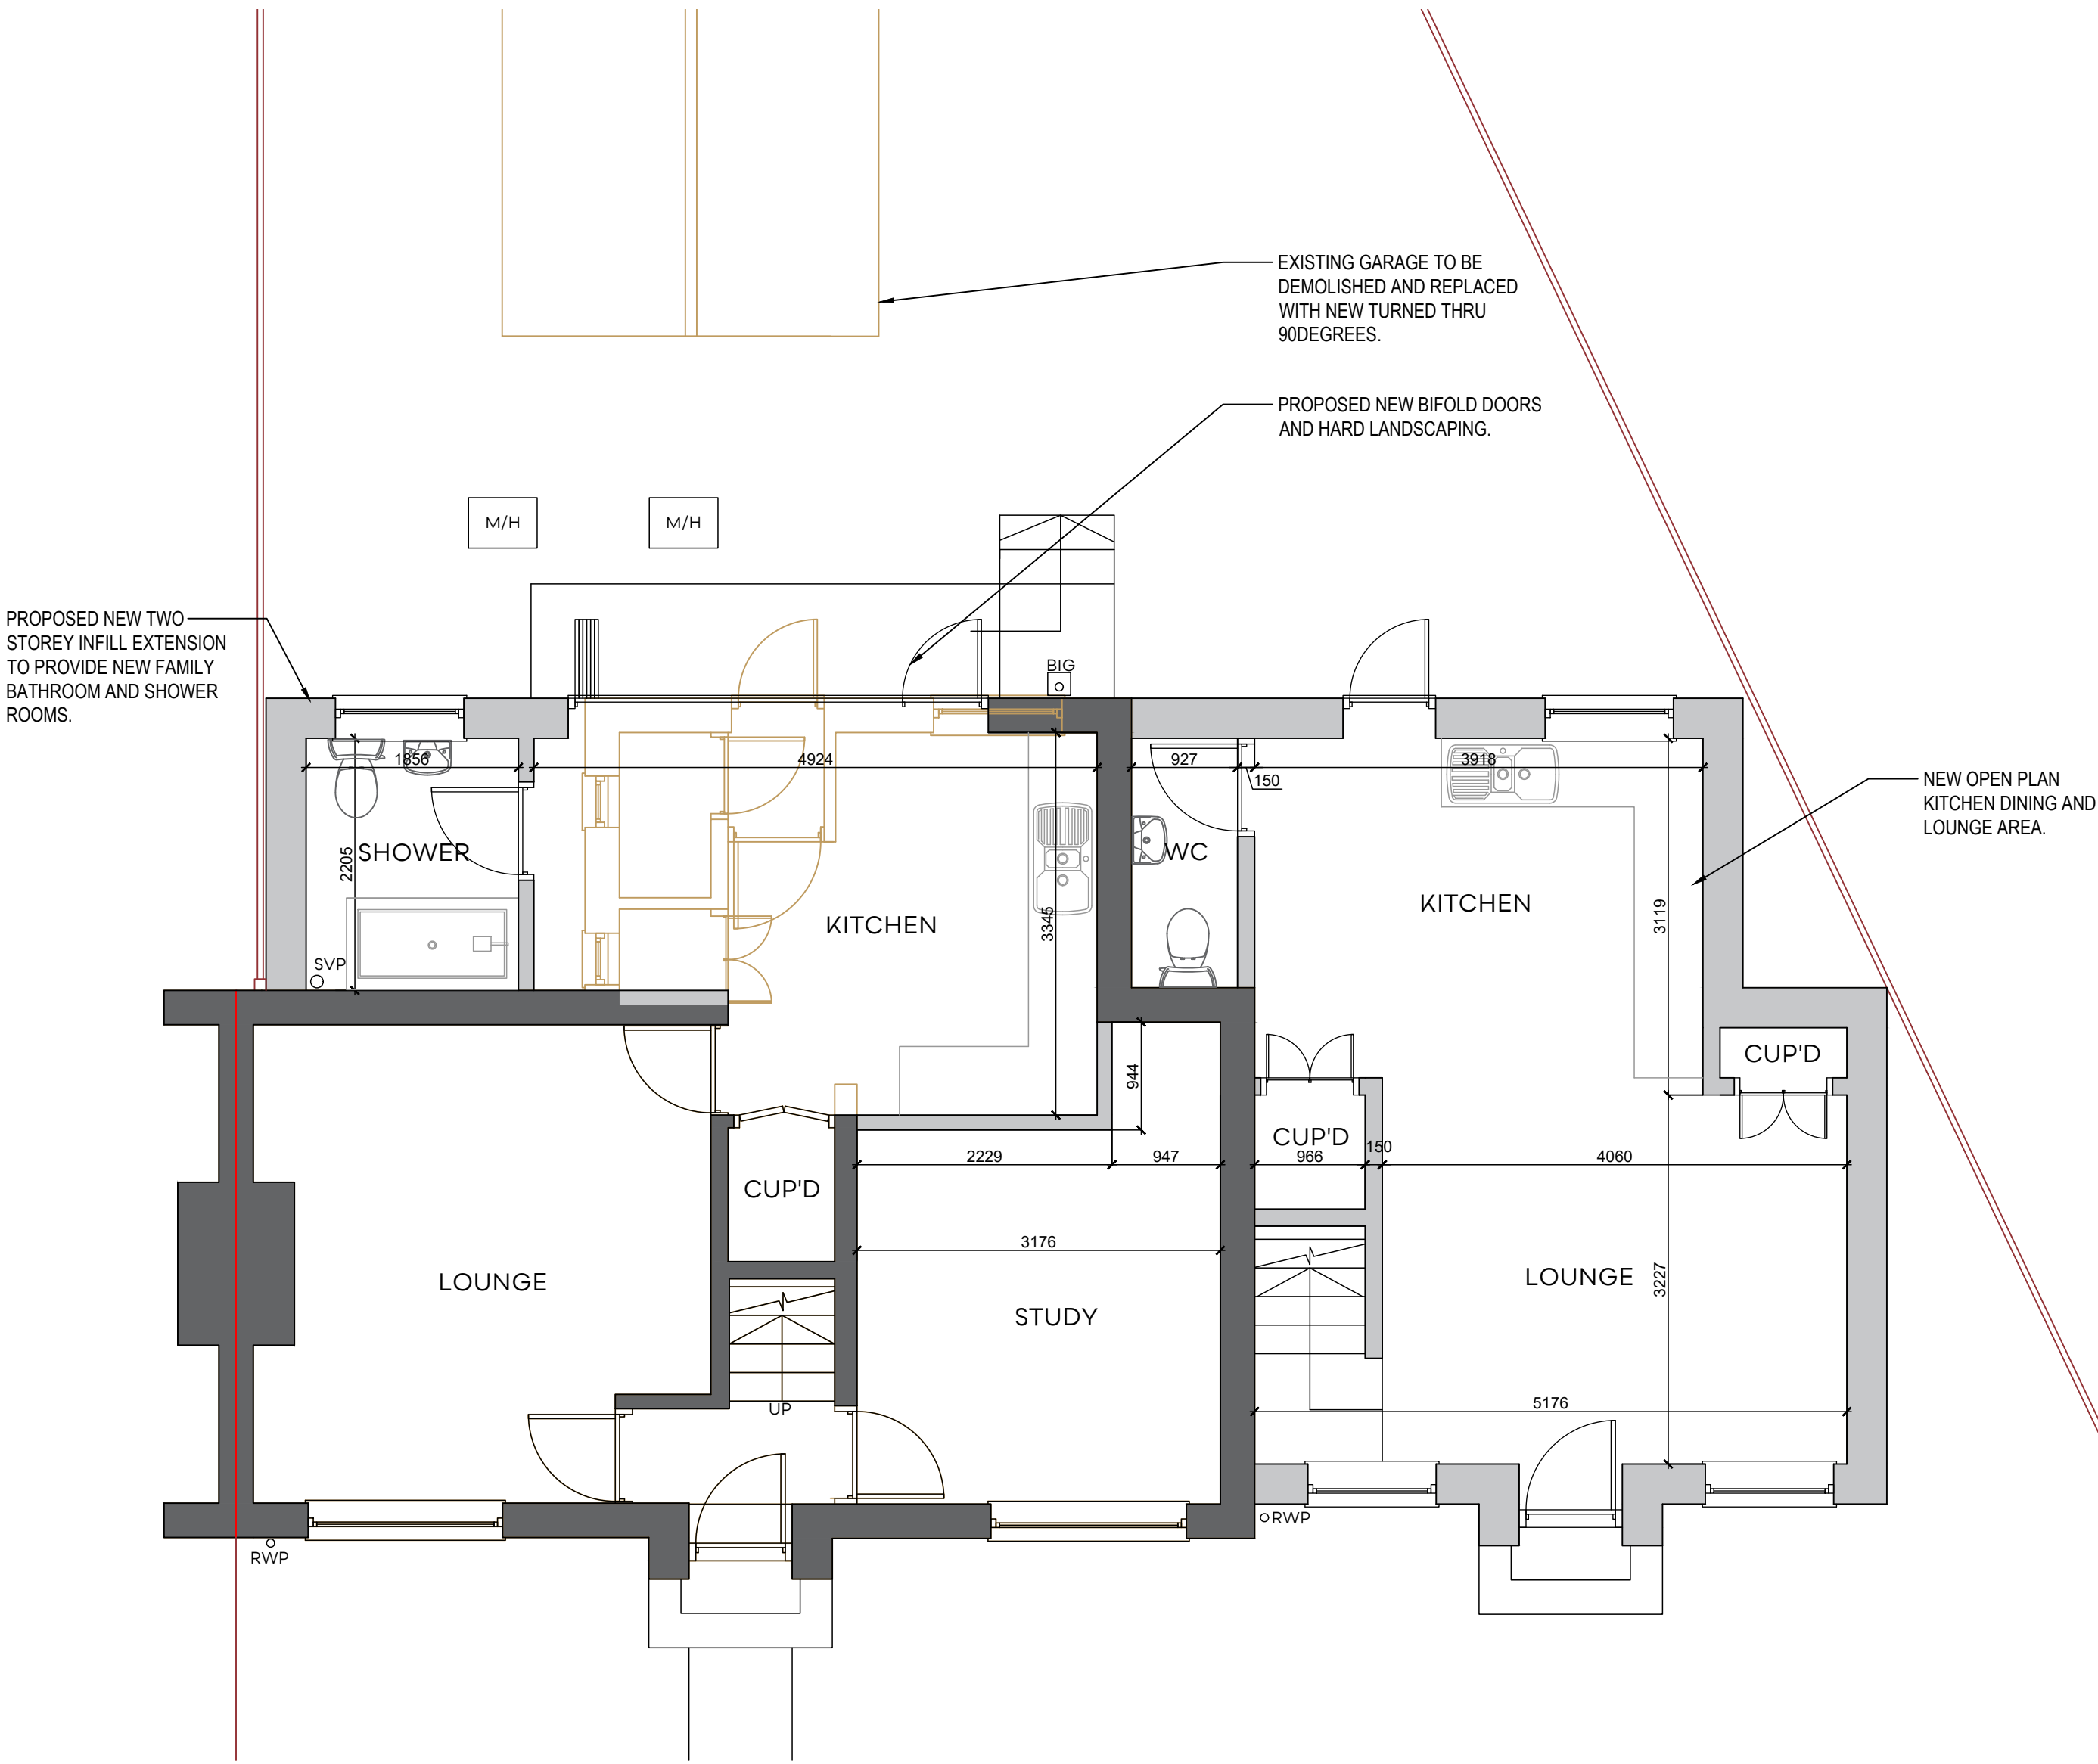

PROPOSED GROUND FLOOR PLAN
1:50@A1

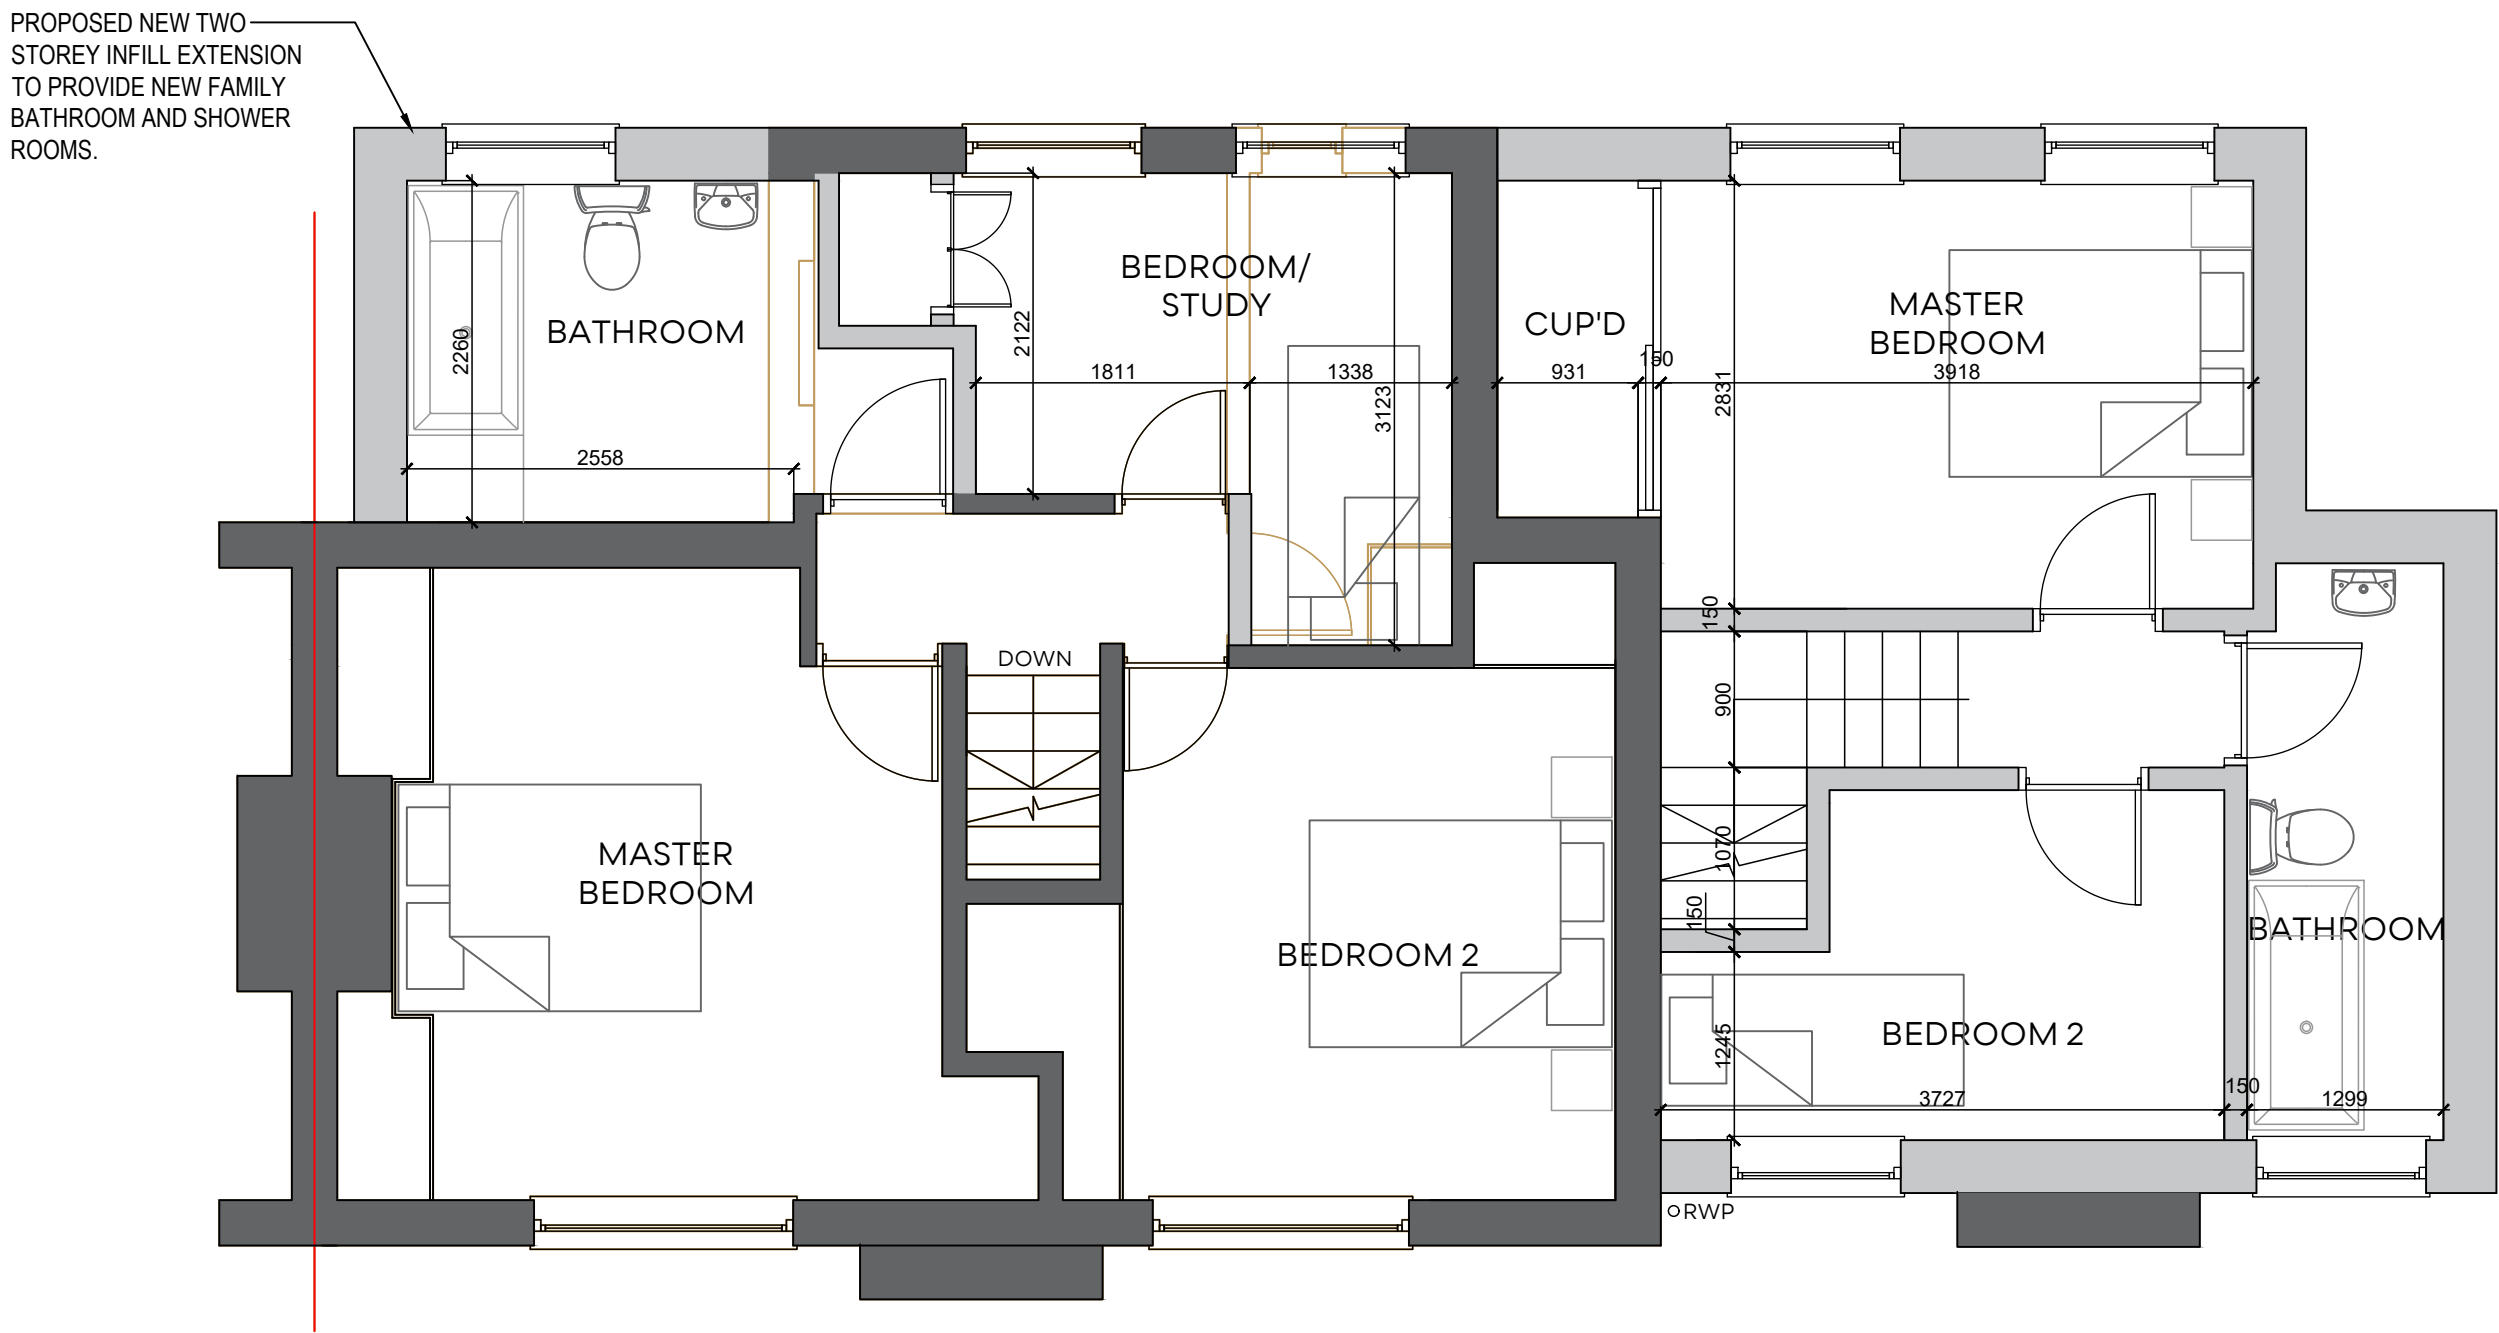

PROPOSED FIRST FLOOR PLAN
1:50@A1

 

NOTES ORIGINAL A1

DO NOT SCALE FROM THIS DRAWING.
ALL DIMENSIONS TO BE CHECKED ON SITE.
COPYRIGHT PROTECTED.

REVISIONS:
REV A: RIGHT SIDE ELEVATION ADDED AS REQUESTED.

JOB TITLE:
PROPOSALS AT:
1 KESTREL ROAD,
EASTLEIGH,
HAMPSHIRE,
SO50 9LJ

PLANNING

CONTACT:
07988518827
dwilliams@willowarchitecture.co.uk

ANDY AND KELLY

CLIENT:



DRAWING TITLE:
PROPOSED PLANS & ELEVATIONS

DRAWN BY: DTW
DATE: 11/09/2023 SCALE: VARIES@A1

DRAWING NO: 2072-002A