






EXISTING FRONT ELEVATION
1:100@A1

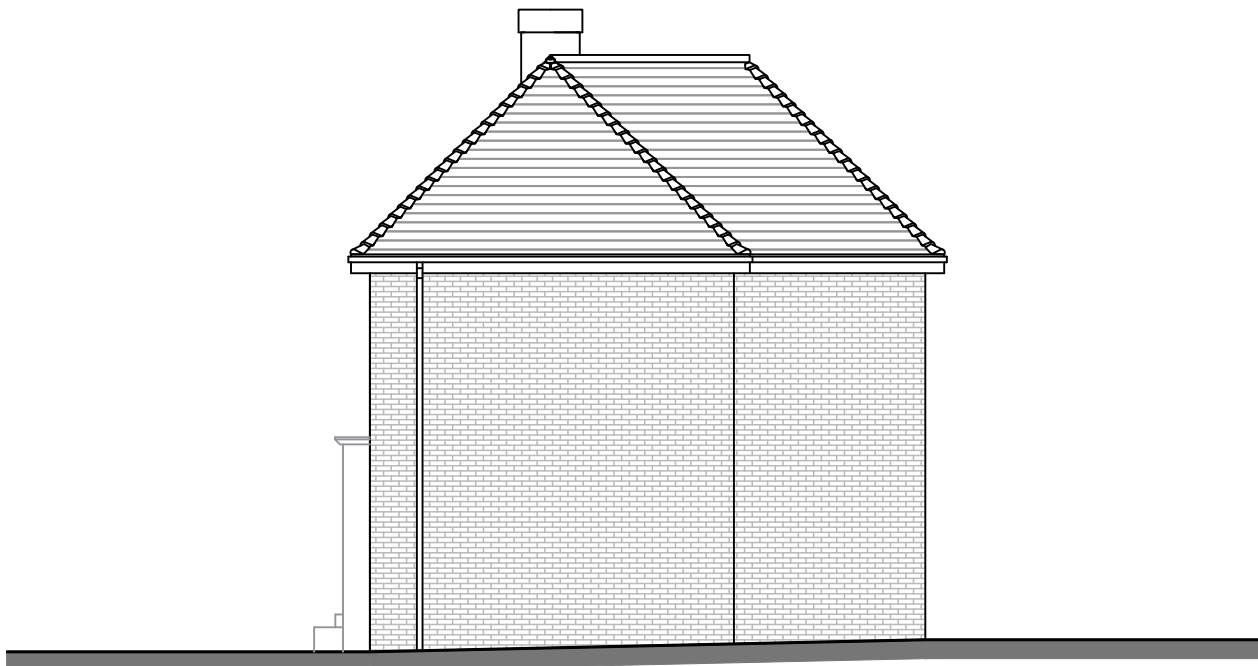


EXISTING SIDE ELEVATION
1:100@A1

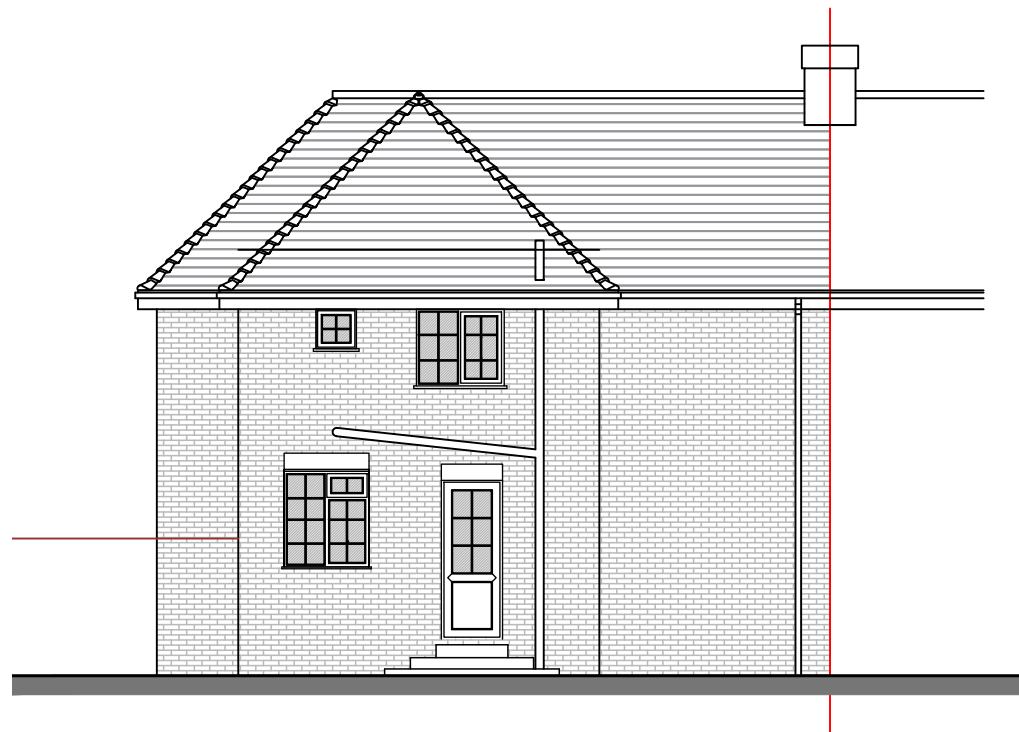


EXISTING REAR ELEVATION
1:100@A1

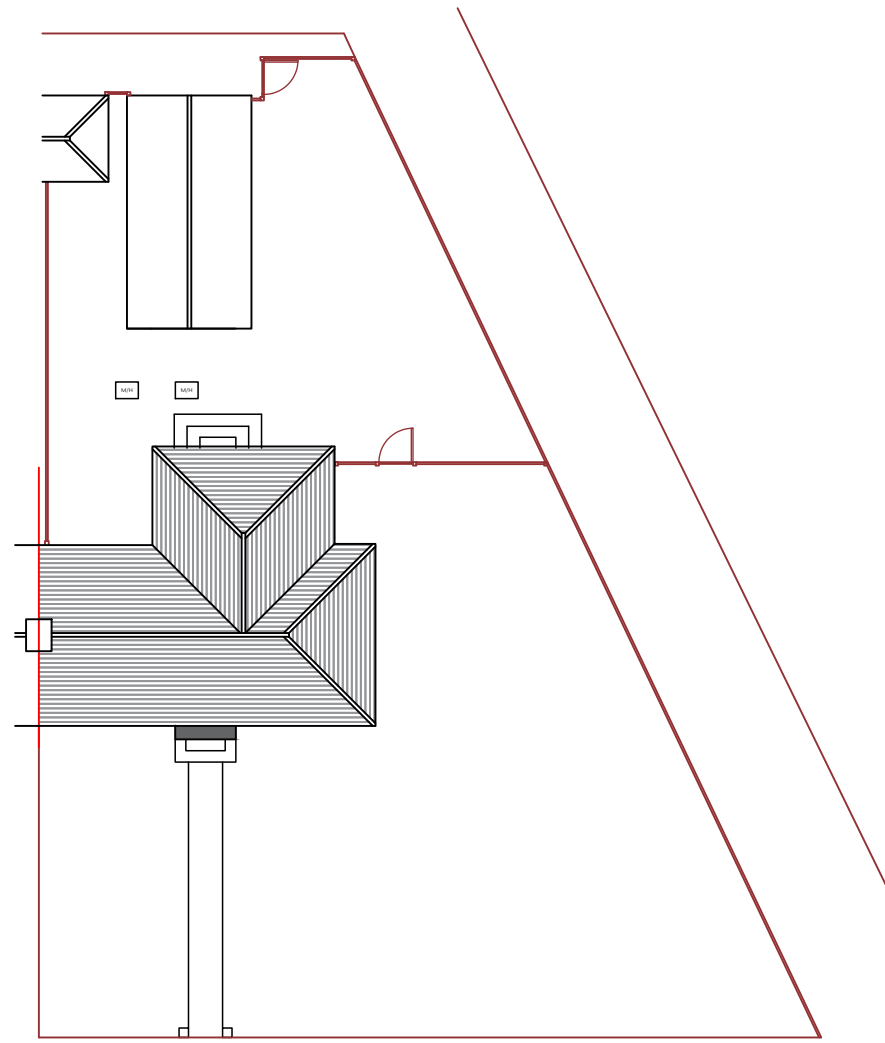


EXISTING SITE PLAN
1:200@A1

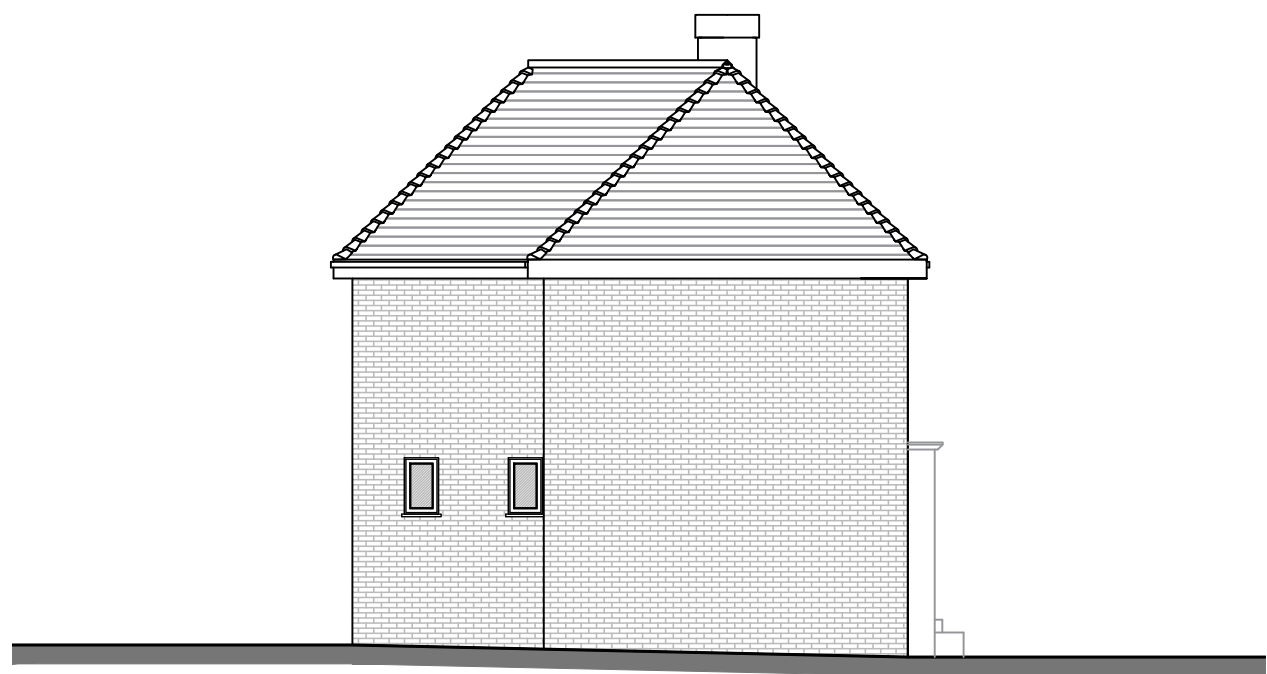


EXISTING SIDE ELEVATION
1:100@A1

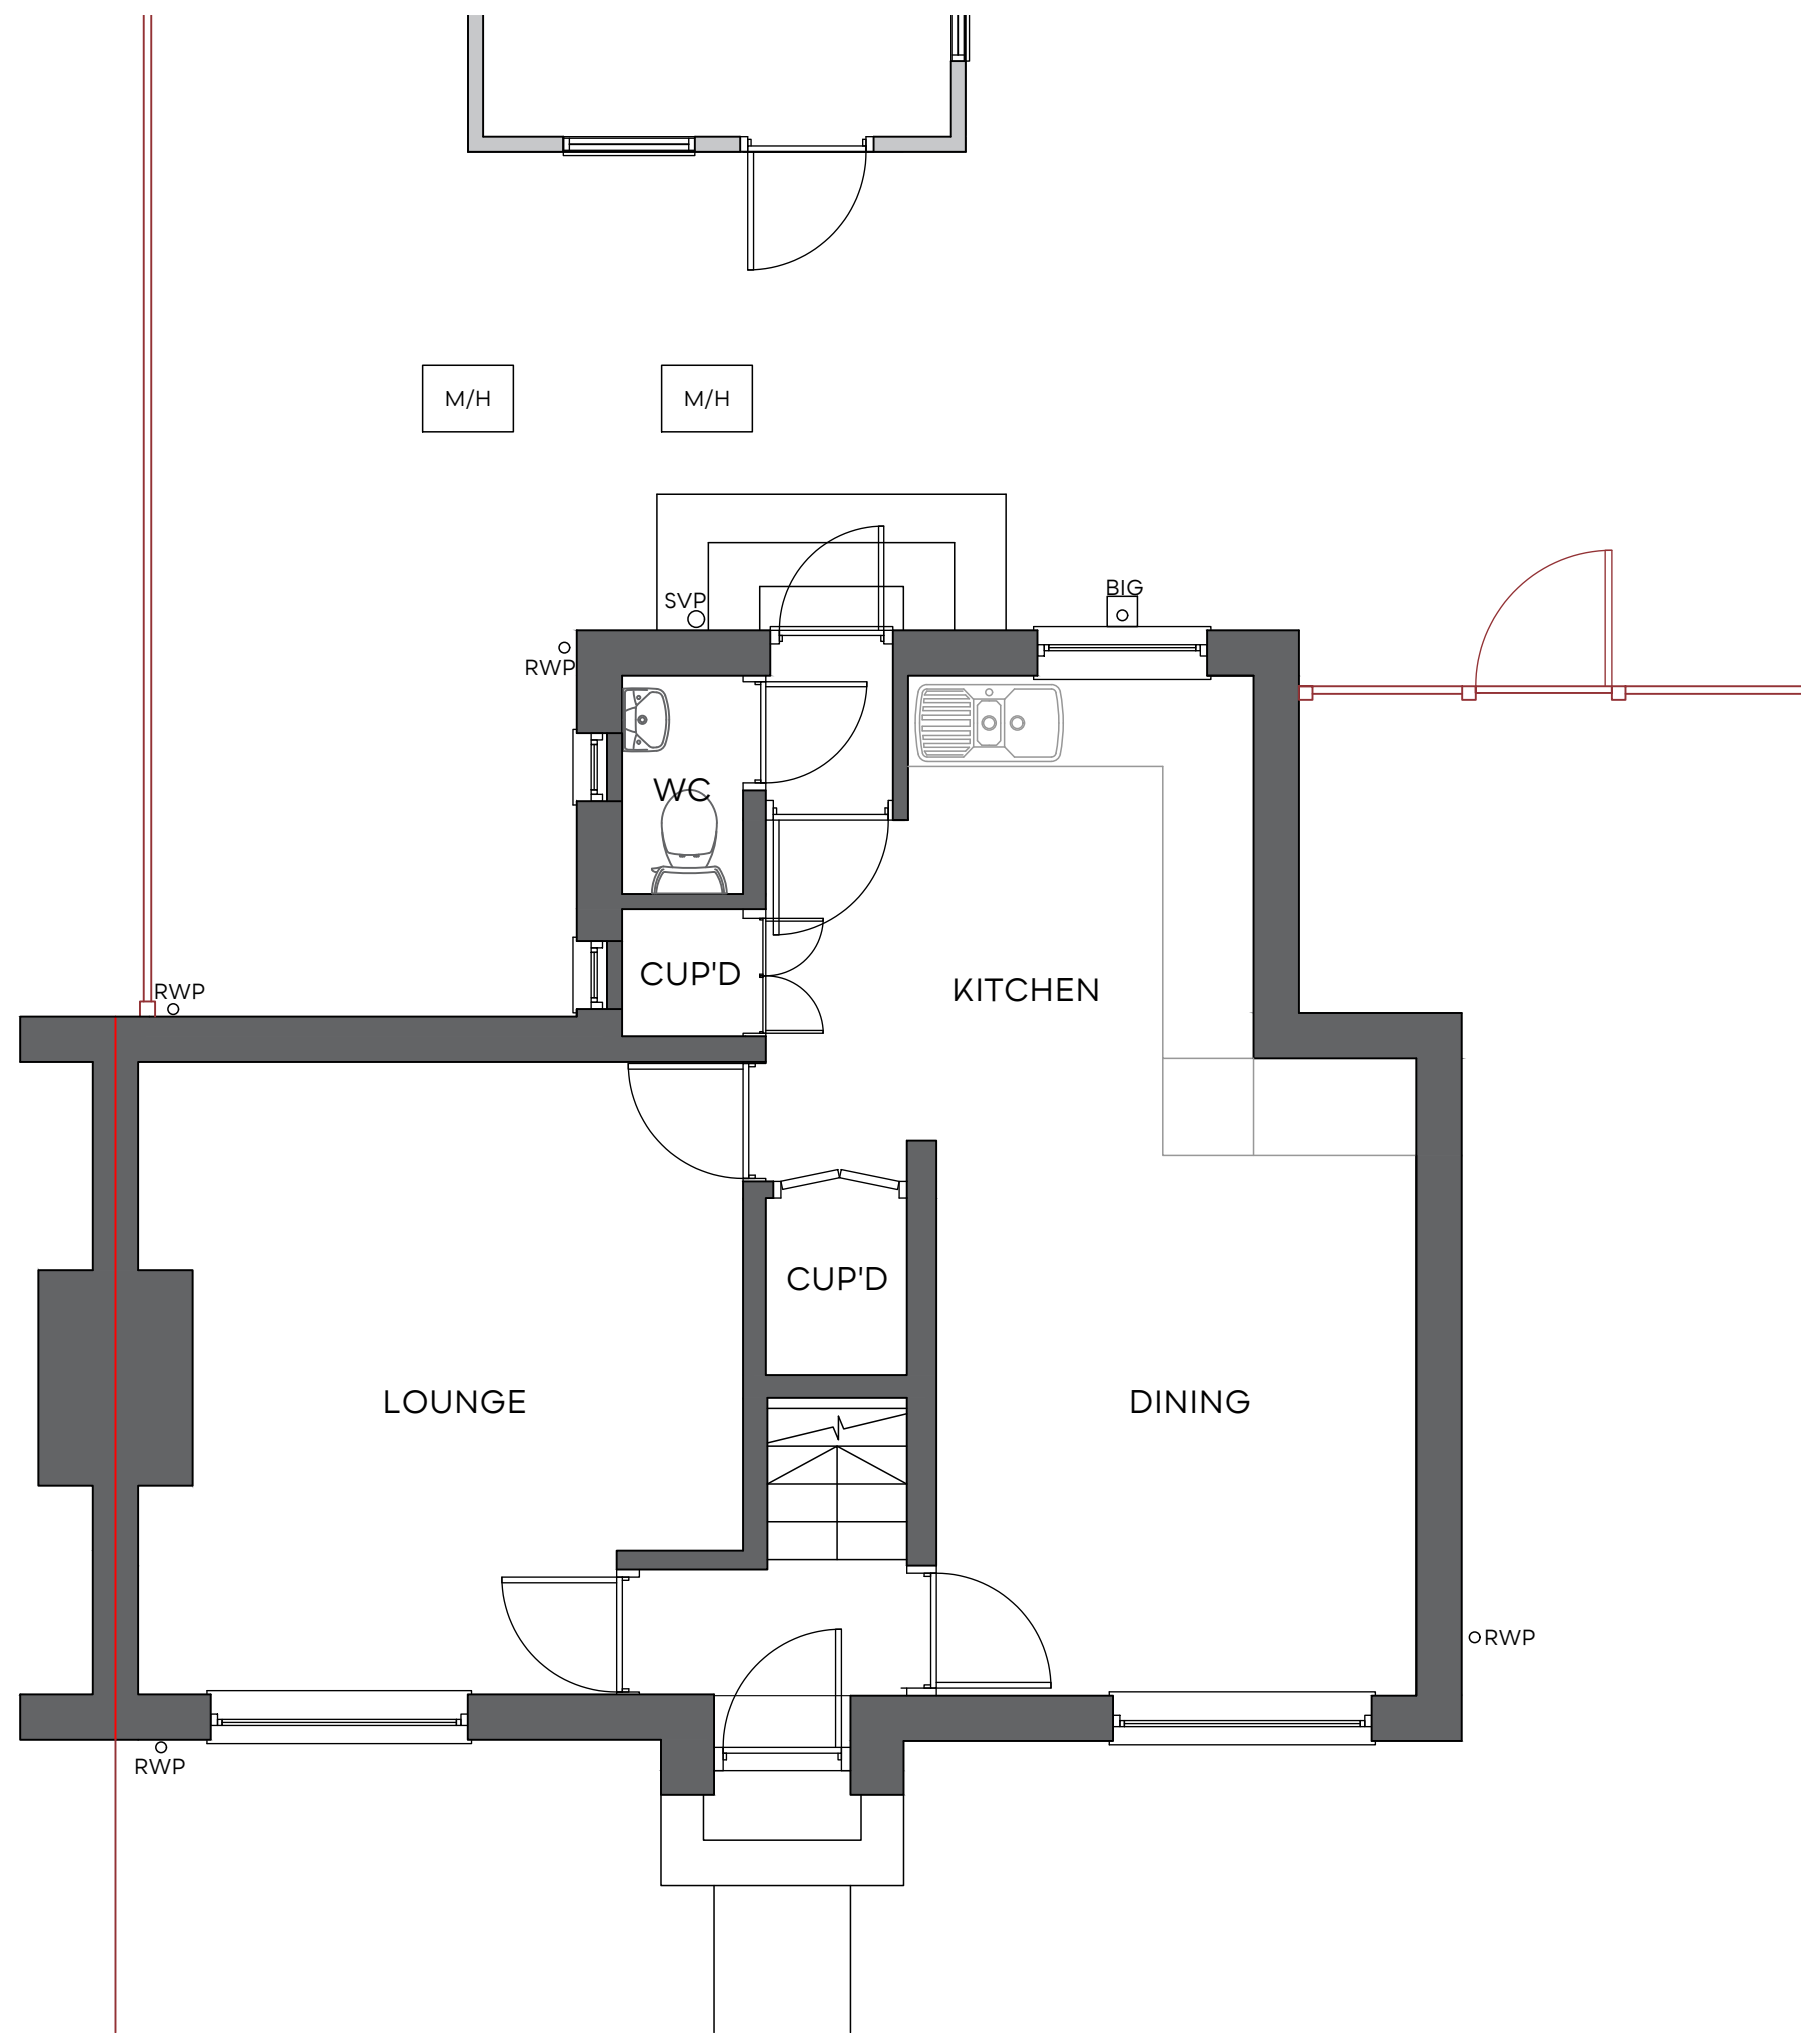


EXISTING GROUND FLOOR PLAN
1:50@A1

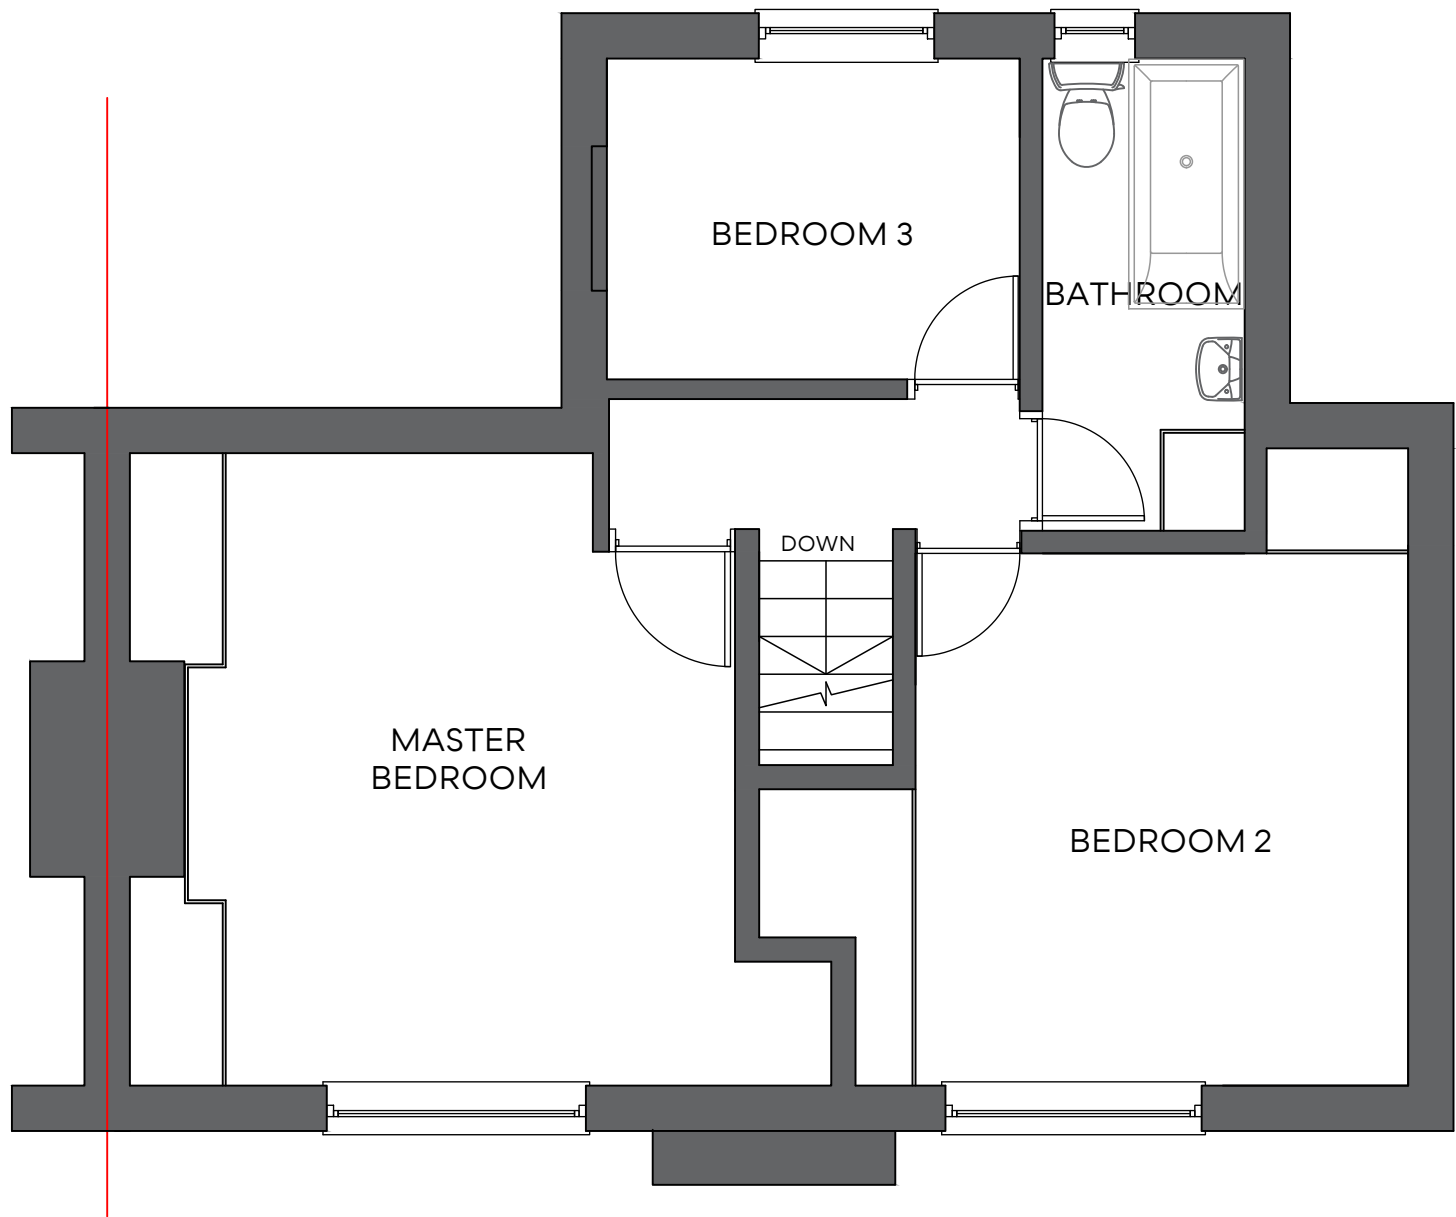

EXISTING FIRST FLOOR PLAN
1:50@A1

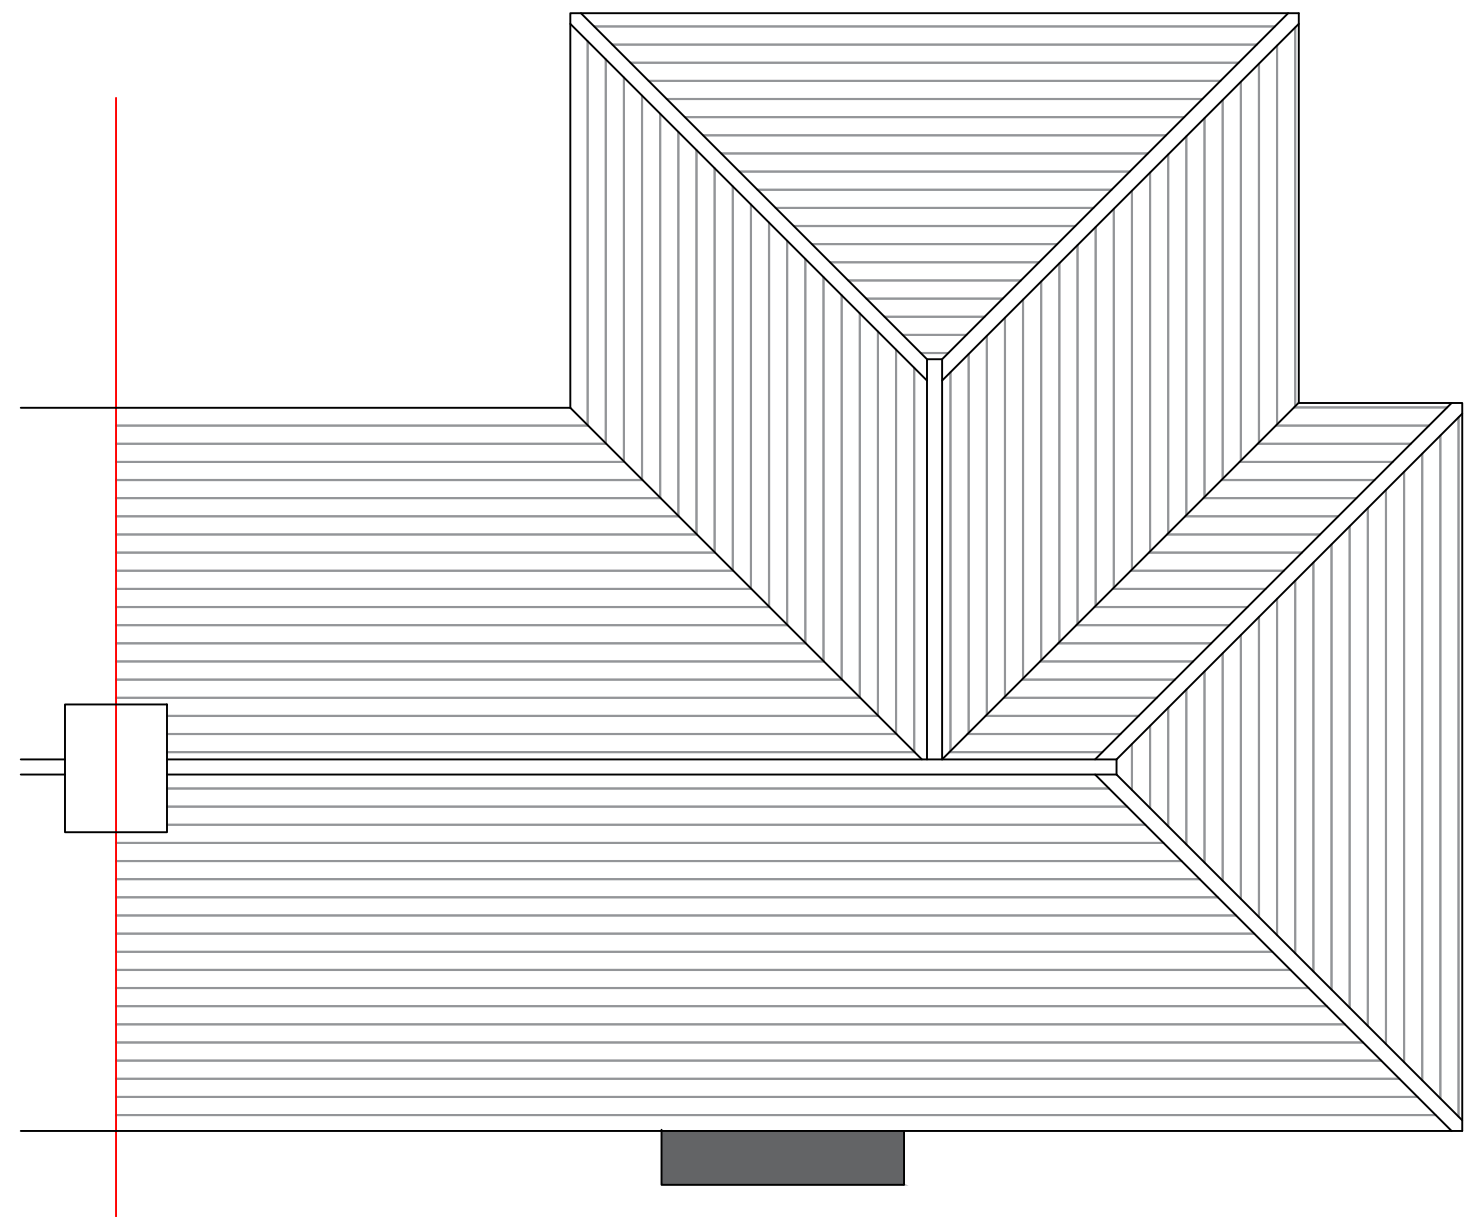

EXISTING ROOF PLAN
1:50@A1

 

NOTES ORIGINAL A1

DO NOT SCALE FROM THIS DRAWING.
ALL DIMENSIONS TO BE CHECKED ON SITE.
COPYRIGHT PROTECTED.

REVISIONS:
REV A: 04/10/23 - SIDE ELEVATION ADDED
REV B: 04/10/23 - SIDE WINDOWS AND PORCH ADDED TO SIDE ELEVATIONS

JOB TITLE:
PROPOSALS AT:
1 KESTREL ROAD,
EASTLEIGH,
HAMPSHIRE,
SO50 9LJ

PLANNING

CONTACT:
07988518827
dwilliams@willowarchitecture.co.uk

ANDY AND KELLY

CLIENT:



DRAWING TITLE:
EXISTING PLANS & ELEVATIONS

DRAWN BY: DTW
DATE: 11/09/2023 SCALE: VARIES@A1

DRAWING NO: 2072-001B