

A

B

C

D

E

F

G


H

J

K


L

- NOTES**
- 1.1 Do not scale this drawing.
 - 1.2 All dimensions are in mm unless otherwise specified.
 - 1.3 Assume all site details are existing unless otherwise specified.
 - 1.4 All steelwork to be finished in accordance with project specification

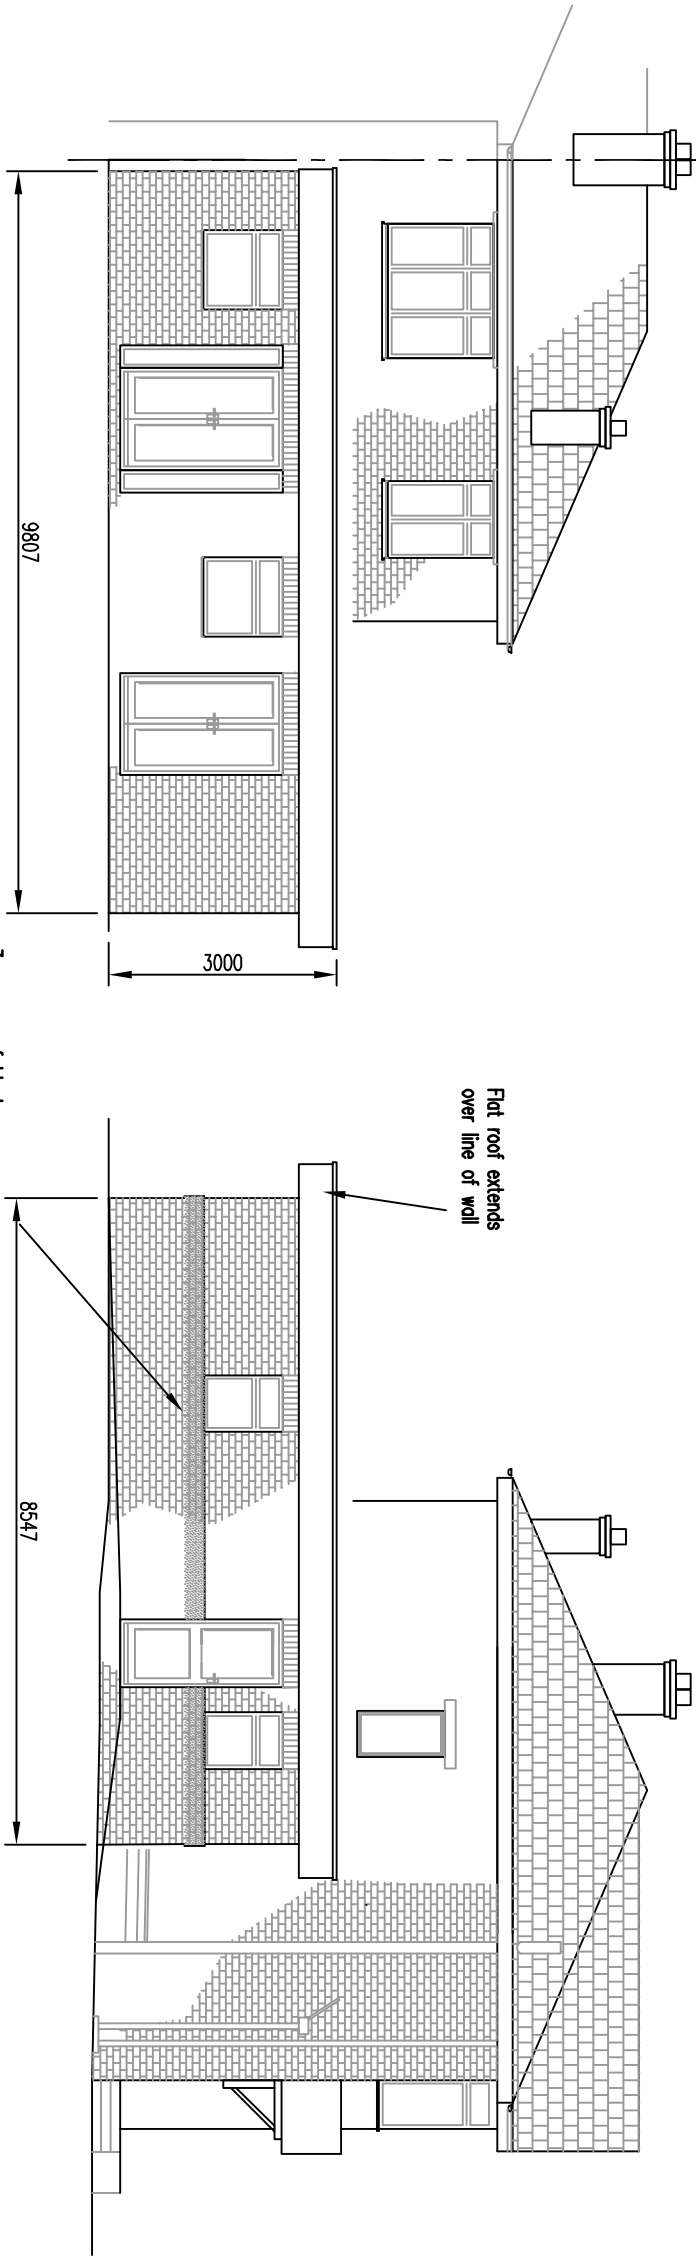

PROPOSED WEST ELEVATION
Scale 1:100

PROPOSED SOUTH ELEVATION
Scale 1:100

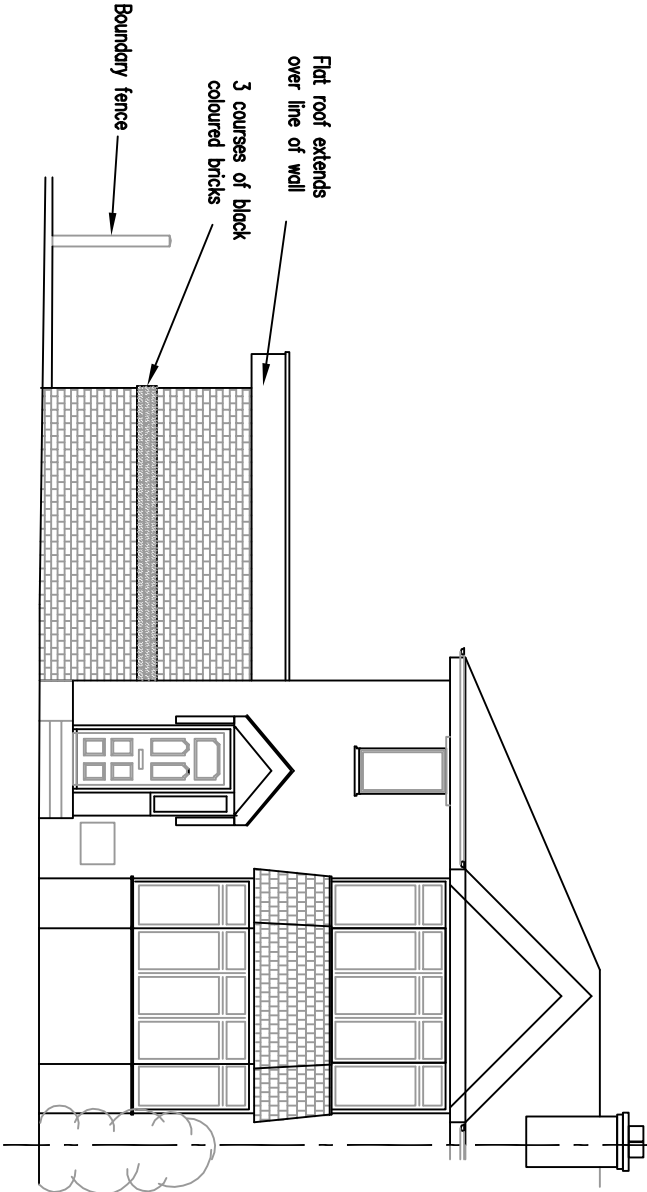

PROPOSED EAST ELEVATION
Scale 1:100

Date		Ch'd	Approv
Mn	Drawn		
Date		Ch'd	Approv
Mn	Drawn		
B	Date 02/10/23 Drawn NJS	Planning Issue Drawn added	Ch'd Approv
A	Date 10/07/23 Drawn NJS	Planning Issue	Ch'd Approv

**NG Draughting
Services Limited**
Gardeners, Dunsy Road, Dunsy, Southampton SO32 2AR
MOB: 07717 625145

Site name & Address:
NERROME
BOTLEY ROAD
HORTON HEATH
SO50 7DT

Title:

PROPOSED ELEVATIONS

Purpose of Issue:
PLANNING

Drawing no:
064/005

Job no:
Site co-ordinates:

Issue:	Scale: AS SHOWN	Ch'd:	Date:
B	Drn: NJS	Date: JUL 23	Approv: Date: