

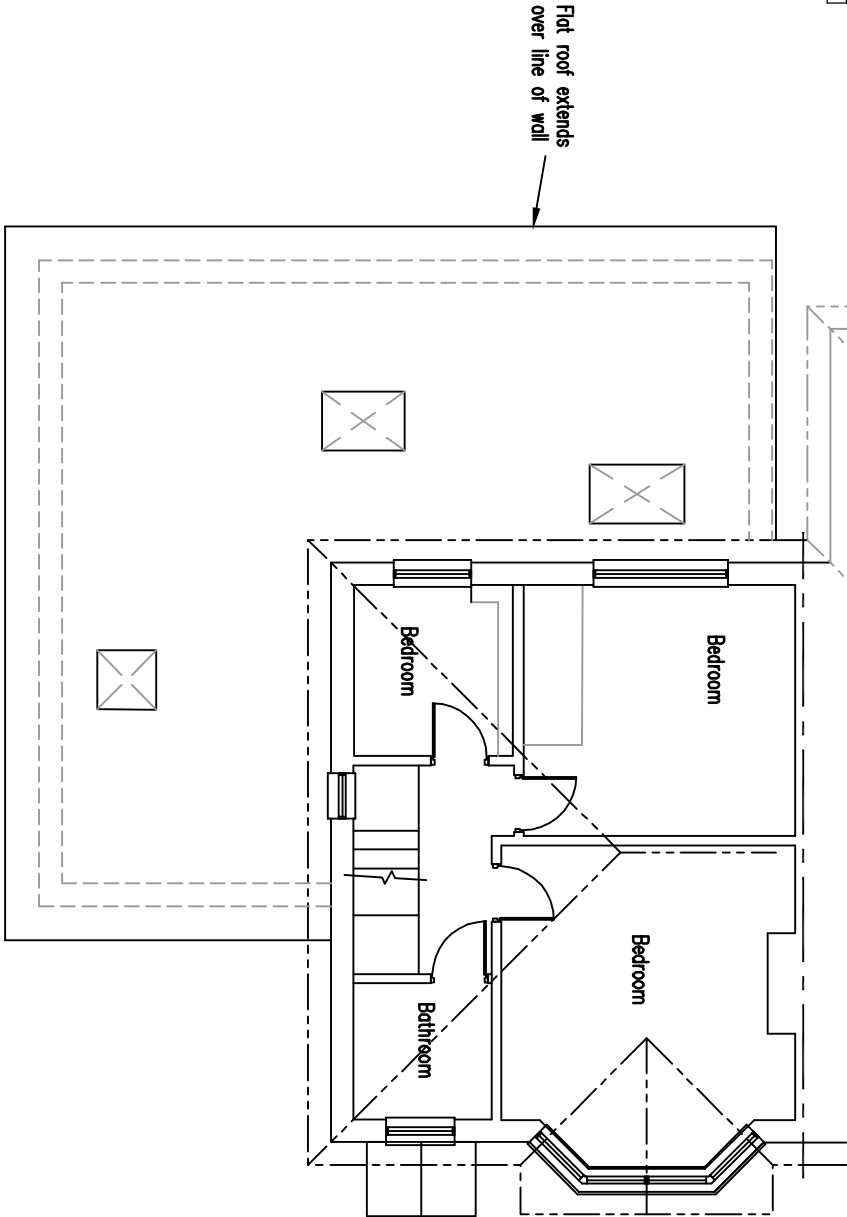
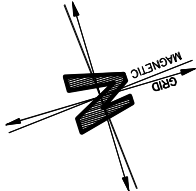


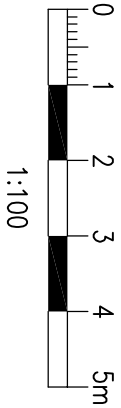

PROPOSED FIRST FLOOR PLAN
Scale 1:100

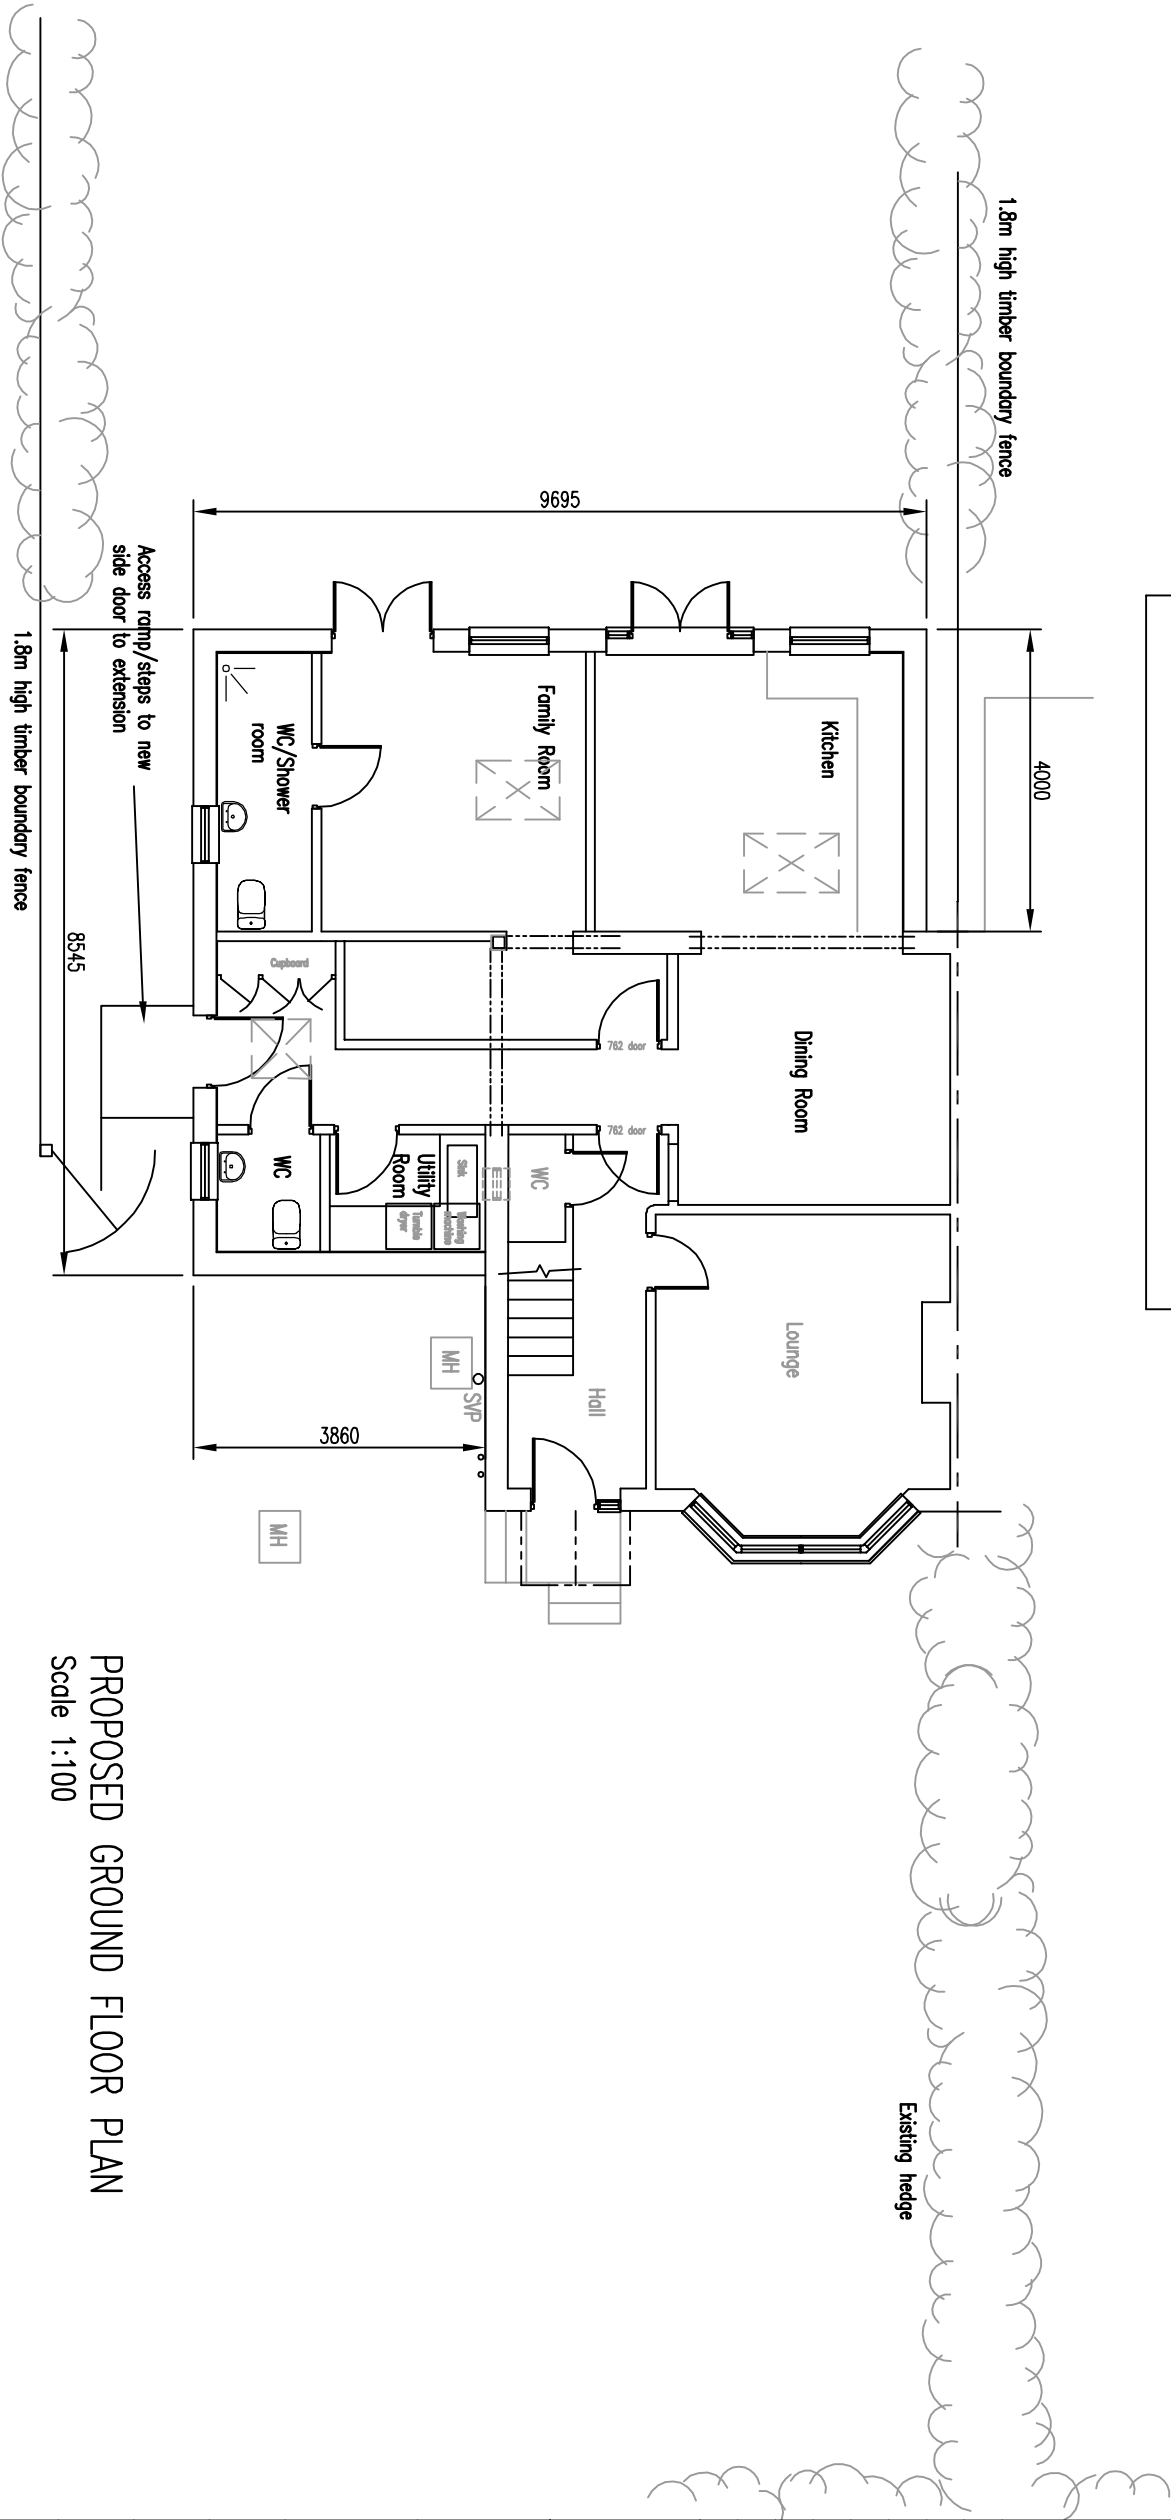

PROPOSED GROUND FLOOR PLAN
Scale 1:100

- NOTES**
- 1.1 Do not scale this drawing.
 - 1.2 All dimensions are in mm unless otherwise specified.
 - 1.3 Assume all site details are existing unless otherwise specified.
 - 1.4 All steelwork to be finished in accordance with project specification

Date		Ch'd	Approv
Mn	Drawn		
Date		Ch'd	Approv
Mn	Drawn		
B	Date 02/10/23 Drawn NIG	Planning Issue Dirms added	Ch'd Approv
A	Date 10/07/23 Drawn NIG	Planning Issue	Ch'd Approv

NG Draughting Services Limited			
Gardensham, Dunsy Brook Road, Dunsy, Southampton SO32 2AR			
MCR 07717 025145			
Site name & Address: NERROME BOTLEY ROAD HORTON HEATH SO50 7DT			
Title: PROPOSED FLOOR PLANS			
Purpose of Issue: PLANNING			
Drawing no: 064/004			
Job no: Site co-ordinates:			
Issue: B	Scale: AS SHOWN Drr: NIG	Ch'd: JUL 23	Date: Approv: Date: