
 
 


45 Penshurst Conservatory - revised Site Plan

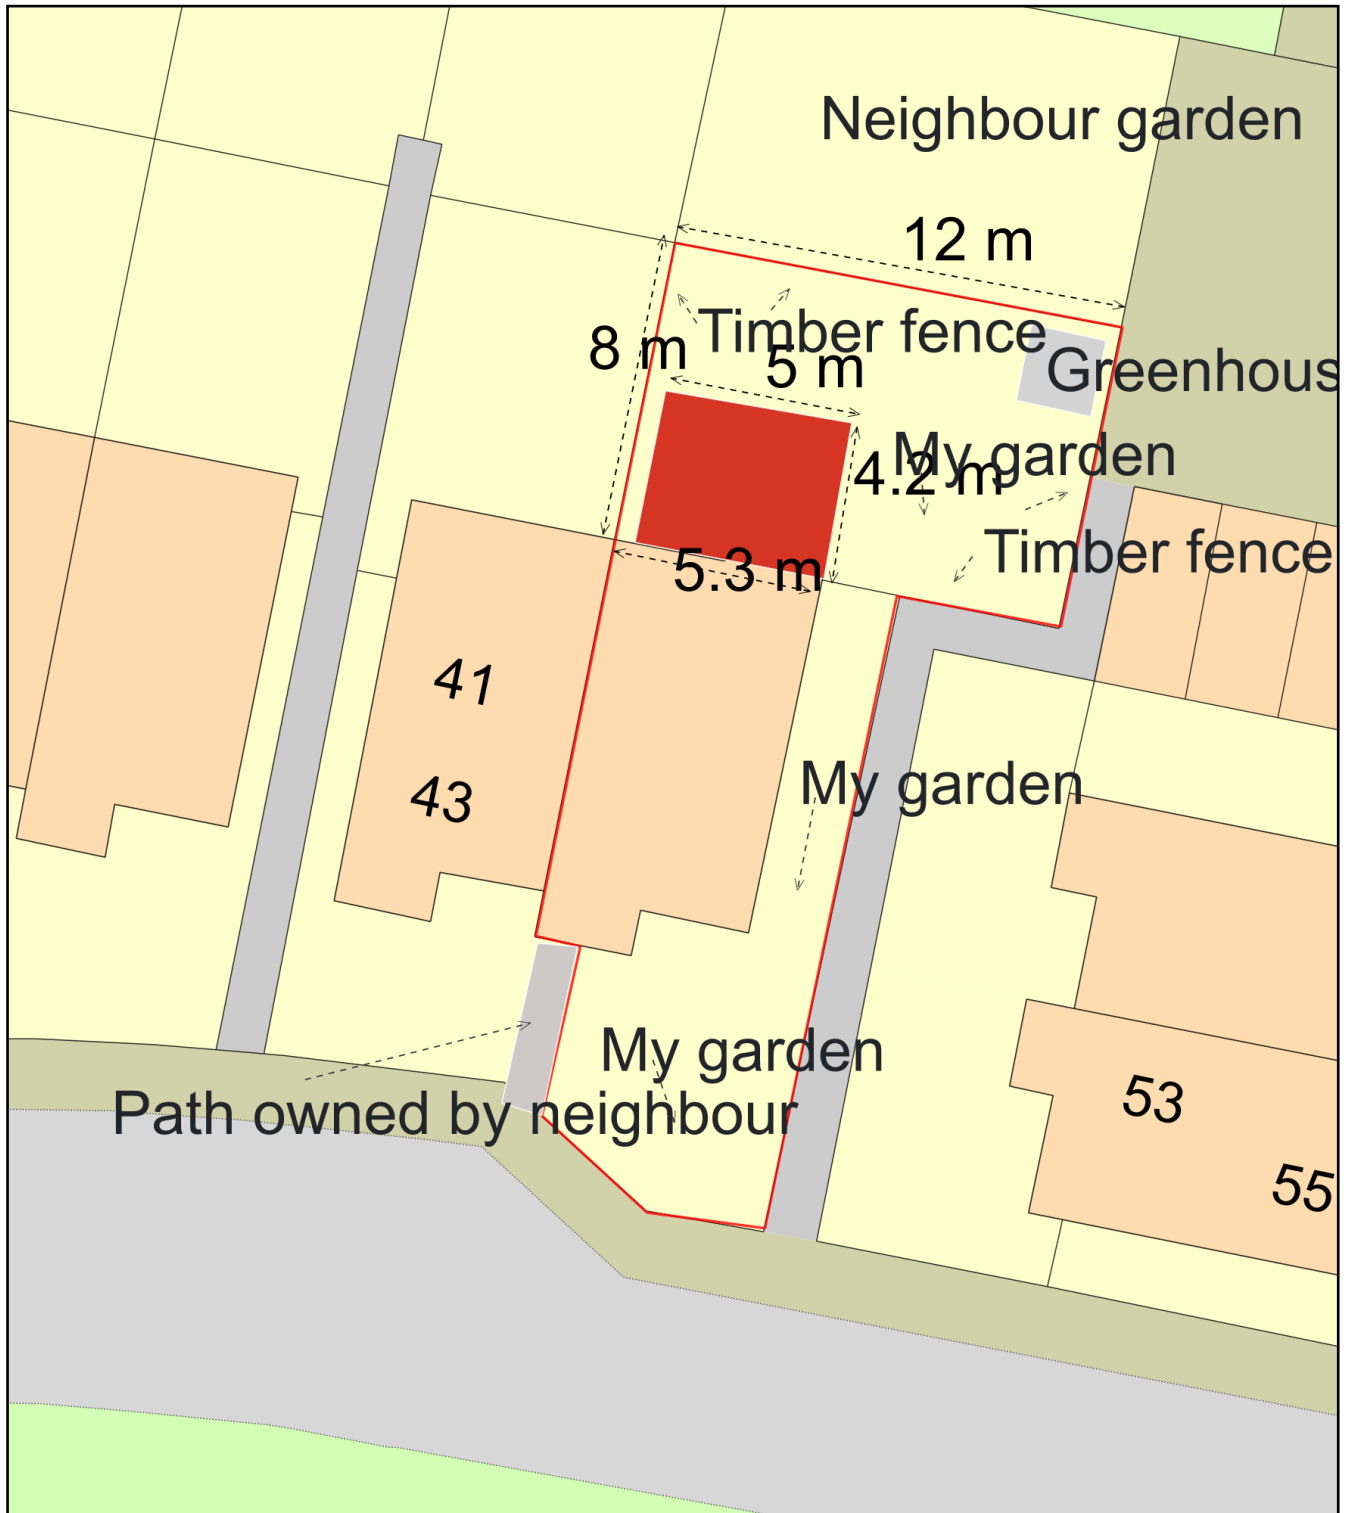

Plan Produced for: Tom Legge

Date Produced: 03 Oct 2023

Plan Reference Number: TQRQM23276151304091

Scale: 1:200 @ A4