
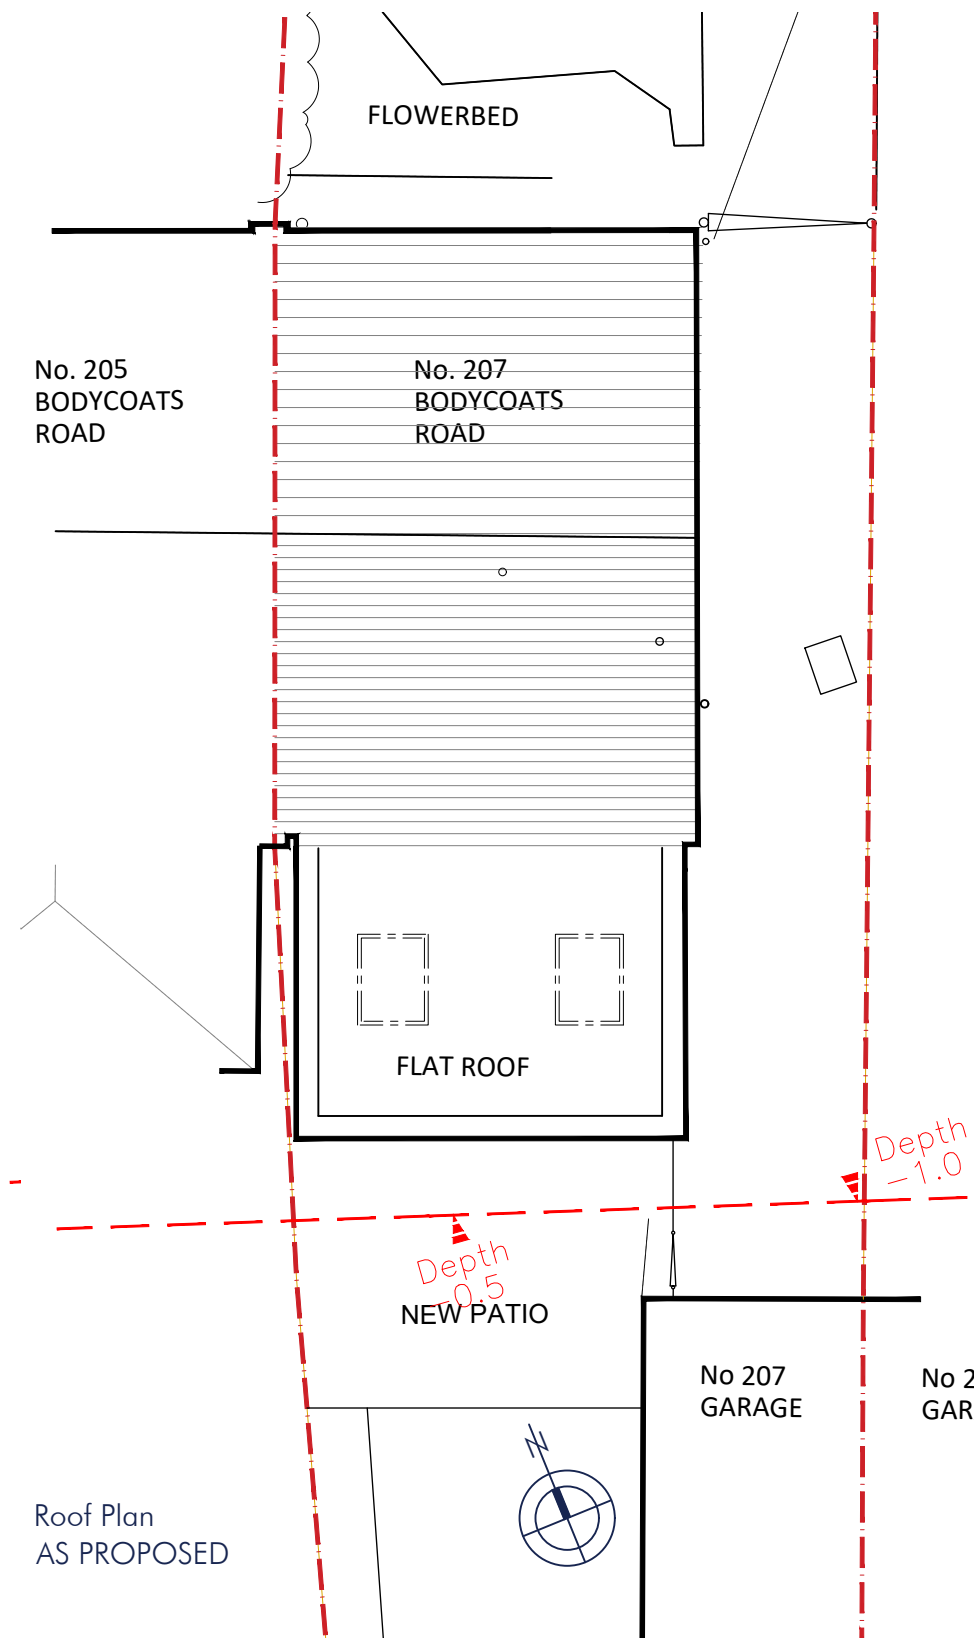
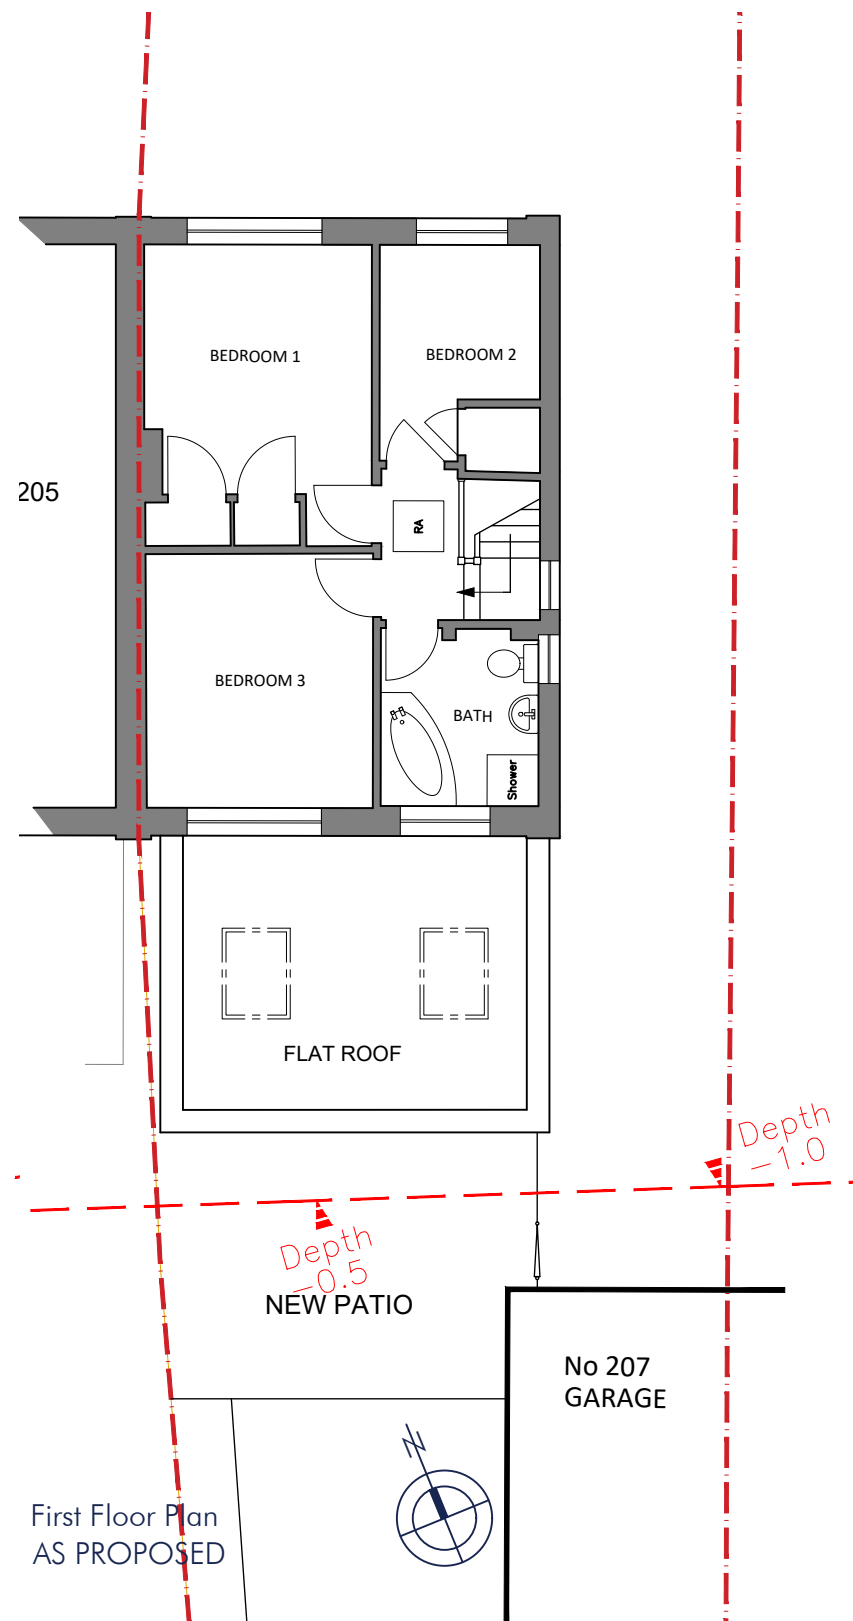


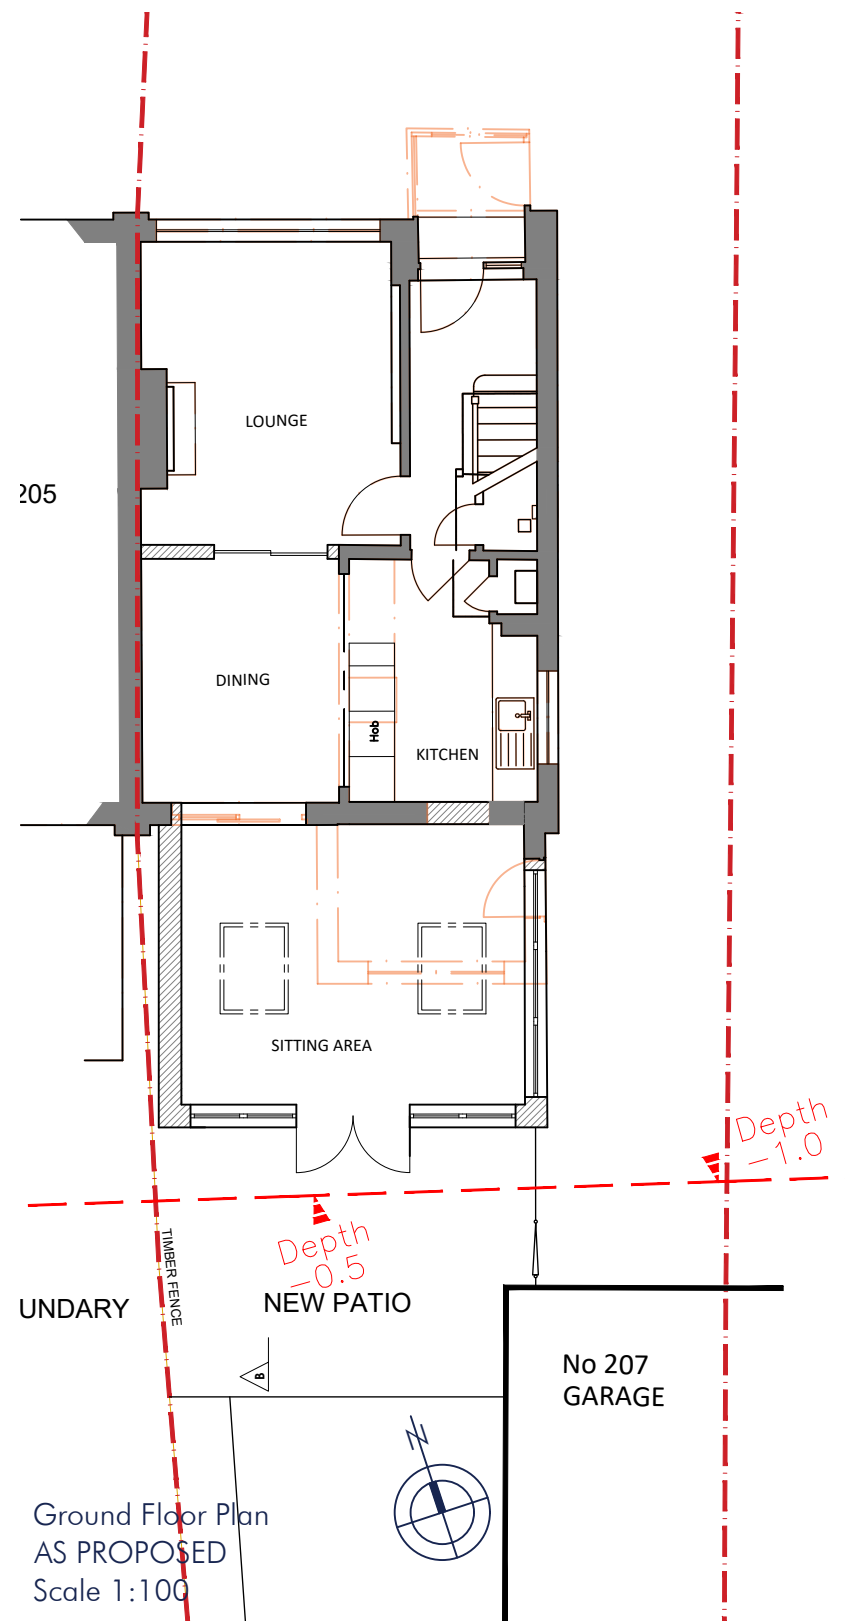

- EXISTING BUILDING TO BE REMOVED
- EXISTING BUILDING TO BE RETAINED
- PROPOSED WALLS
- BURIED DRAINAGE

No.	Description	Date
C	Rear Wall Amendment	28.09.2023
B	Sewer Pipe	26.09.2023
A	Reduction of Extension	25.09.2023

SC Architecture
Anchor House, School Lane
Chandlers Ford, Eastleigh
Hampshire SO53 4DY

T: 023 8026 9222
E: info@sc-architecture.co.uk
W: www.sc-architecture.co.uk

RIBA Chartered Practice

Drawing Title:
Proposed Floor Plans

No 2 GAR Project Title:
207 Bodycoats Road,
Chandler's Ford
SO53 2JA

Drawing No.:
4462-P-04

Revision: C
Date: Sept 2023
Scale: 1:100
Drawn: HM
Checked: MSS

This drawing is the copyright of the company and must not be reproduced or used without permission. Annotated dimensions are to be taken in preference to scaled dimensions and site dimensions must be checked before work is commenced