


Notes


THIS DRAWING IS THE COPYRIGHT OF VIVID DESIGN STUDIO LTD AND MUST NOT BE COPIED, ALTERED OR REPRODUCED IN ANY WAY NEITHER PASSED TO A THIRD PARTY WITHOUT THEIR WRITTEN PERMISSION.

DIMENSIONS TO BE CHECKED ON SITE BEFORE COMMENCING WORK AND ANY DISCREPANCIES SHALL BE REPORTED TO THE DESIGNER. FIGURED DIMENSIONS MUST BE TAKEN IN PREFERENCE TO SCALED DIMENSIONS.

Rev:-	Description:-	Date:-	Chkd by:-
A	Added staff accommodation and scale bars	27/02/23	PJD
B	Changed layout to match on site	05/10/23	

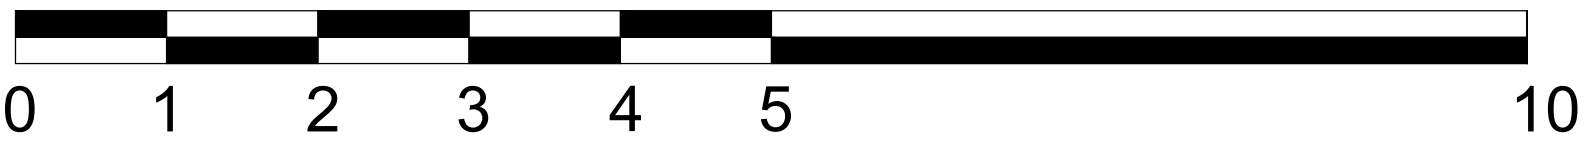

SCALE BAR 1:50

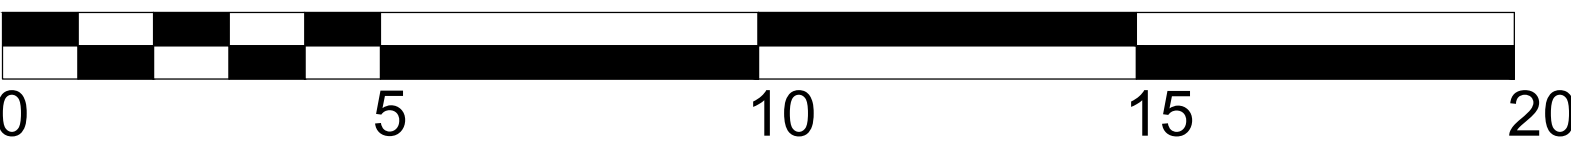

SCALE BAR 1:100

NOTE

Proposed plans and elevations indicate planning use as 2No. Supported Living Flats (Use Class C3) with all extensions and alterations as approved under Planning Consent Ref. H/21/90018



The Barn, Calcot Mount Business Park, Calcot Lane,
Curdridge, Southampton, Hampshire, SO32 2BN
Tel: 01489 786670
Email: info@vividdesignstudio.co.uk
Website: www.vividdesignstudio.co.uk

Project:-

104 Sandy Lane
Fair Oak
Eastleigh
Hampshire

Title:-

Proposed Floor Plans & Elevations

Client:-

Stag Homes Ltd

Scale:-

1:50, 1:100 (@A1)

Drawn By:-

PJD

Checked By:-

PJD

Date:-

06/02/23

Date:-

06/02/23

Job.No:-


200037

Drg.No:-


13

Rev:-


B

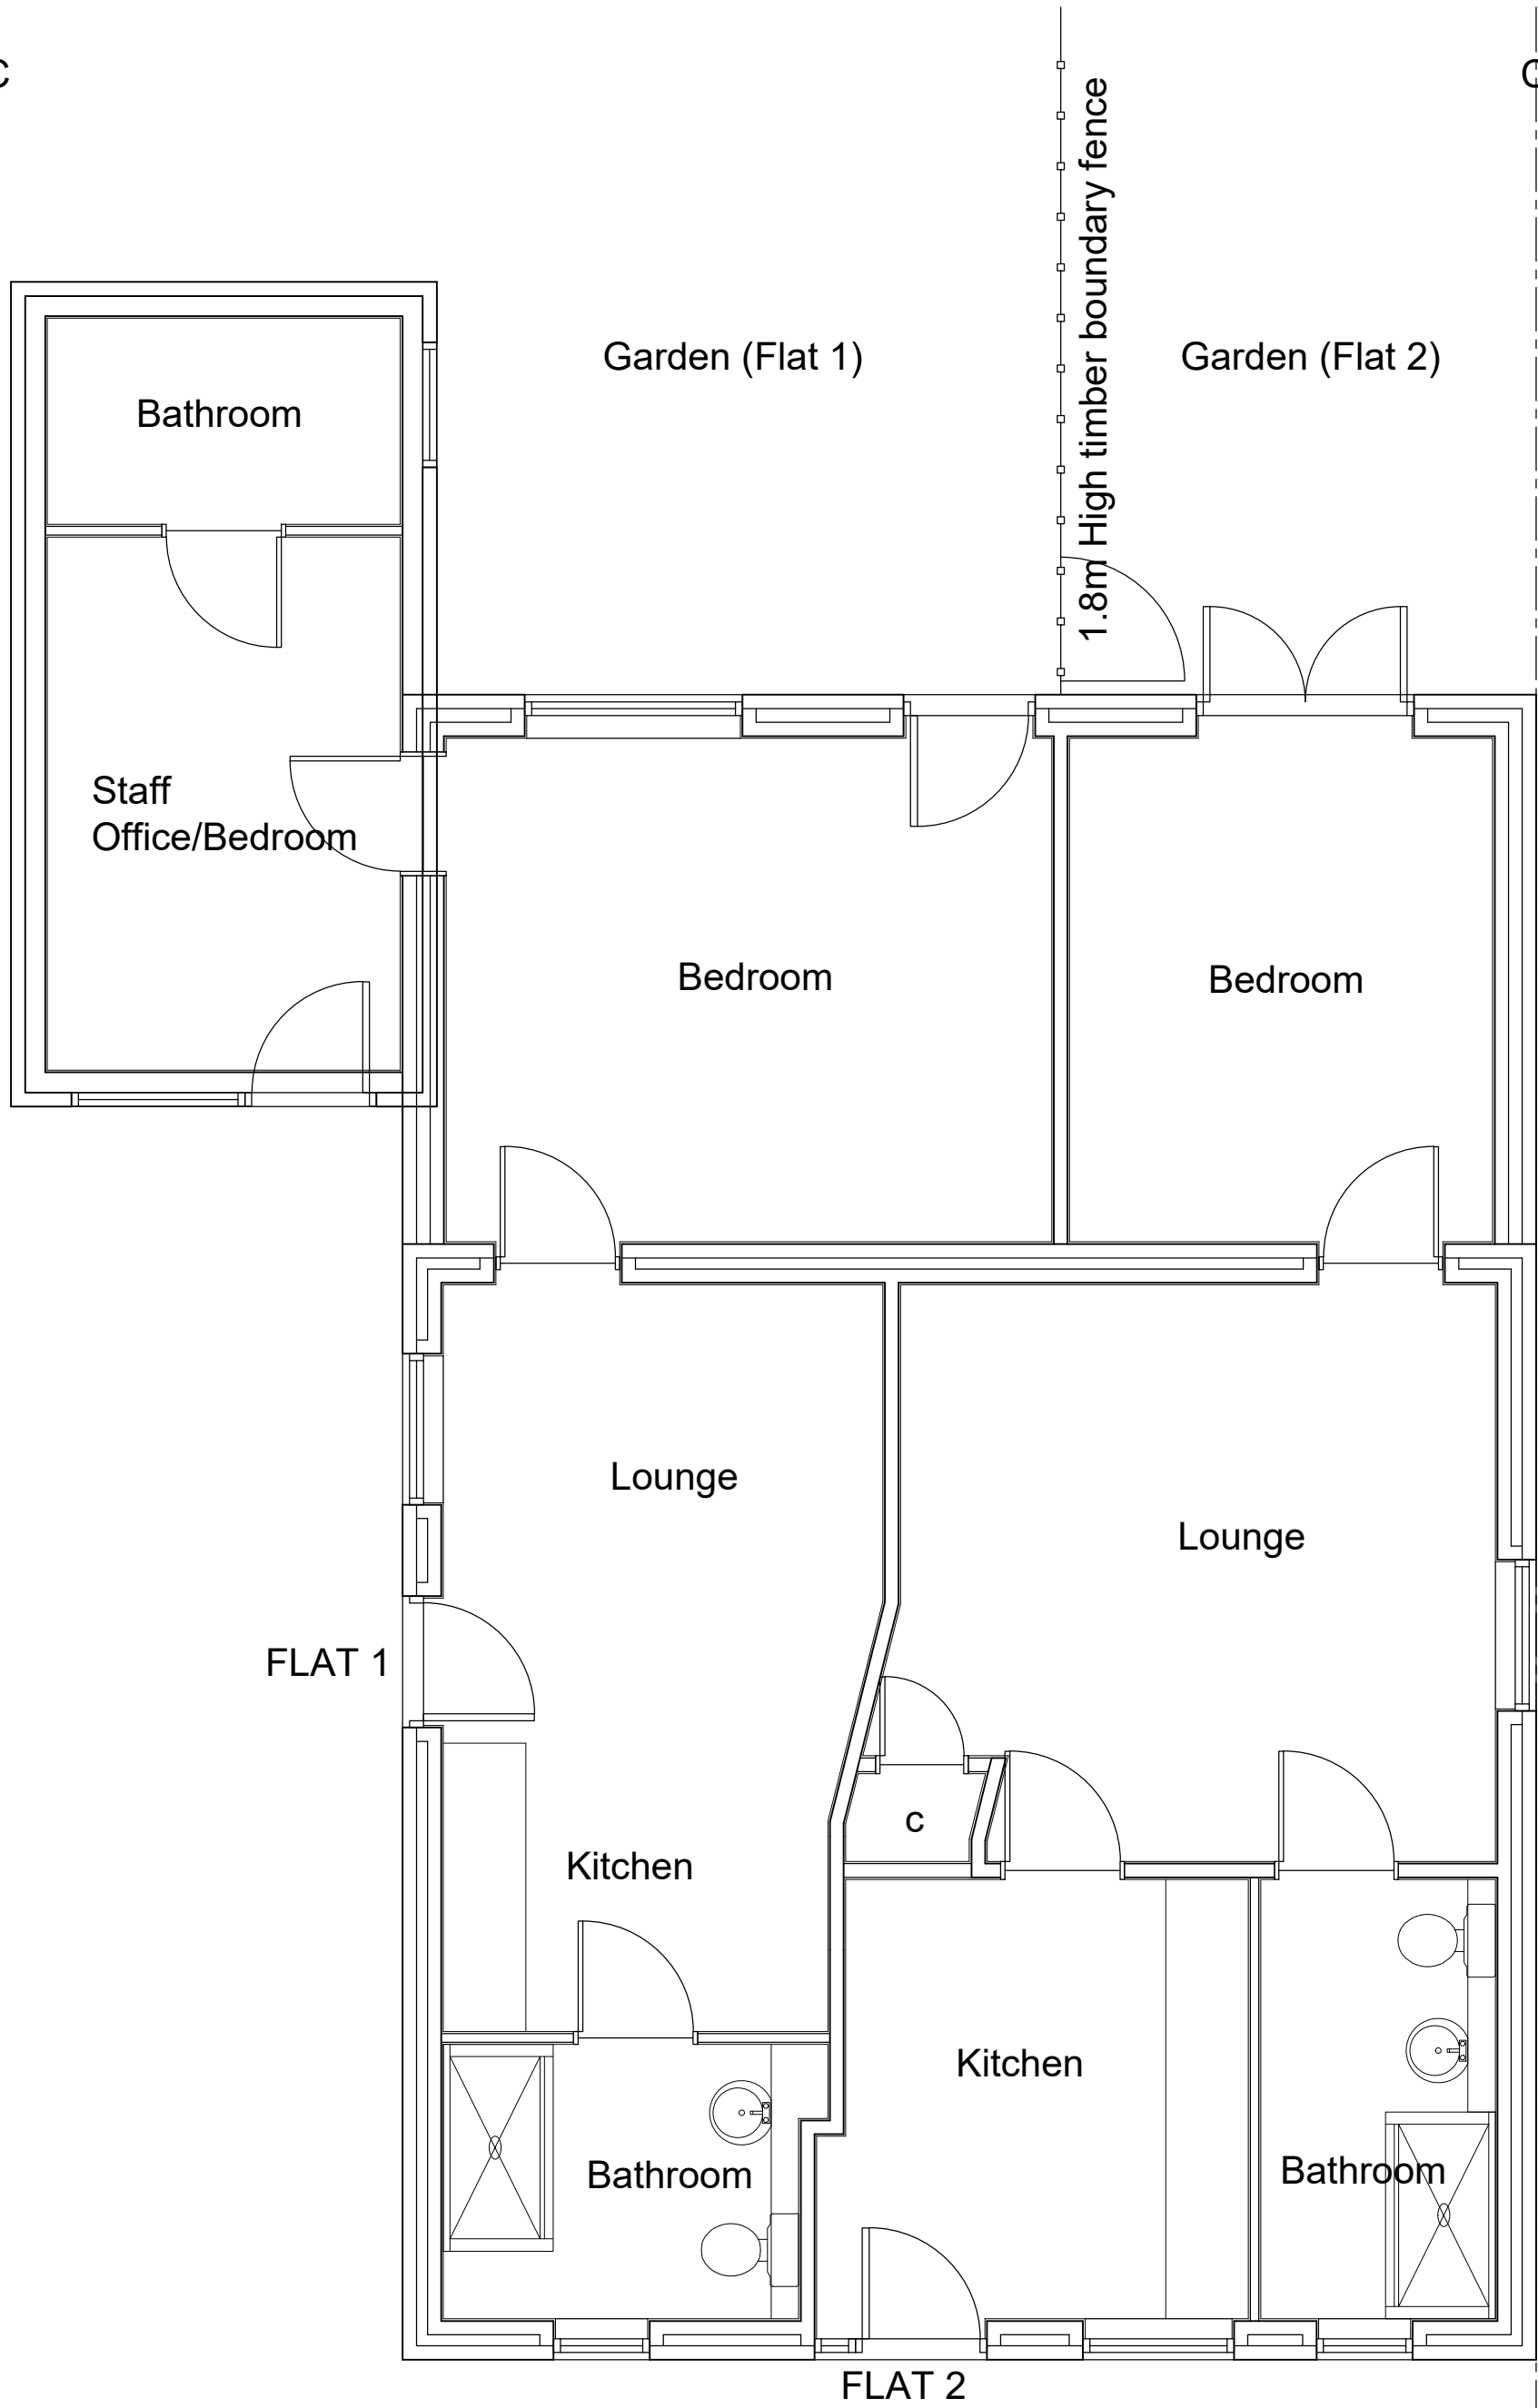


PROPOSED GROUND FLOOR PLAN
(1:50)

 


PROPOSED ROOF PLAN
(1:50)

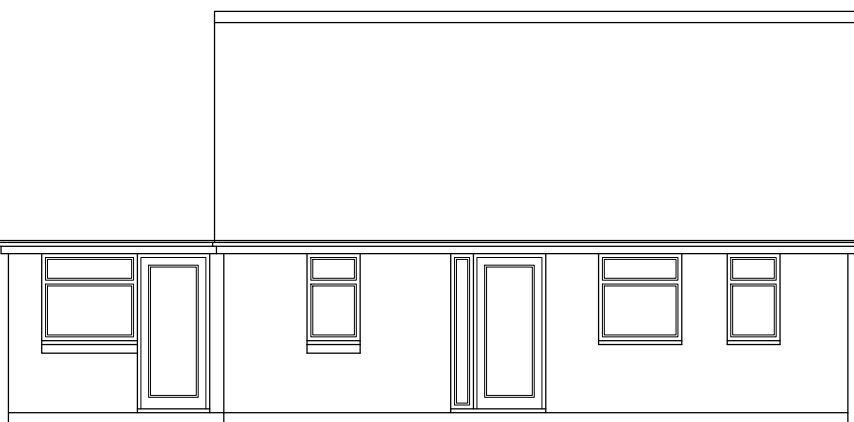


PROPOSED EAST ELEVATION
(1:100)

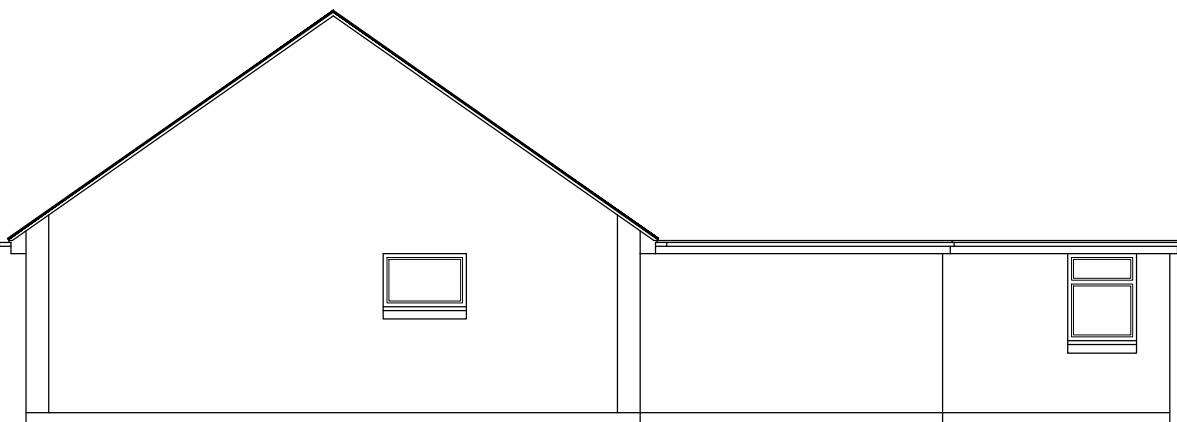

PROPOSED NORTH ELEVATION
(1:100)

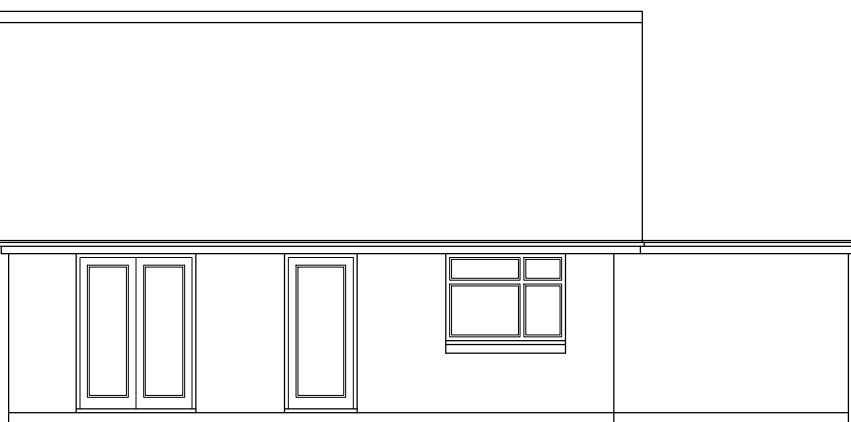

PROPOSED WEST ELEVATION
(1:100)

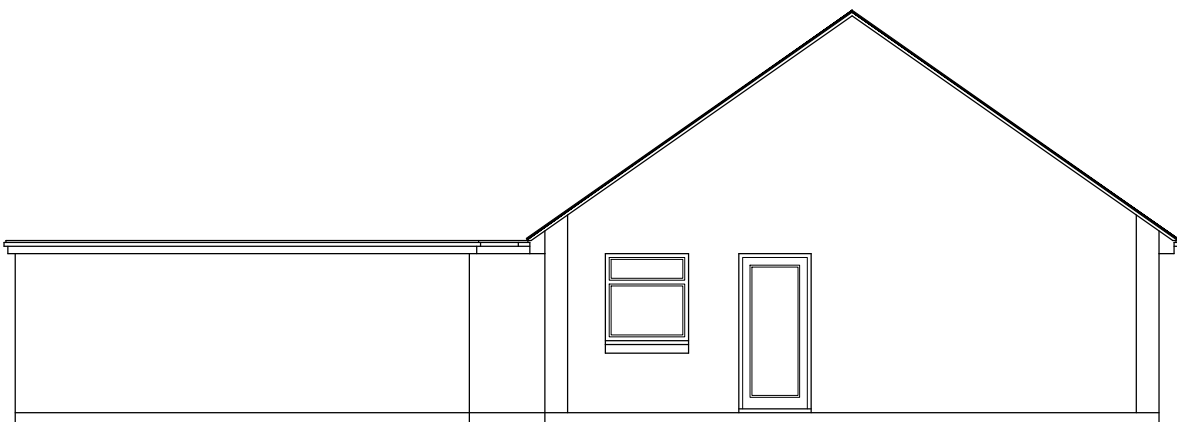

PROPOSED SOUTH ELEVATION
(1:100)