
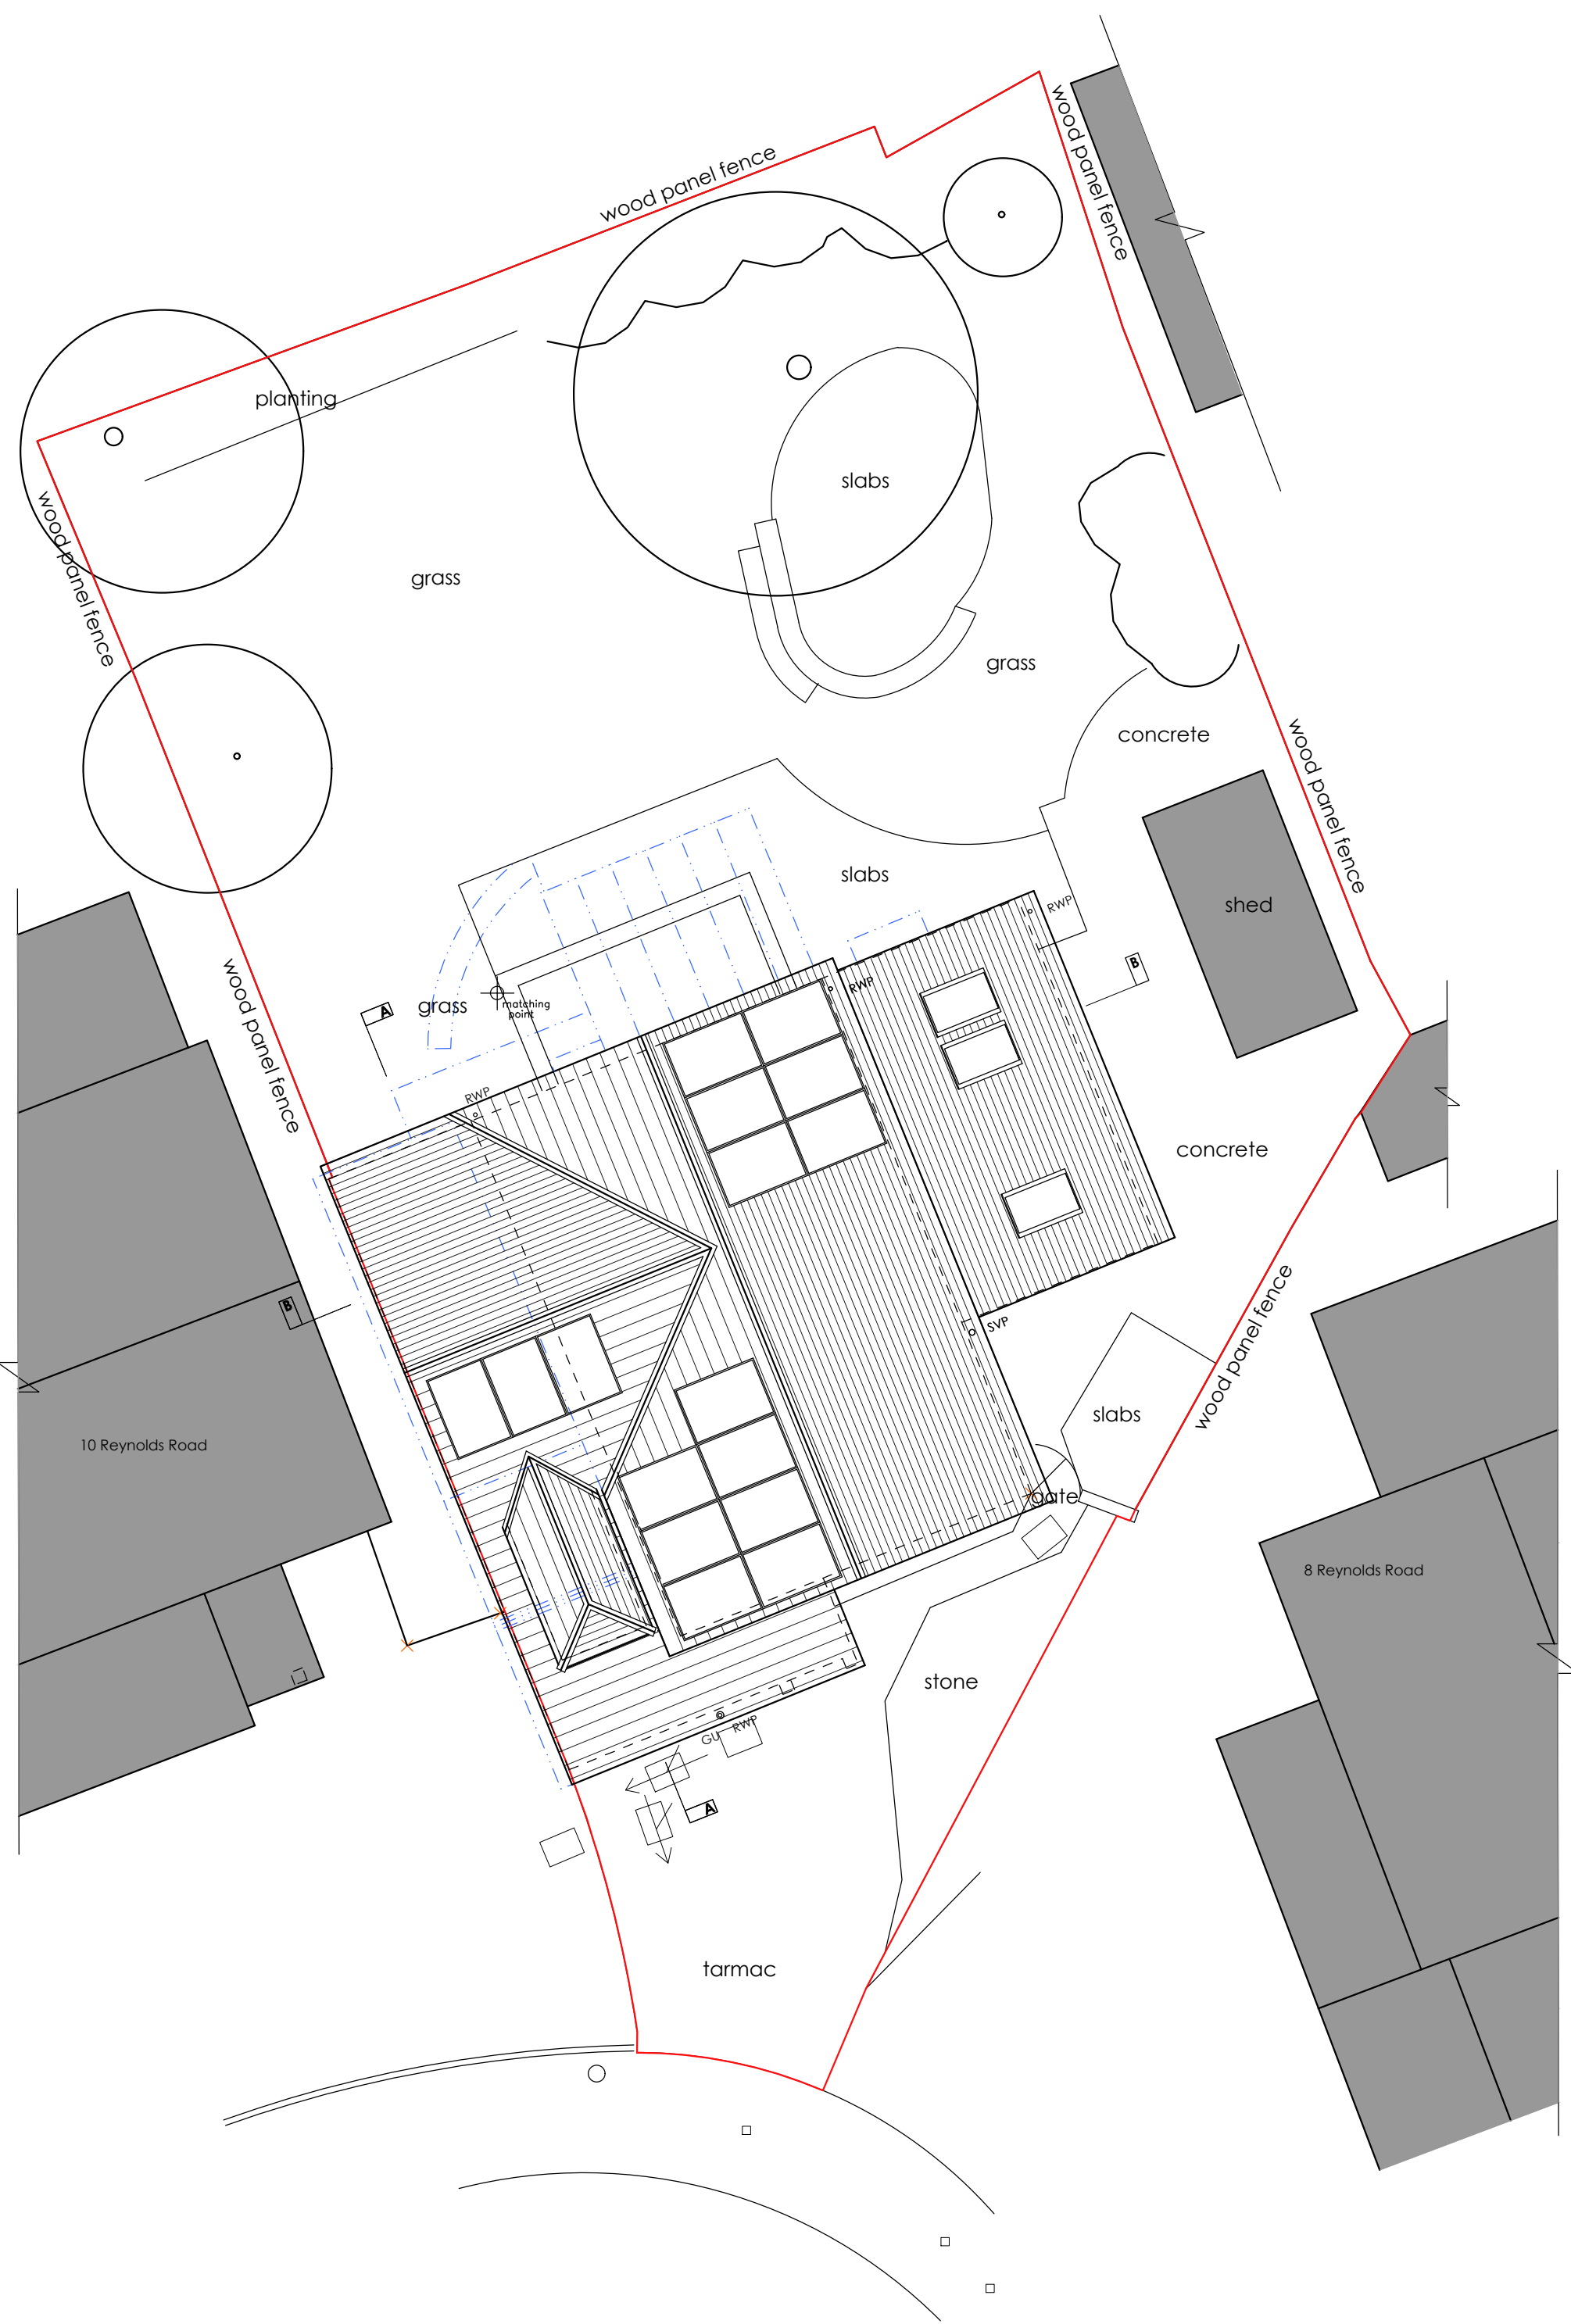


EXISTING SITE LAYOUT/ BLOCK PLAN & ROOF PLAN

 

WGADD

WHITE + GRAYARCHITECTURE / DESIGN / DEVELOP LTD

159 Chamberlayne Road, Eastleigh, SOUTHAMPTON, SO50 5JG.

16 Truleigh Drive, Portslade, BRIGHTON, BN41 2YQ.

STEVEN (SOUTHAMPTON) 07909961007,

MARTIN (BRIGHTON) 07788175278

whiteandgray@wgadd.co.uk

www.wgadd.co.uk

Address

Telephone

Email

Website

Project Title
9 Reynolds Road, Fair Oak, SO50 7NA

Drawing Title
Proposed Site Layout/ Block Plan & Roof Plan.

Drawing No
WG214 100-04

Revision
P01

Issue Status
PLANNING ISSUE

Scale
1:100 @A1

Date
Sept 2023

KEY

- Building Outline/ Landscaped Areas To Be Demolished
- Obscured Windows
- Site boundary

This drawing has been produced for planning purposes only do not use for any other reason without prior consent of WGADD LTD, this drawing is copyright.