
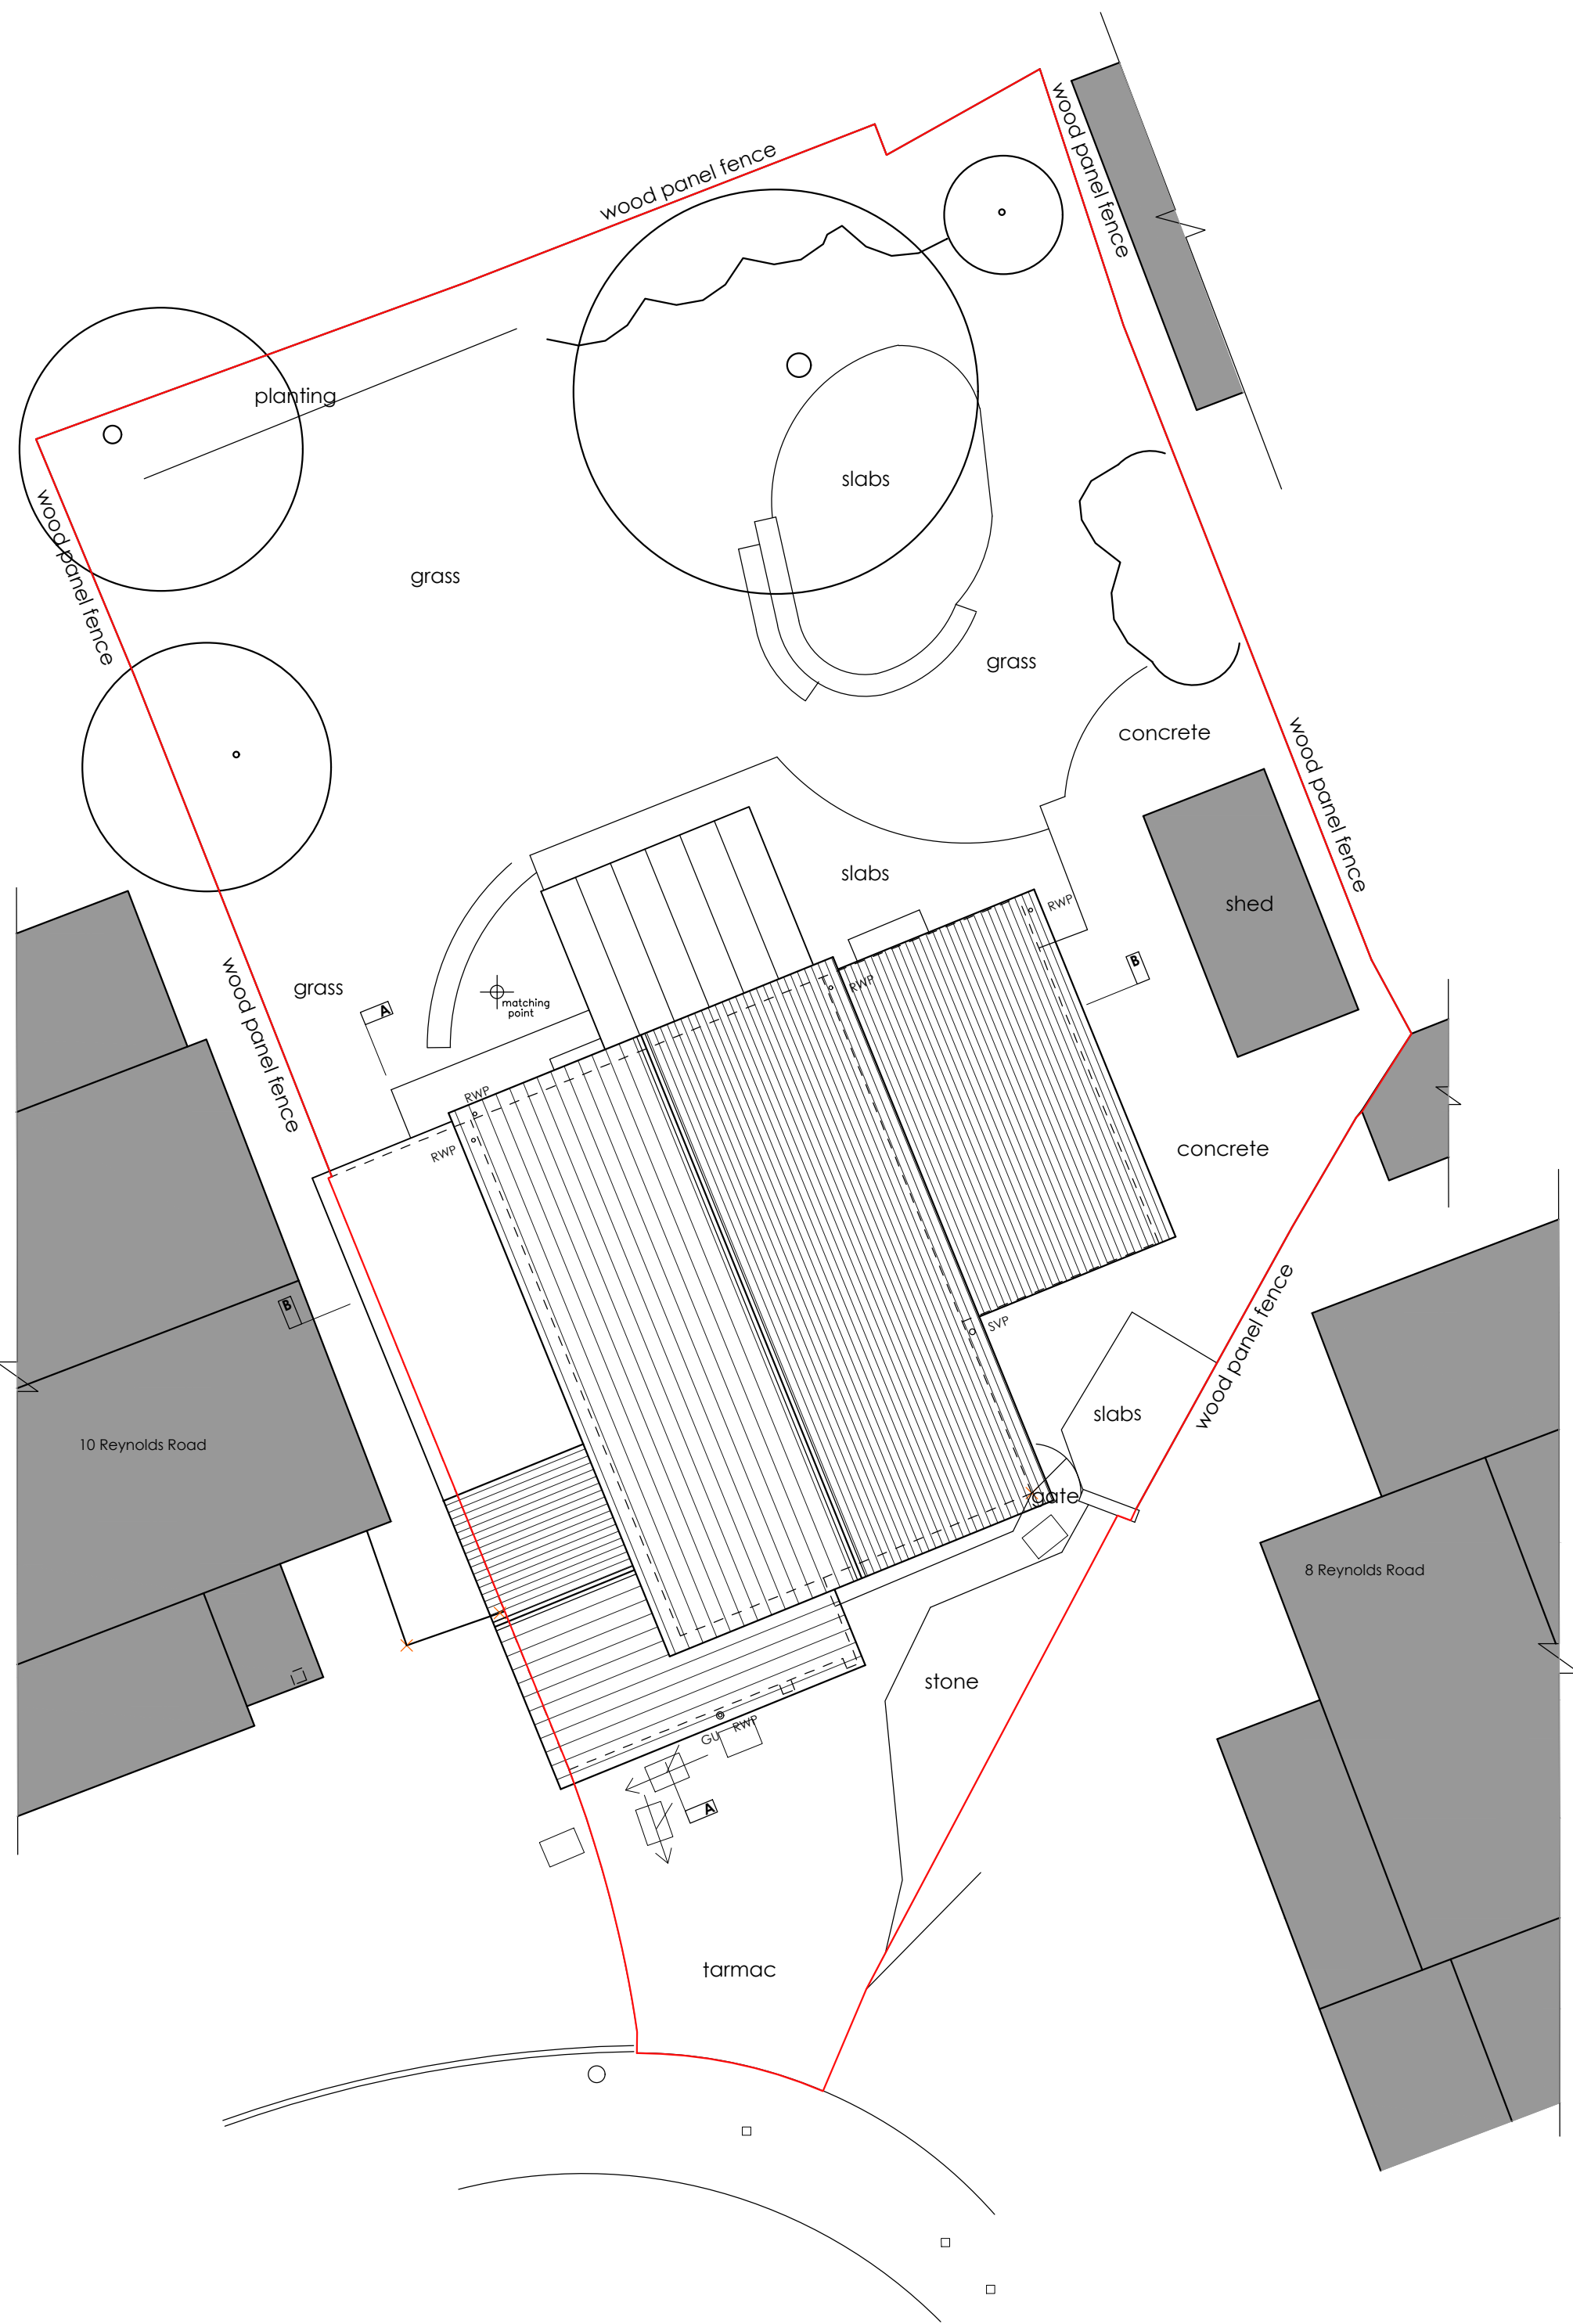


EXISTING SITE LAYOUT/ BLOCK PLAN & ROOF PLAN

 

WGADD

Address
WHITE + GRAYARCHITECTURE / DESIGN / DEVELOP LTD
159 Chamberlayne Road, Eastleigh, SOUTHAMPTON,
SO50 5JG.
16 Truleigh Drive, Portslade, BRIGHTON, BN41 2YQ.
Telephone
STEVEN (SOUTHAMPTON) 07909961007,
MARTIN (BRIGHTON) 07788175278
Email
whiteandgray@wgadd.co.uk
Website
www.wgadd.co.uk

Project Title
9 Reynolds Road, Fair Oak, SO50 7NA

Drawing Title
Existing Site Layout/ Block Plan & Roof Plan.


Drawing No
WG214 100-02

Revision
P01

Issue Status
PLANNING ISSUE

Scale
1:100 @A1

Date
Sept 2023

 

KEY

Building Outline/ Landscaped
Areas To Be Demolished

Obscured Windows

Site boundary