


PLAN VIEW. CAPPING STRIP REMOVED FOR CLARITY

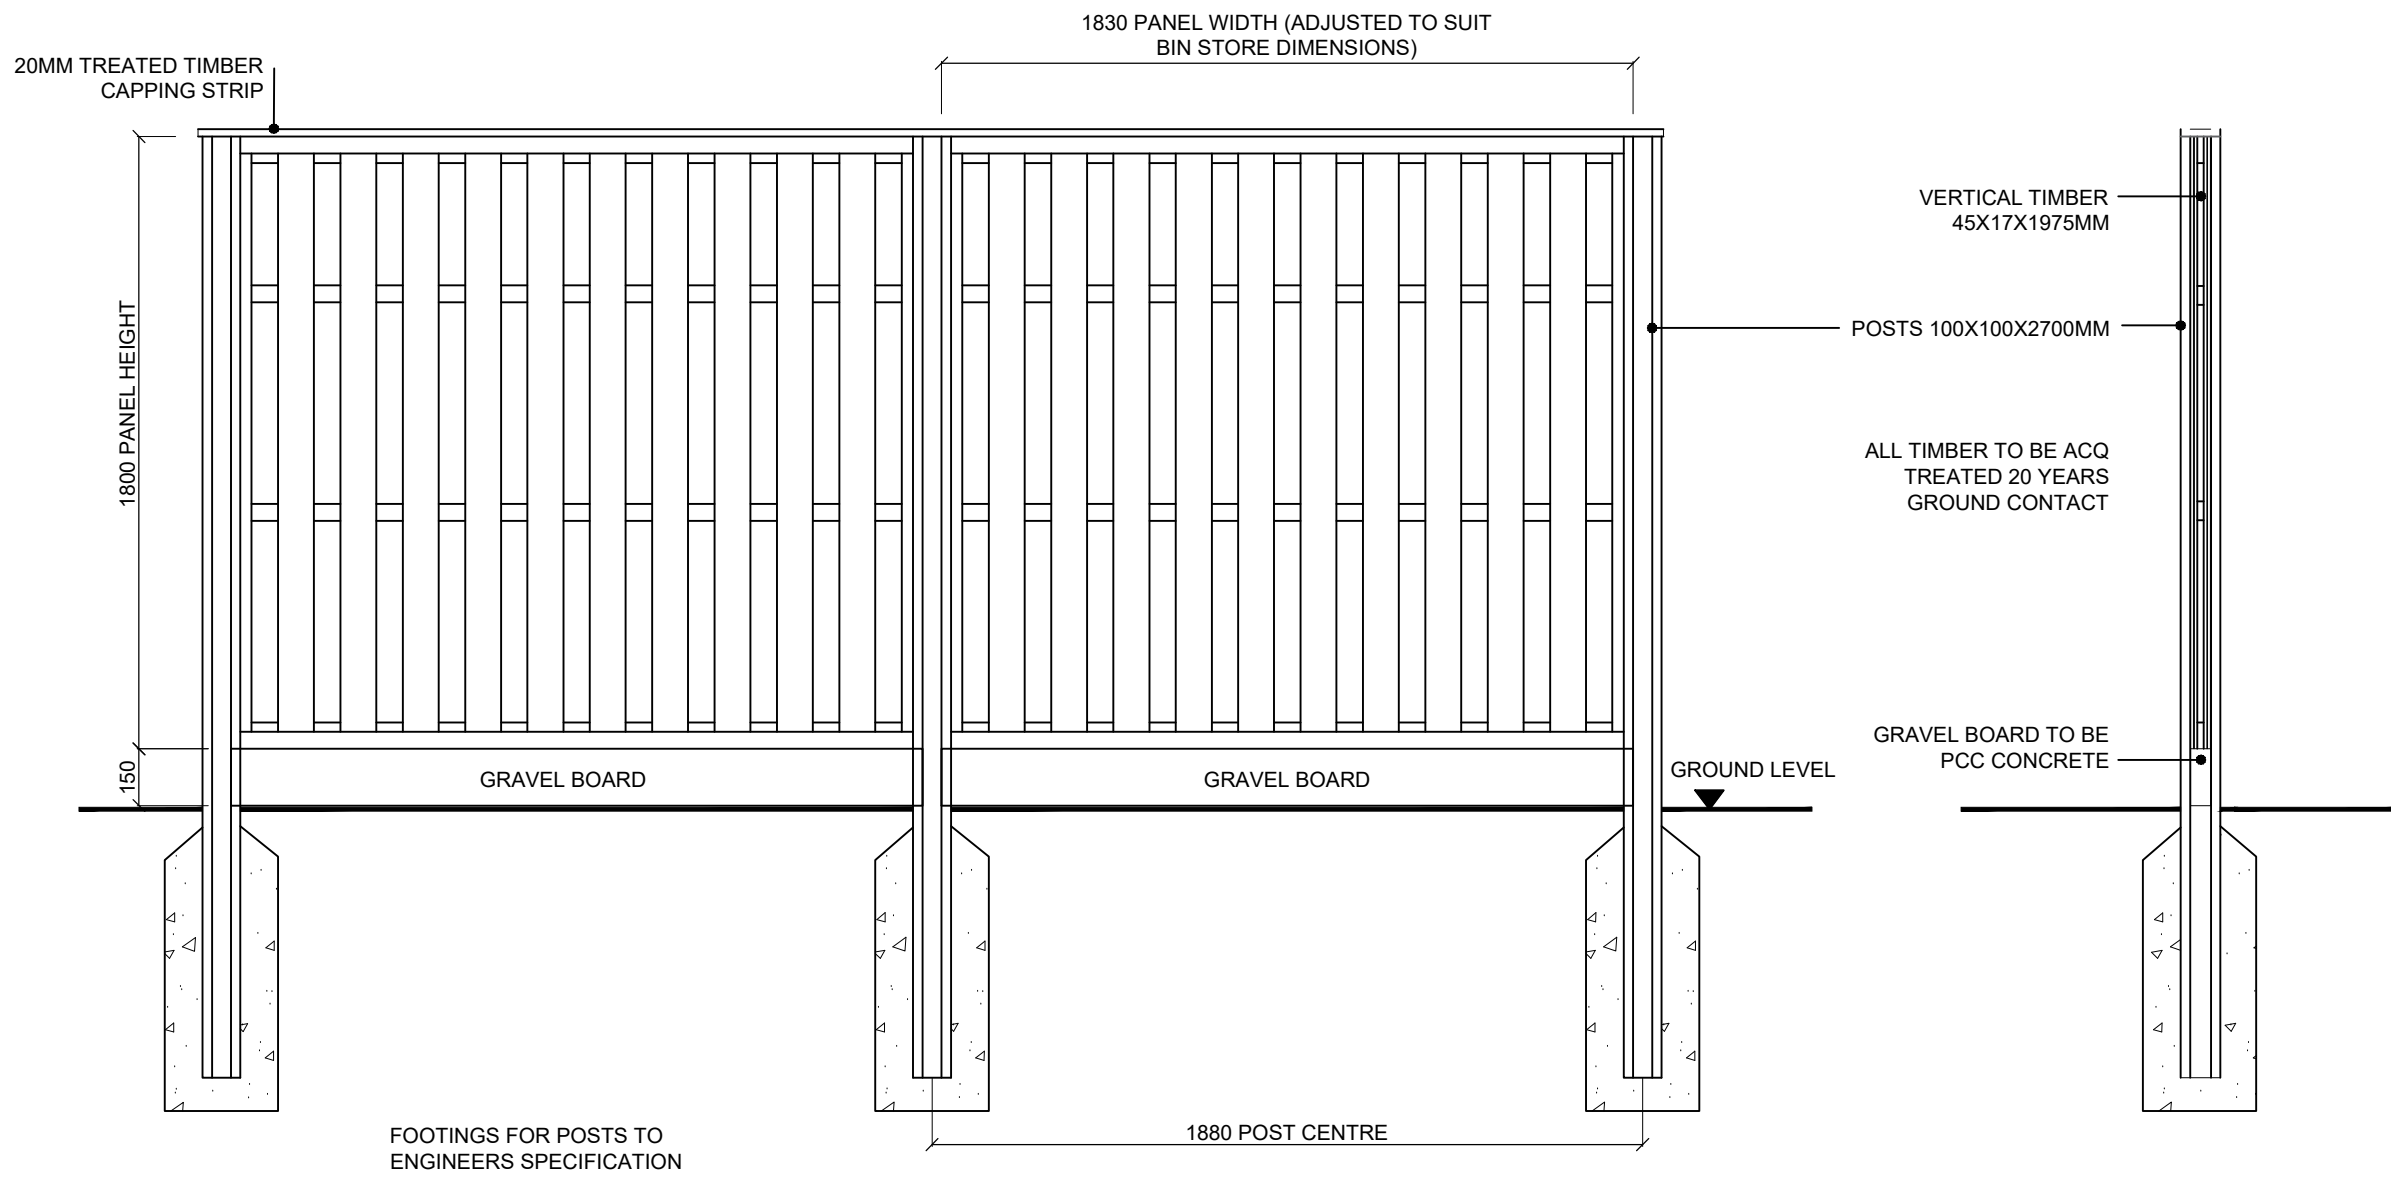


FRONT ELEVATION


1.8M HIT AND MISS TIMBER FENCE TO BIN STORE
SCALE 1:20

NOTE
BIN STORE SURROUND - TIMBER HIT AND MISS FENCING, 1.8M HIGH WITH MATCHING GATES SUPPLIED BY JACKSON'S FENCING, OR EQUAL EQUIVALENT. TIMBER TO BE SOFTWOOD WITH JAKCURE FINISH TO PROVIDE 25YEAR LIFESPAN. ALL FITTING TO GATES TO BE GALVANISED STEEL.
BIB TAP AND GULLY TO BE ADDED AS DRAINAGE ENGINEERS AND M&E SPECIFICATION.

SIDE VIEW, POST OMITTED FOR CLARITY

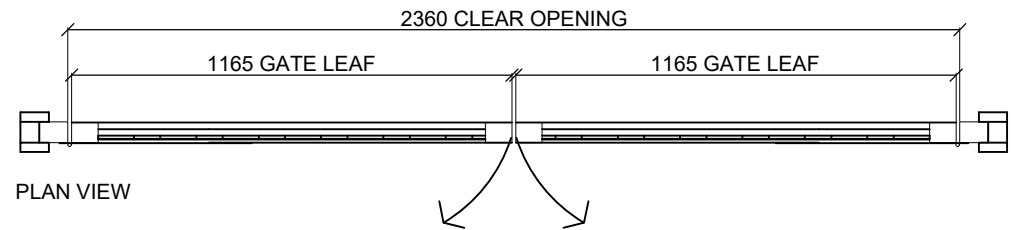

PLAN VIEW

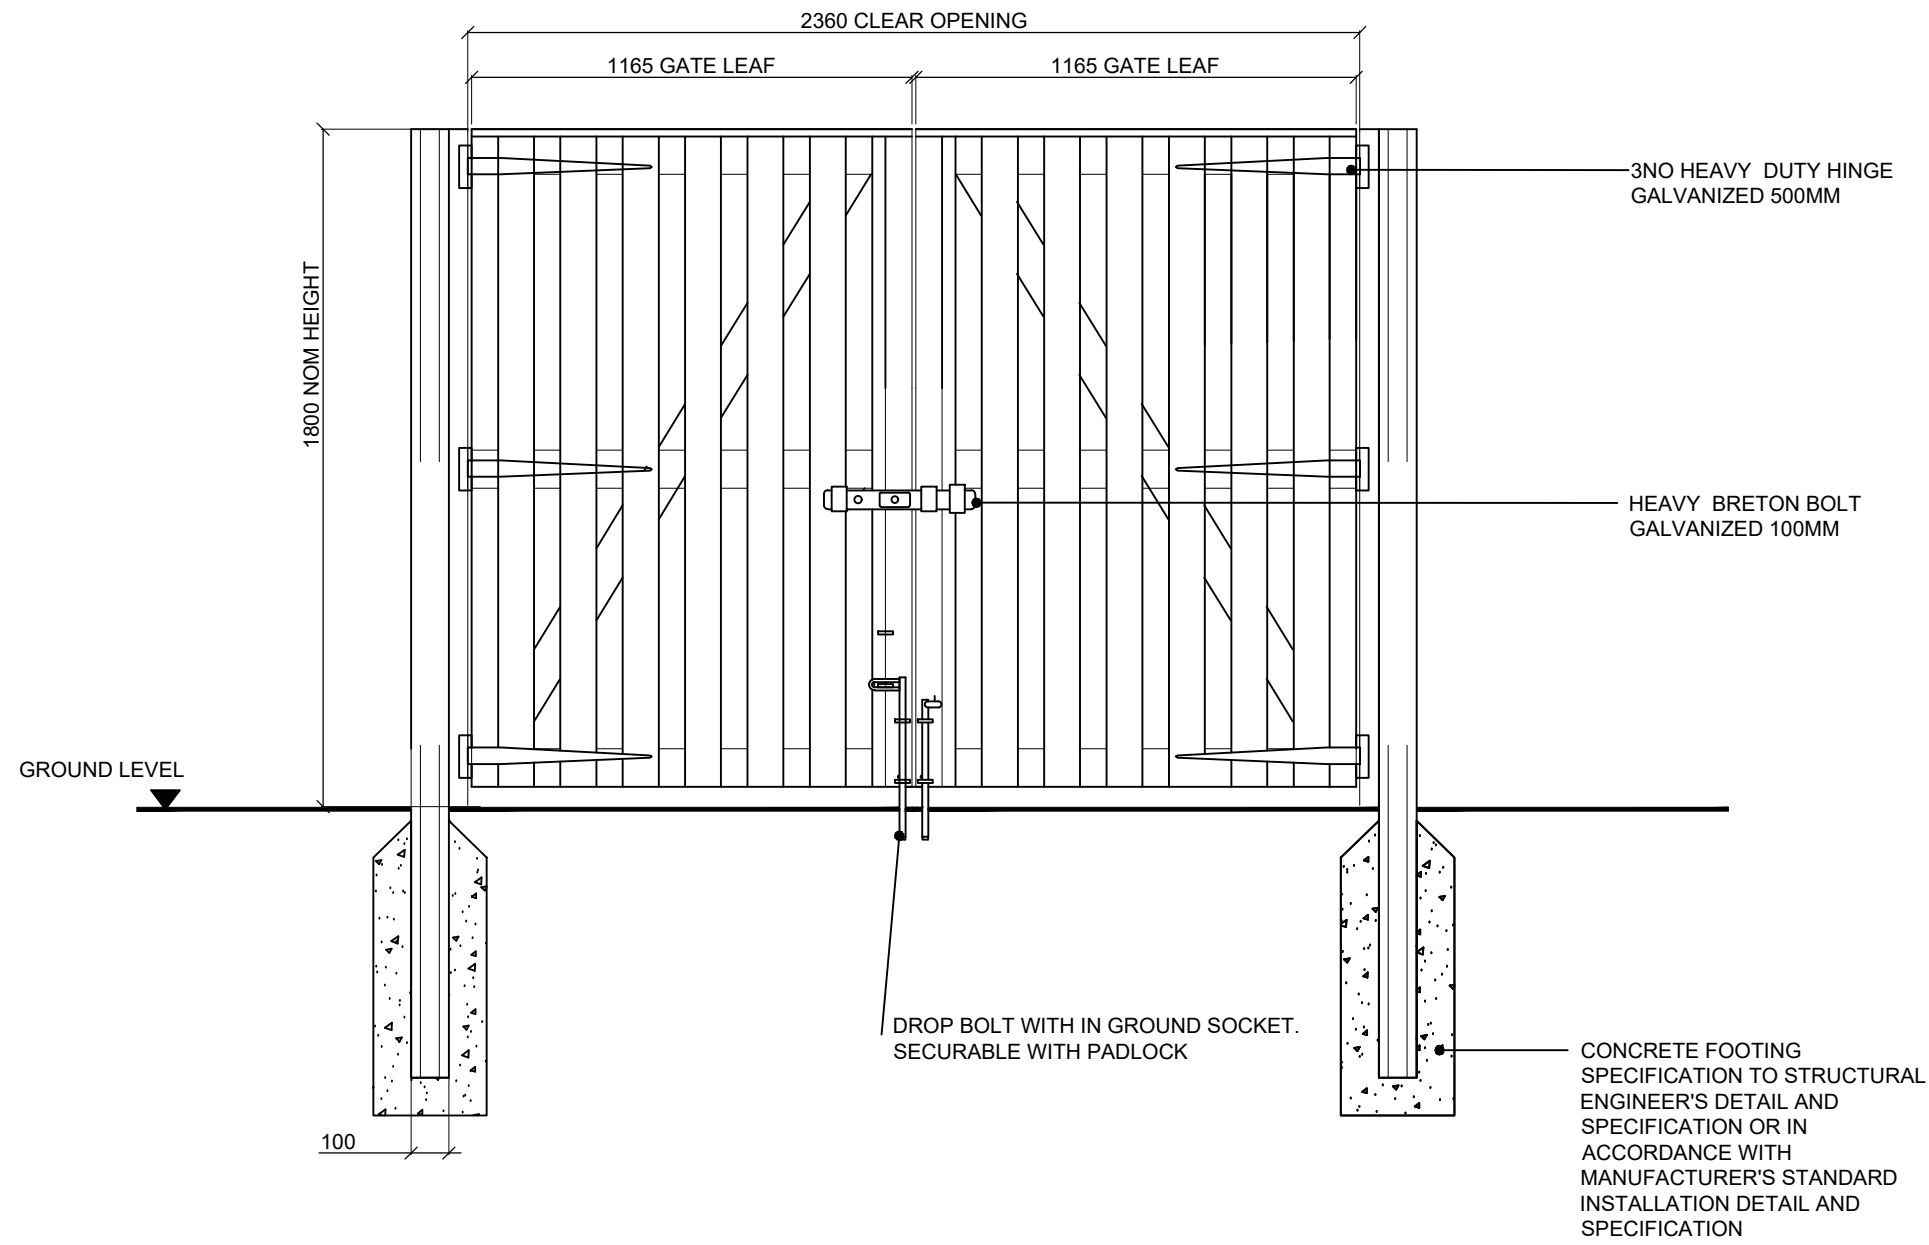

HIT AND MISS DOUBLE TIMBER ACCESS GATE TO BIN STORE
SCALE 1:20



PLAN VIEW OF BIN STORE

NOTE: This drawing is the copyright of UBU Design LTD, all rights reserved.
Do not scale from this drawing, except for planning purposes only. All dimensions/levels to be checked. UBU Design LTD accept no liability for any expense loss or damage of whatever nature and however arising from any variation made to this drawing or in the execution of the work to which it relates which has not been referred to them and their prior approval obtained.

REV	DATE	COMMENTS	DRN	CHK	APP
-----	------	----------	-----	-----	-----

UBU Design LTD
7a Wintex House, Easton Lane
Business Park, Easton Lane,
Winchester, Hants, SO23 7RQ
+44 (0) 1962 856 008
studio@ubu-design.co.uk
www.ubu-design.co.uk

PROJECT: BARTON PEVERIL	
TITLE: BIN STORE DETAILS	
CLIENT: BIDWELLS	
SCALE: 1:20@A1	DATE: 18/04/2023
JOB NO: 3055	DWG NO: 3055-DE-2003
STATUS: STAGE 4 INFO	REV: -