



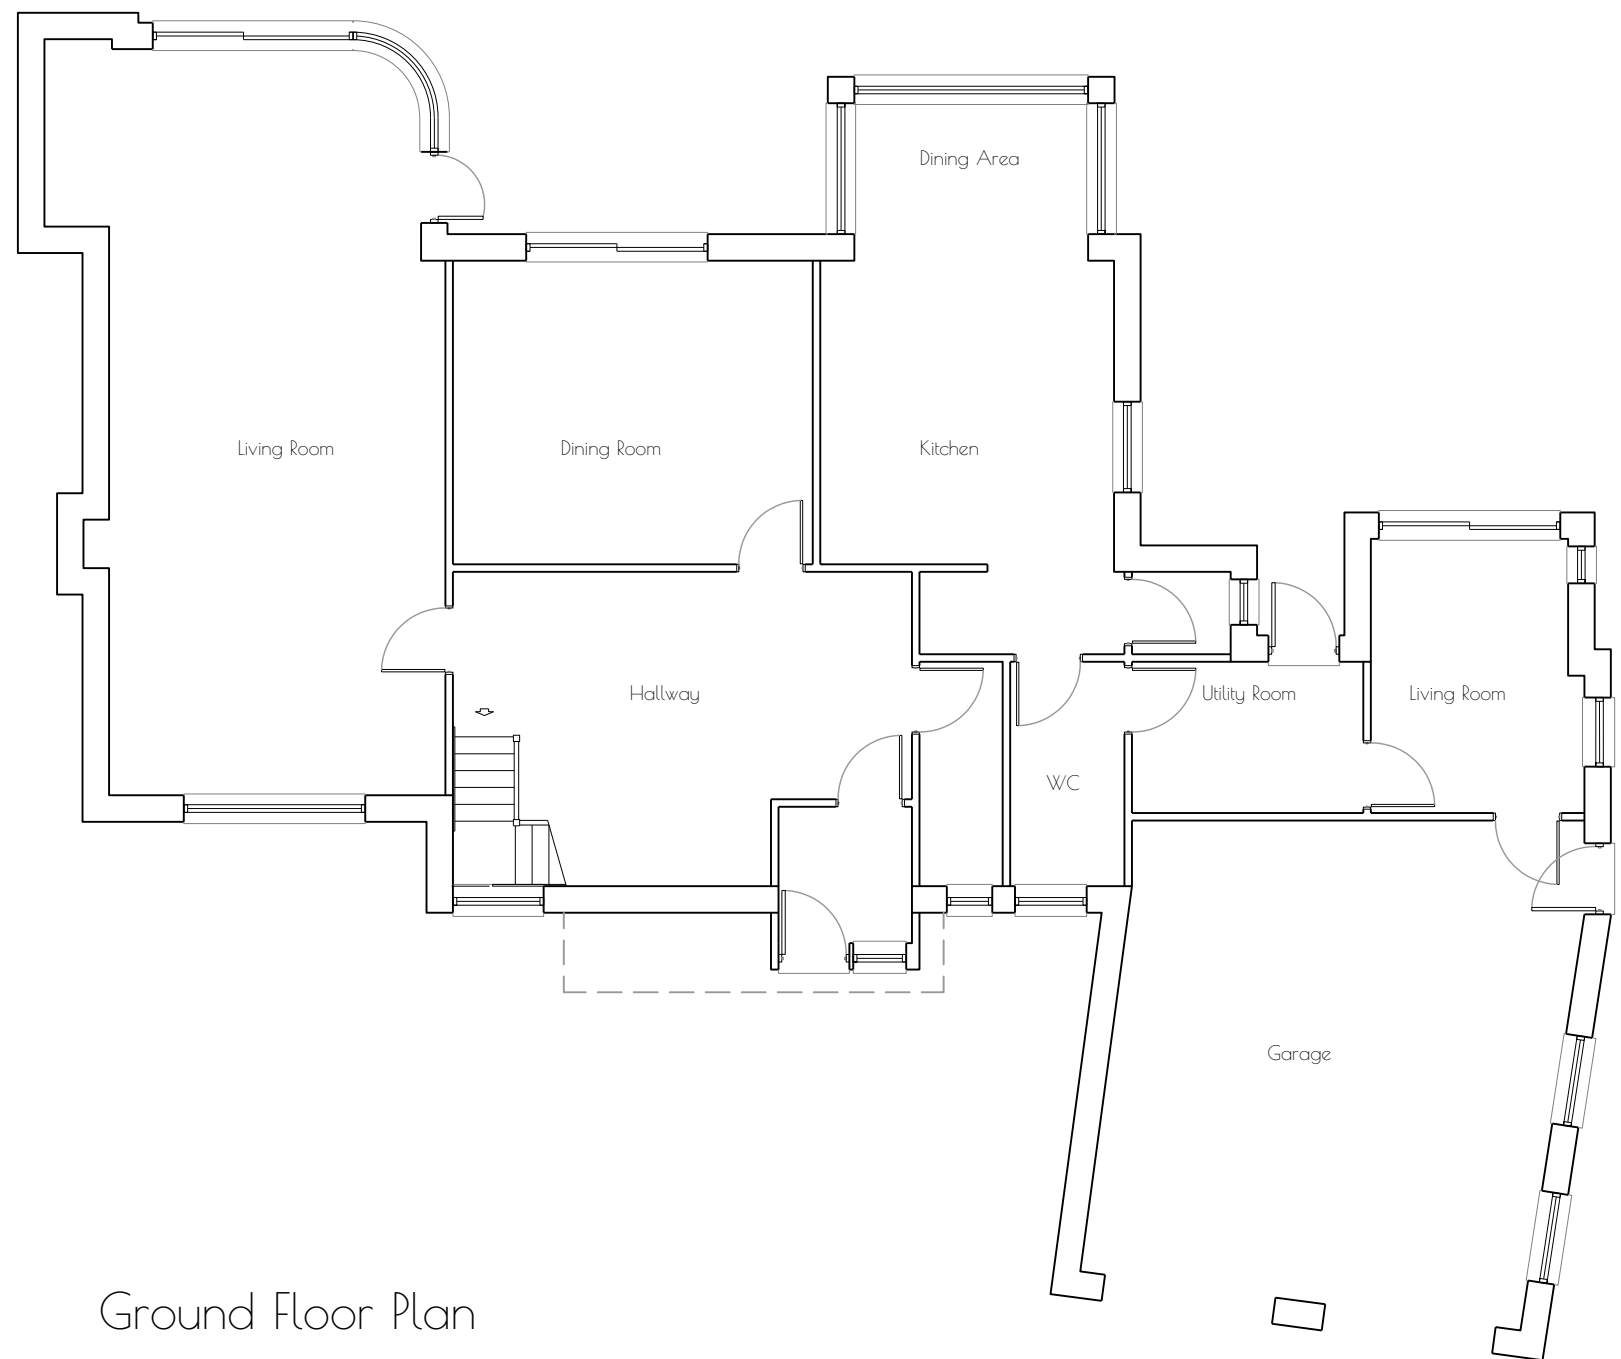

Ground Floor Plan

 

Housetype	Variation	
Bedrooms	4	Persons 8
Sq.ft 2933	Sq.m 272.5	

Jon Dale Architect Ltd.

Jon Dale RIBA 12 Crestwood View, Eastleigh, Hampshire, SO50 4NF Tel: 07787 575126 E-mail: jondalearchitect@gmail.com

Project		Title				
Cherry Court		Existing Ground Floor Plan				
Salterns' Lane		-				
Bursledon		-				
Scale	Date	Drawn	Checked	Job No.	Drawing. No.	Revision
1:100	Sept 23	RP	JD	126	Exist.01	-