


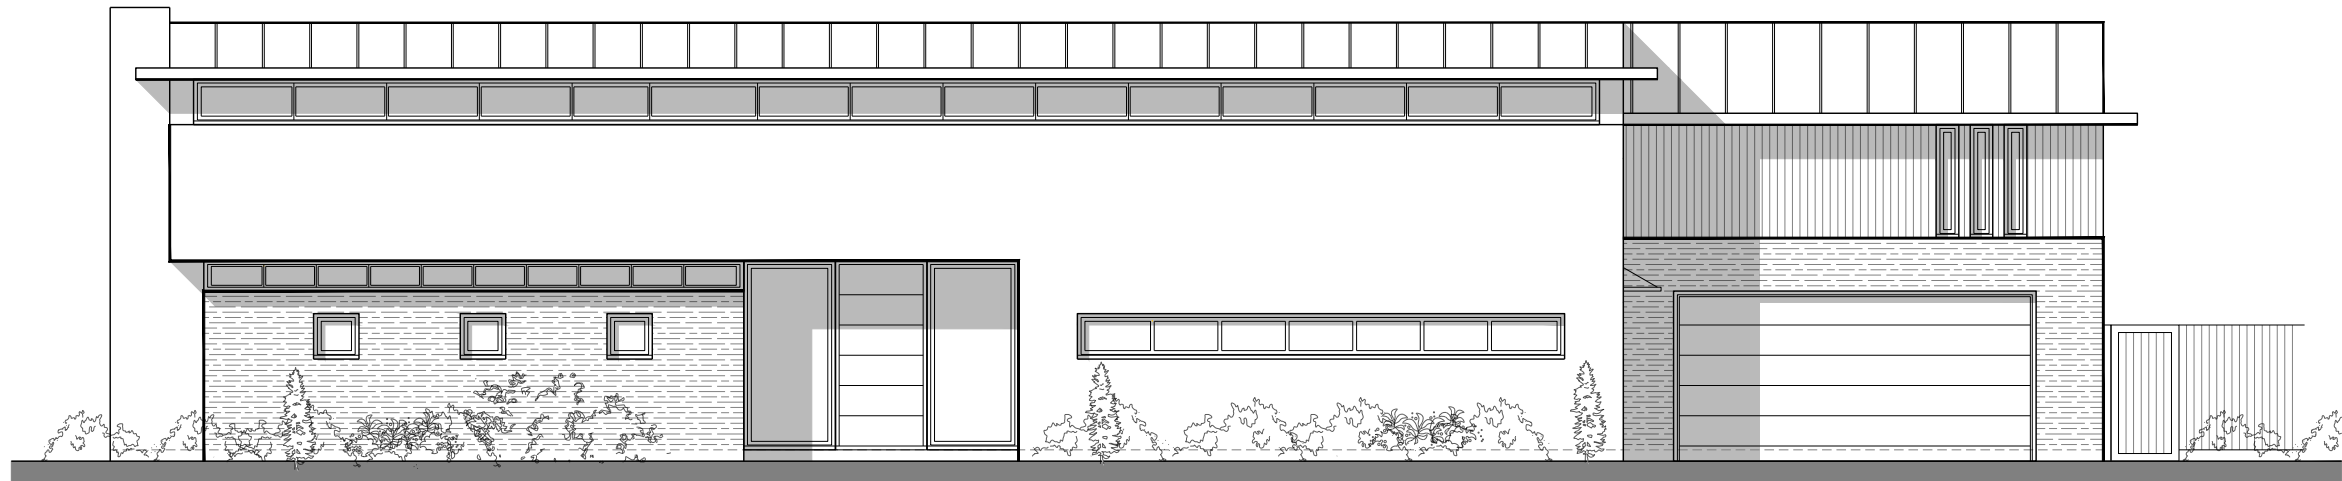

NORTH ELEVATION



WEST ELEVATION

scale 1:100
0 2m 4m

JON DALE ARCHITECT LTD.

Jon Dale RIBA 12 Crestwood View, Eastleigh, Hampshire, SO50 4NF Tel: 07787 575126 E-mail: jondalearchitect@gmail.com

Project	Title		Job No.		Drawing. No.	Revision
Cherry Court	North and West Elevations		126		ELEV.02	-
Salterns' Lane						
Bursledon						
Scale	Date	Drawn	Checked			
1:100	Sept 23	RP	JD			