



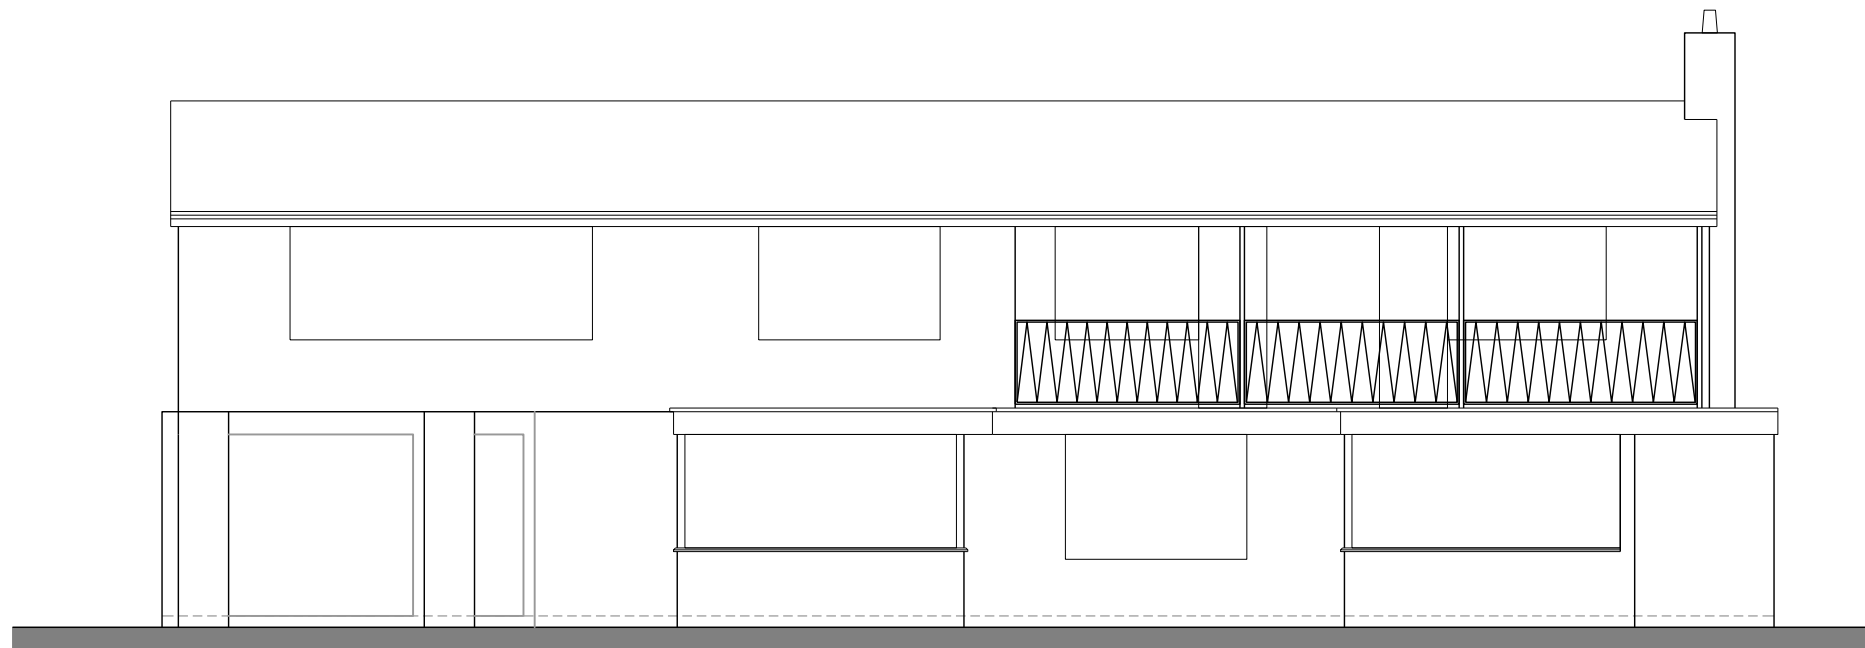

SOUTH ELEVATION

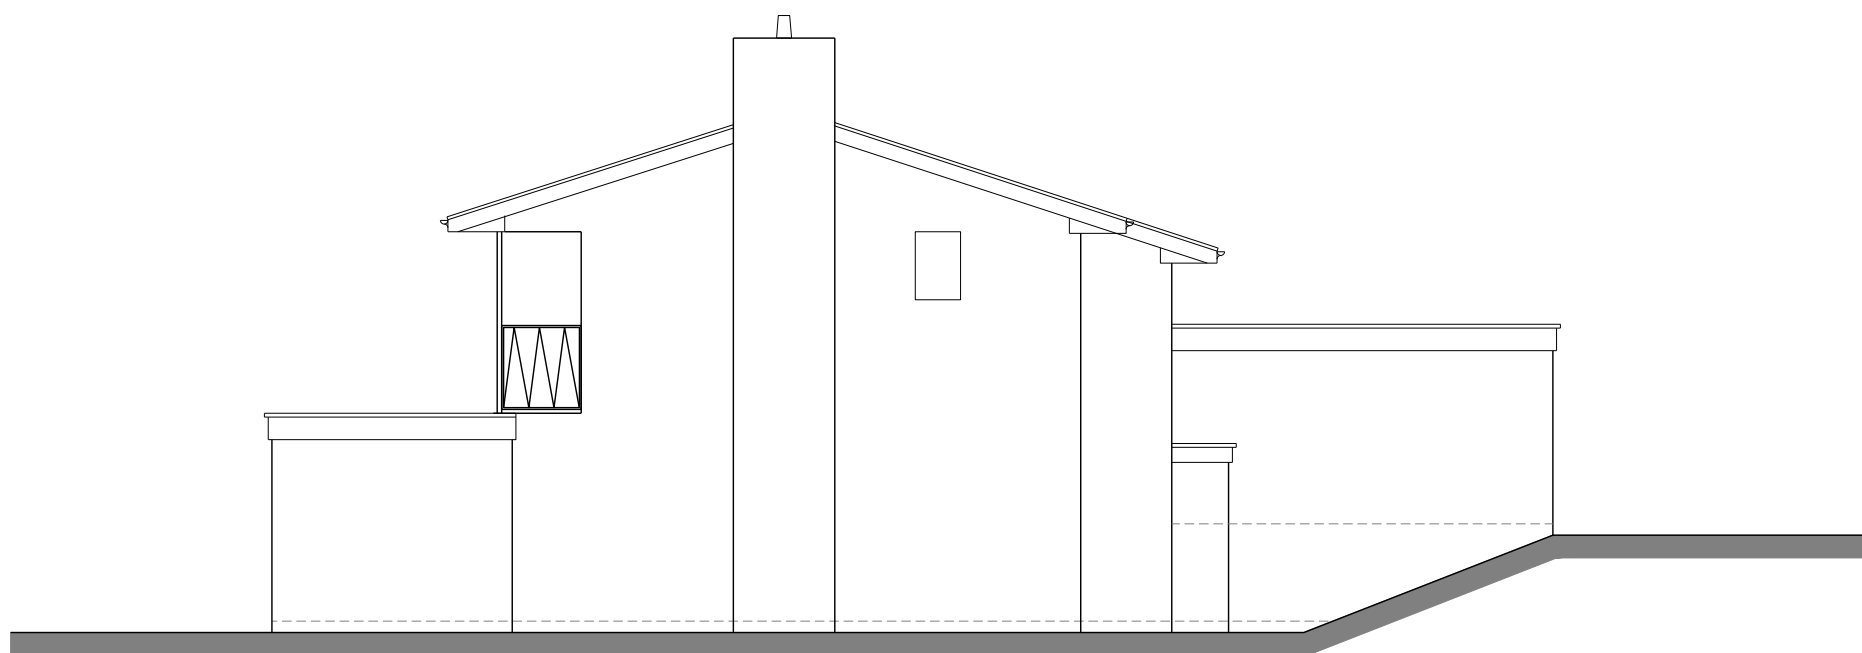

EAST ELEVATION

scale 1:100
0 2m 4m

JON DALE ARCHITECT LTD.

Jon Dale RIBA 12 Crestwood View, Eastleigh, Hampshire, SO50 4NF Tel: 07787 575126 E-mail: jondalearchitect@gmail.com

Project

Cherry Court
Salterns' Lane
Bursledon

Title

Existing Elevations
South & East
-

Scale
1:100

Date
Sept 23

Drawn
RP

Checked
JD

Job No.
126

Drawing. No.
Exist.O4

Revision
-