



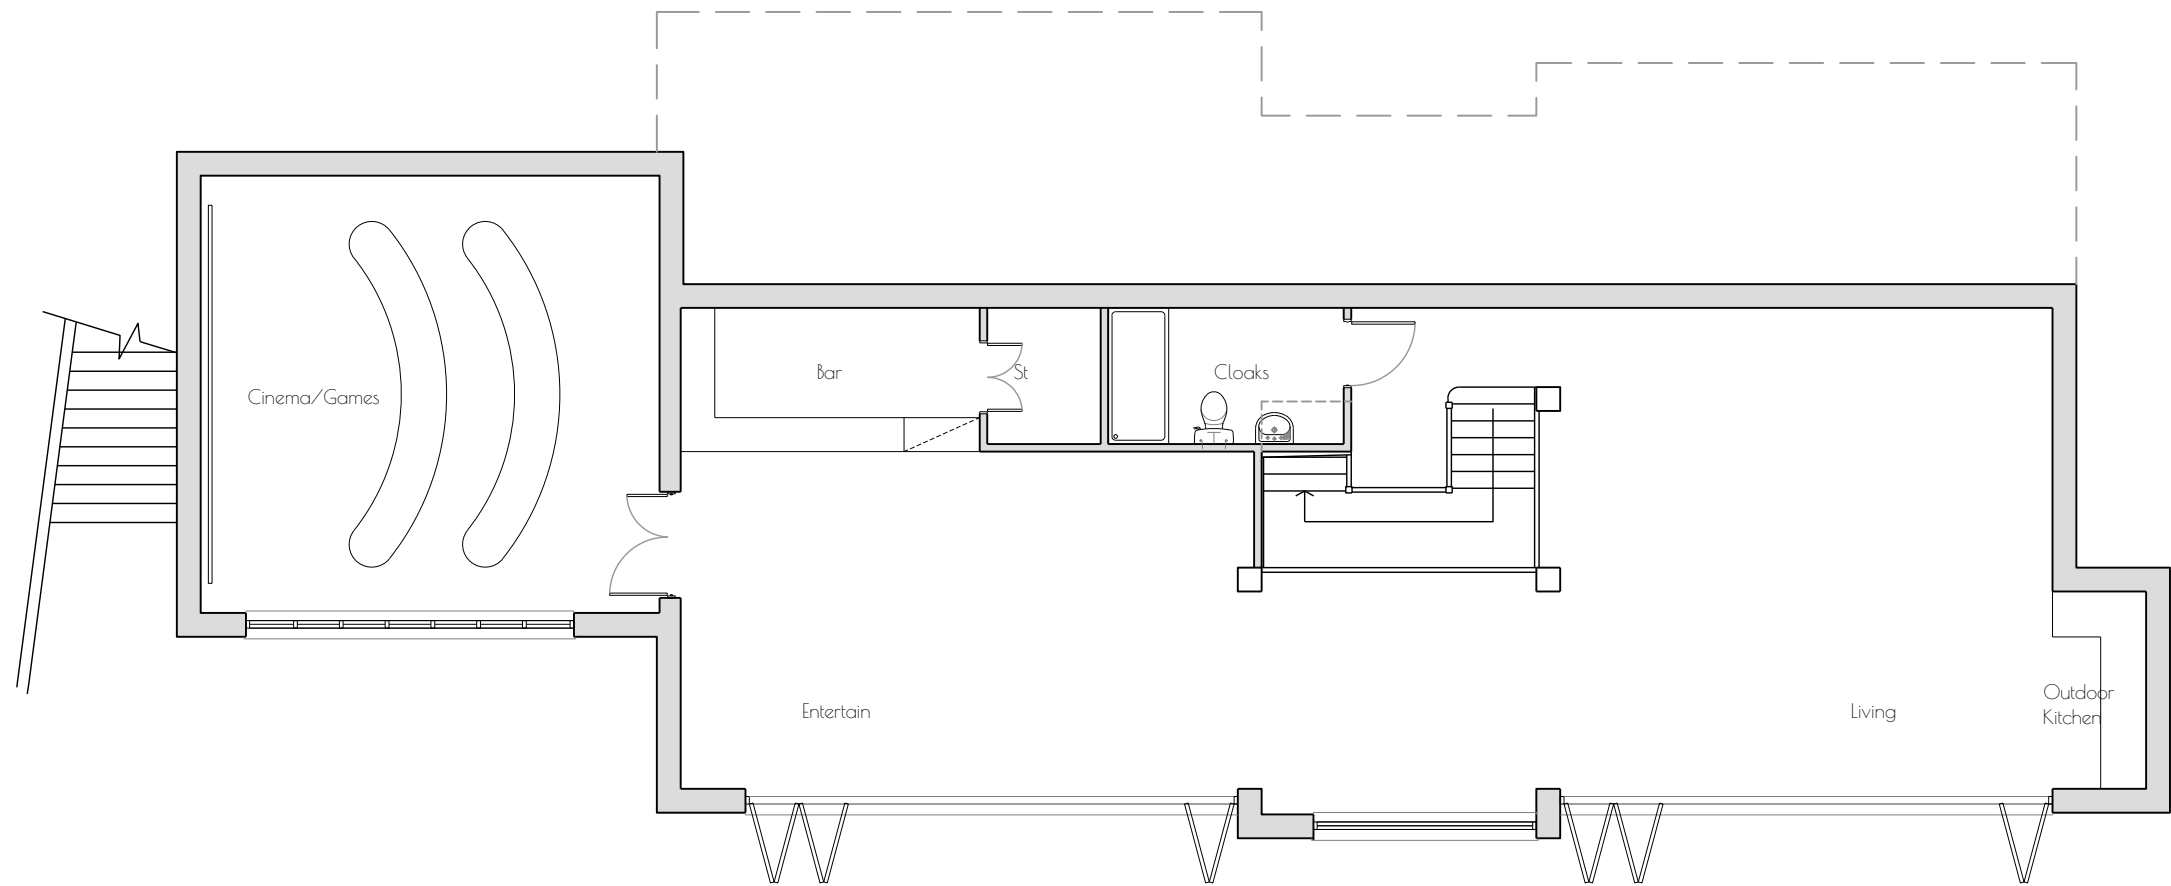

Lower Ground Floor

scale 1:100

 

Housetype	Variation	
Bedrooms	4	Persons 8
Sq.ft	4900	Sq.m 455.3

Jon Dale Architect Ltd.

Jon Dale RIBA 12 Crestwood View, Eastleigh, Hampshire, SO50 4NF Tel: 07787 575126 E-mail: jondalearchitect@gmail.com

Project

Cherry Court
Salterns' Lane
Bursledon

Title

Lower Ground Floor Plan

Scale

1:100

Date

Sept 23

Drawn

RP

Checked

JD

Job No.

126

Drawing. No.

FP.01

Revision

-