


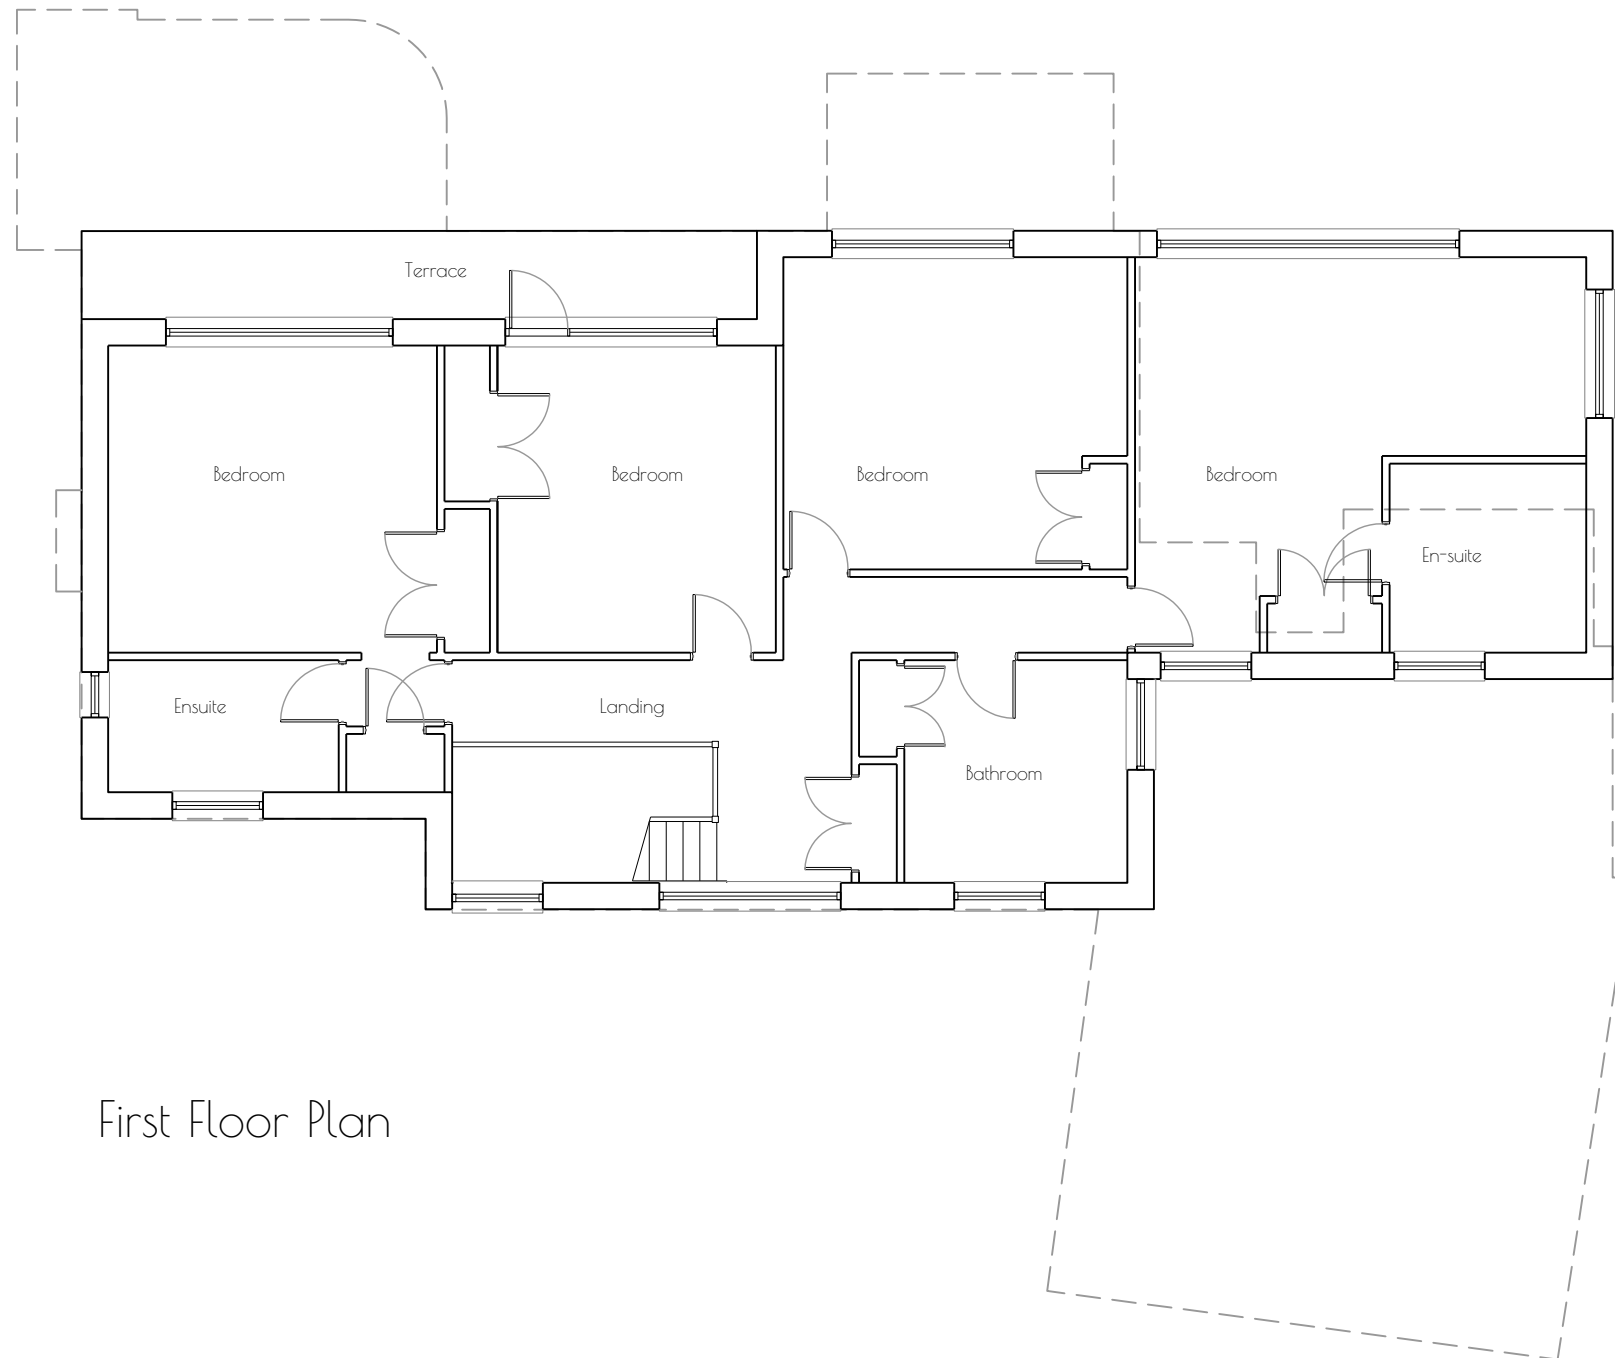

First Floor Plan

scale 1:100
0 2m 4m

JON DALE ARCHITECT LTD.

Jon Dale RIBA 12 Crestwood View, Eastleigh, Hampshire, SO50 4NF Tel: 07787 575126 E-mail: jondalearchitect@gmail.com

Project

Cherry Court
Salterns' Lane
Bursledon

Title

Existing First Floor Plan
-
-

Scale

1:100

Date

Sept 23

Drawn

RP

Checked

JD

Job No.

126

Drawing. No.

Exist.02

Revision

-