



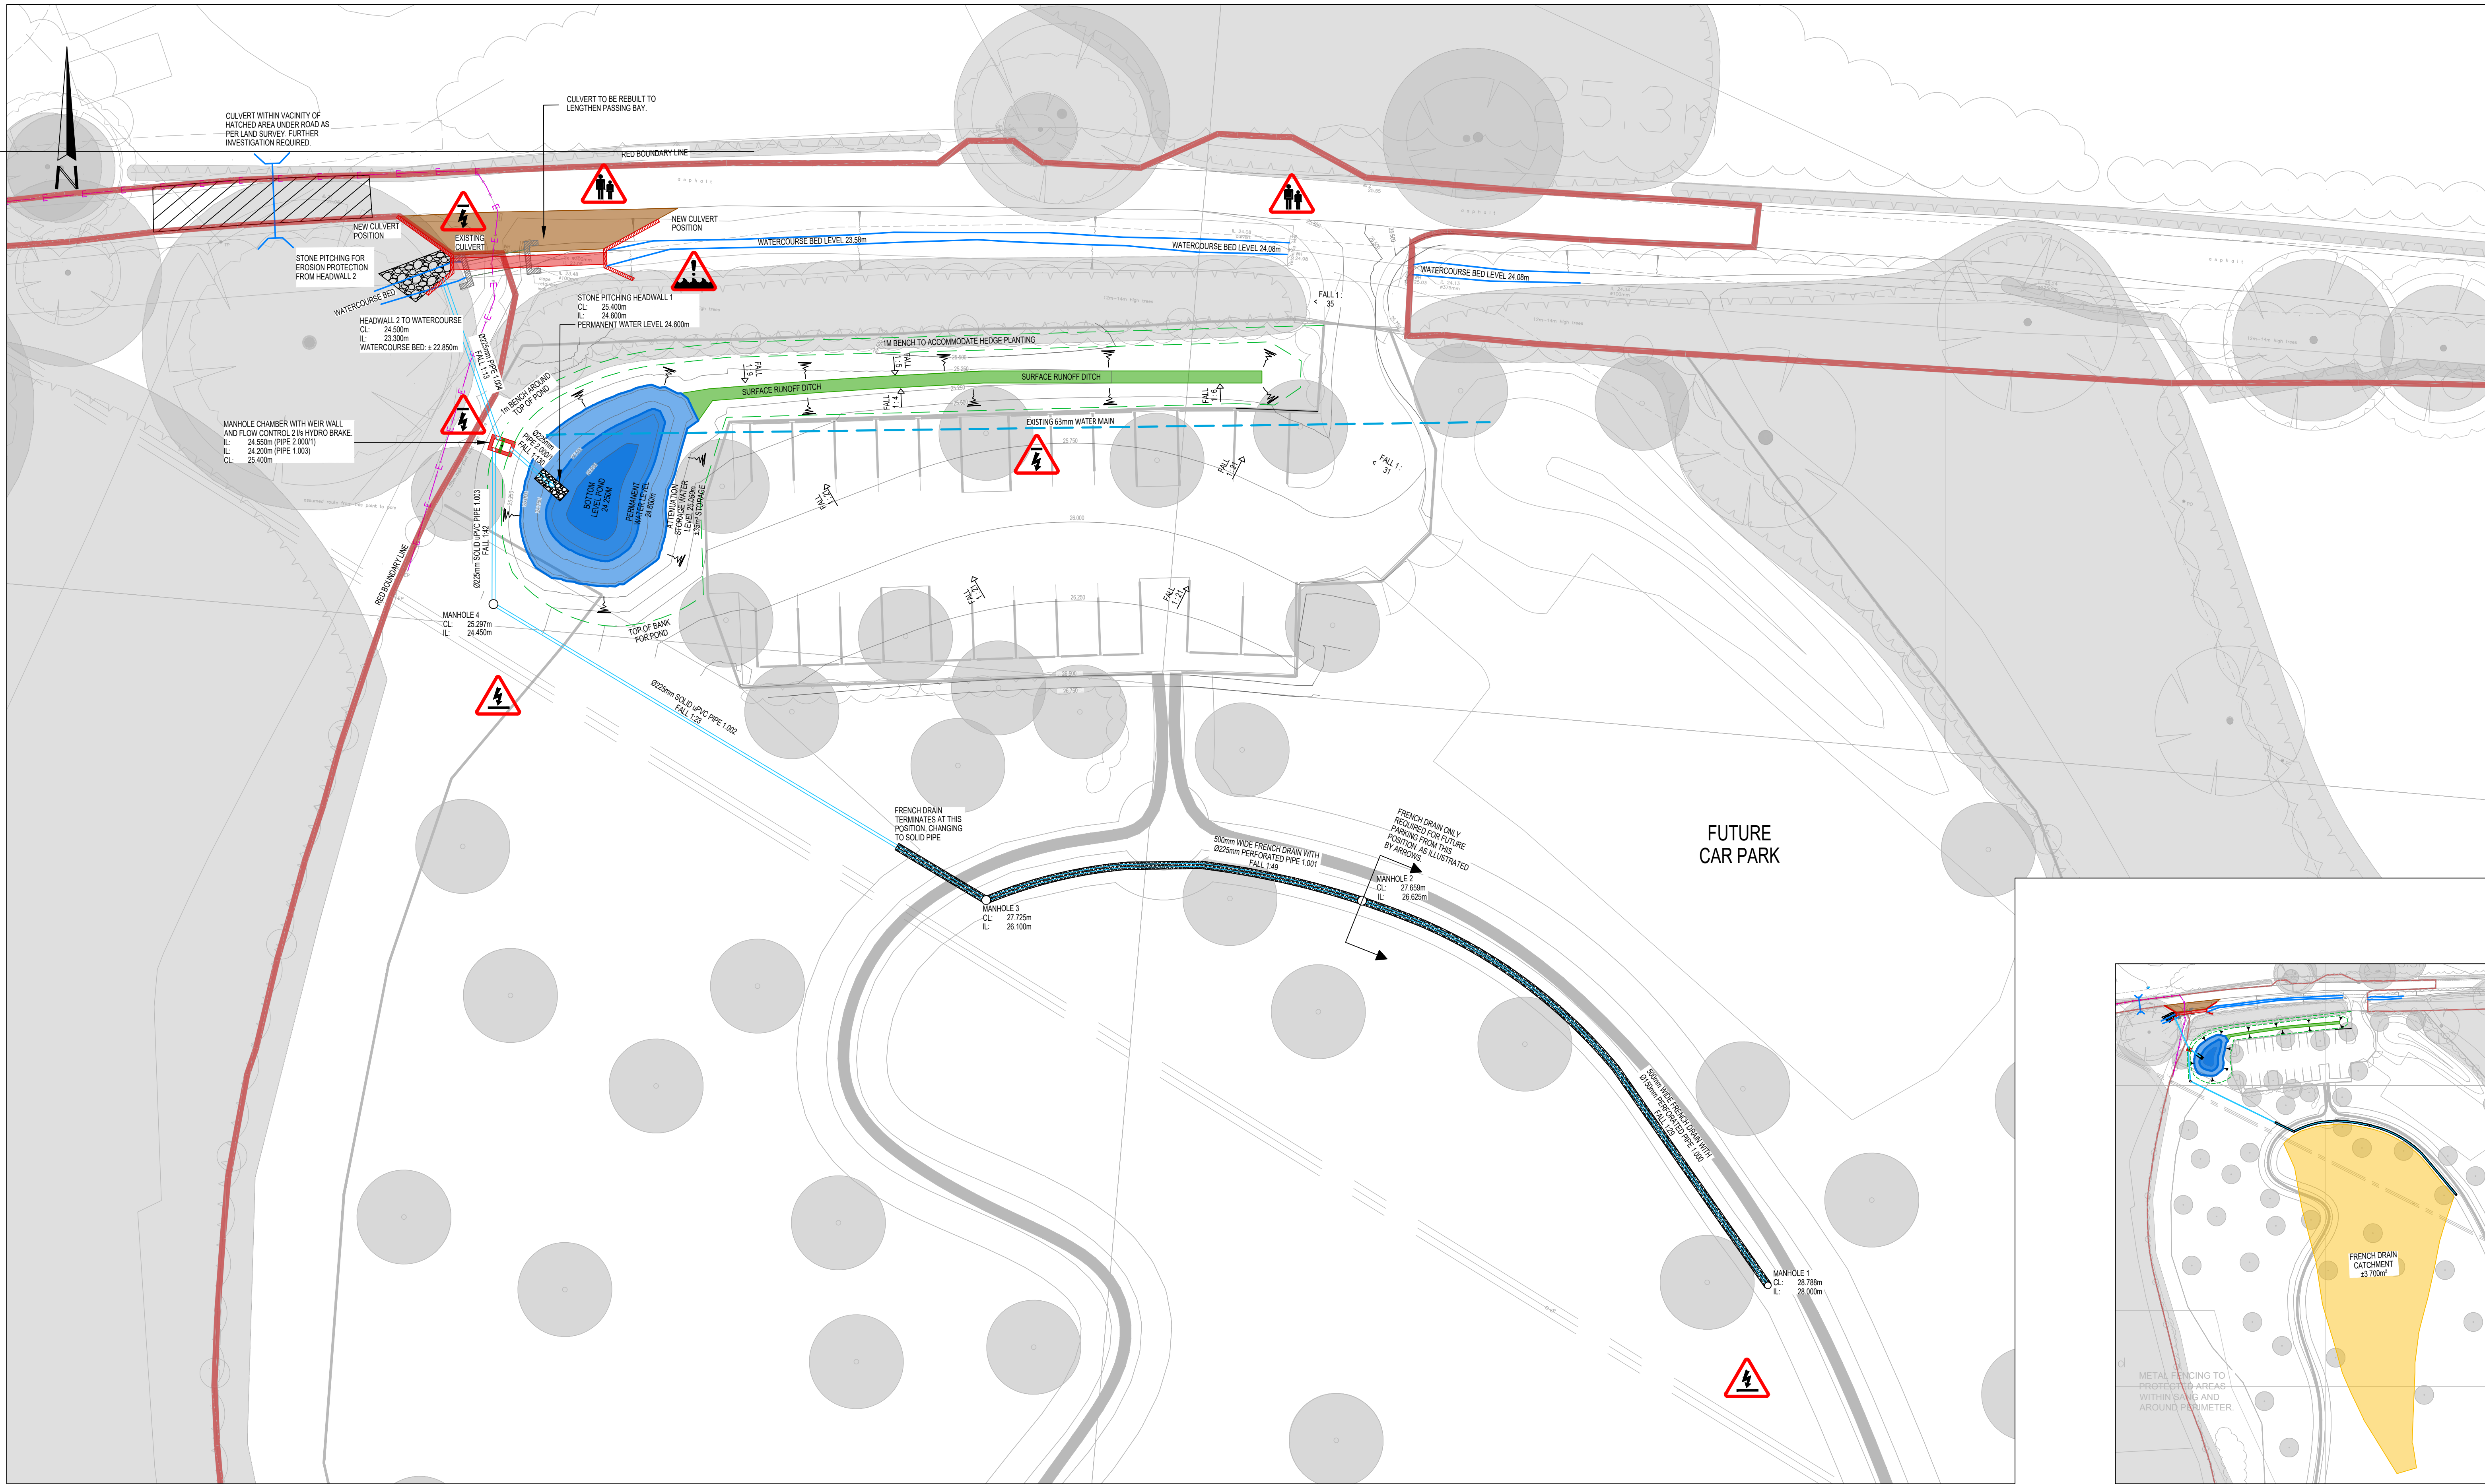

DRAINAGE LAYOUT
SCALE 1 : 200

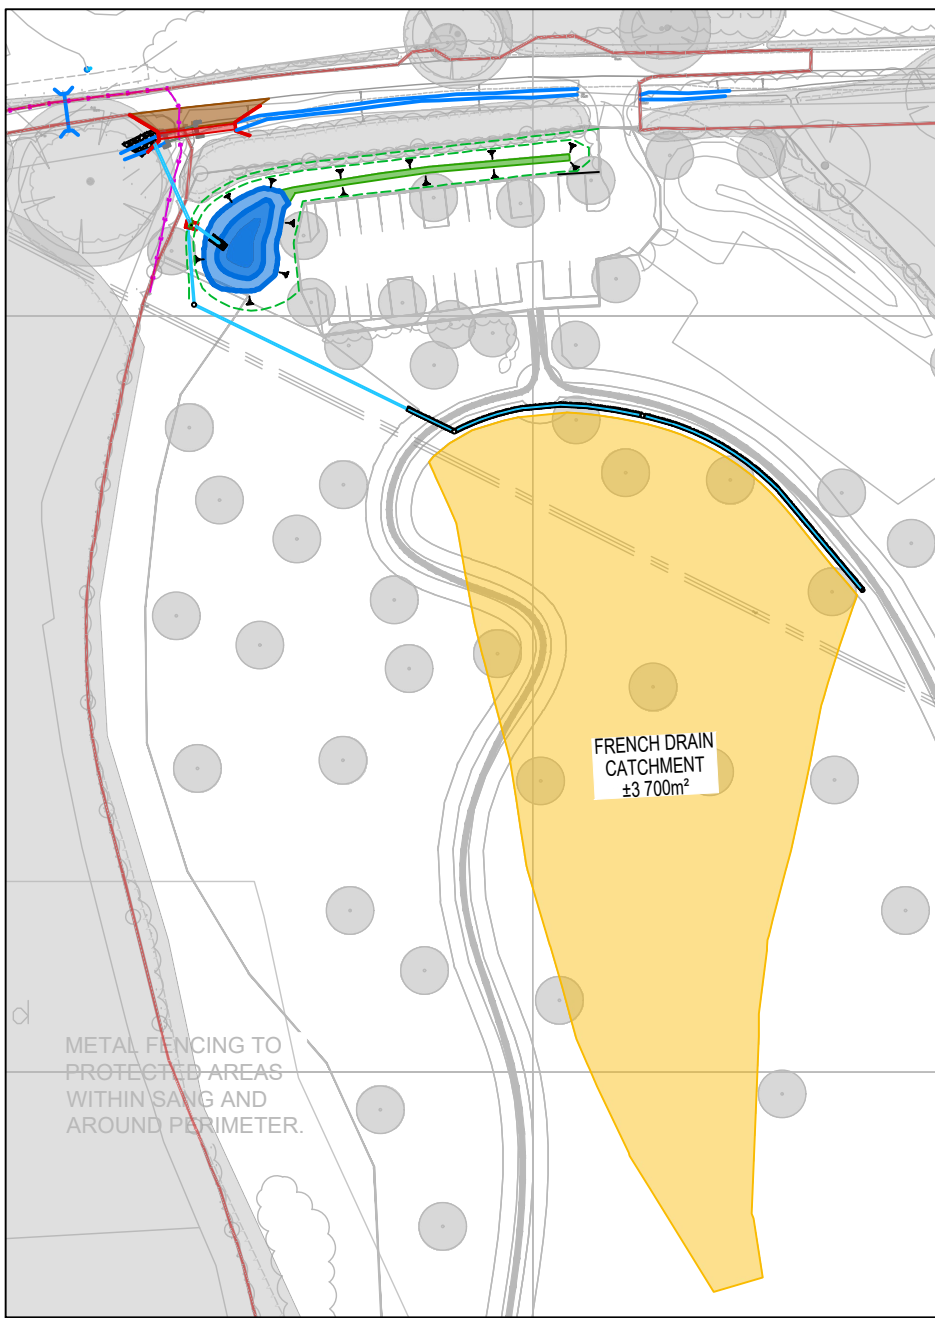

SCHEMATIC LAYOUT
SCALE 1 : 1000

CDM RESIDUAL RISKS

The work shown on this drawing is both familiar to the designers and routinely safely built in similar circumstances by competent contractors.

Risks are not considered significant.

***Relevant data is included in the Pre-Construction Information Panel**

Signed: NW Date: 26/07/2023

DO NOT SCALE THIS DRAWING FOR CONSTRUCTION PURPOSES.

CONTRACTOR TO CHECK ALL DIMENSIONS AND REPORT ALL ERRORS AND OMISSIONS TO THE ENGINEER.

Risk / Hazard:
Water Hazard

Risk / Hazard:
Overhead Services

Risk / Hazard:
Underground Services

Risk / Hazard:
Interaction with General Public

NOTES:

Principal contractor to ensure all health and safety procedures are being correctly followed in relation to all temporary works.

P03	UPDATED OUTFALL POSITION AND NEW CULVERTY RESIZED FOR HEAVY GOOD VEHICLES	NW	JP	29.09.2023
P02	UPDATED LAYOUT TO ACCOMMODATE FRENCH DRAIN	NW	SI	26.07.2023
P01	FIRST ISSUE	NW	DH	18.07.2023
Rev	Detail	By	Chk	Date
Revisions				
Clarkebond Project No.	Status	S3		
B06275				

Client

EASTLEIGH BOROUGH COUNCIL

Project

STOKE PARK SANG

Purpose of Issue

FOR PLANNING

MULTIDISCIPLINARY ENGINEERING CONSULTANTS

The Cocoa House
129 Cumberland Road
Bristol BS1 6UY

tel +44 (0) 117 929 2244
bristol@clarkbond.com
www.clarkbond.com

Bristol Exeter London Darlington

Drawing Title

DRAINAGE STRATEGY LAYOUT PLAN

Project	Originator	Volume	Level	Type	Role	Dwg No.
B06275	CLK	XX	XX	DR	C	0600
Scale	AS SHOWN		Date	Revision		
Drawn	NW	Checked	DH	18.07.2023	Sheet Size	A1
						P03