

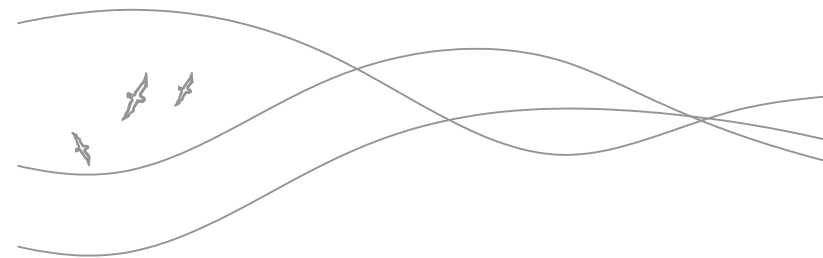


Proposed
Front Elevation


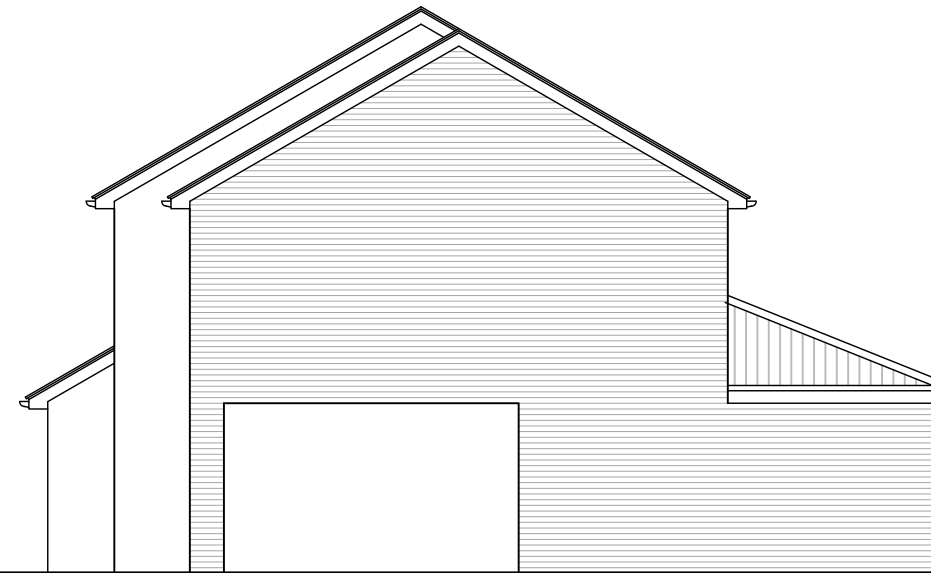


Proposed
Rear Elevation

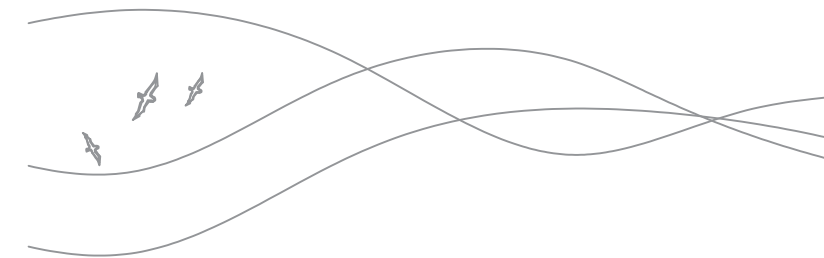


Proposed
Side Elevation


REVISIONS					
REV.	DESCRIPTION	DRAWN	CHKD.	DATE	
A	Amended to LA comments.	AC	AC	12/10/21	
B	Amended for NMA	AC	AC	28/09/23	

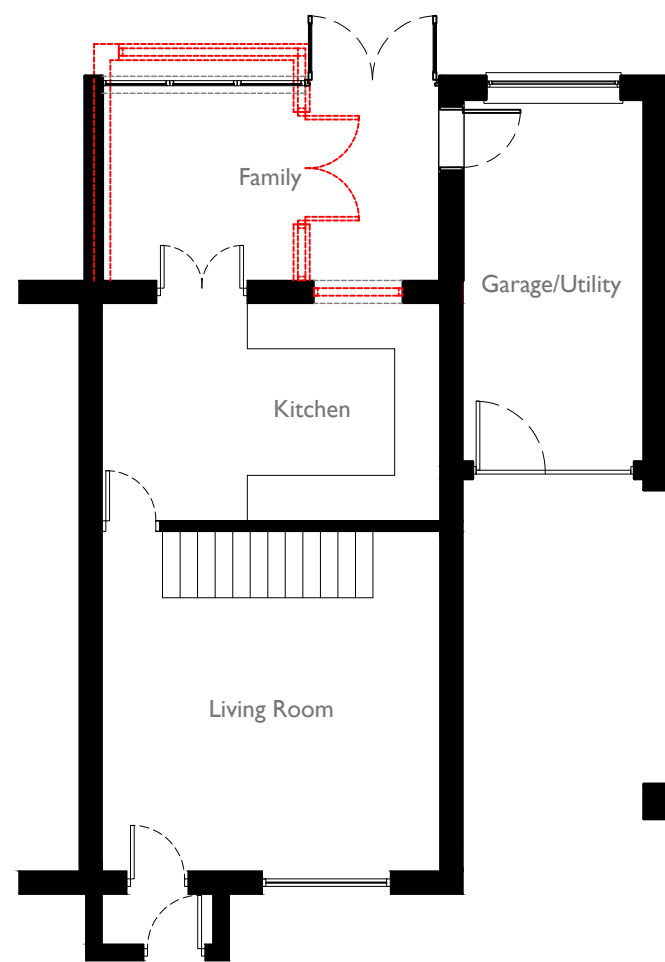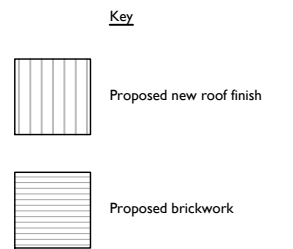

Proposed
Ground Floor Plan

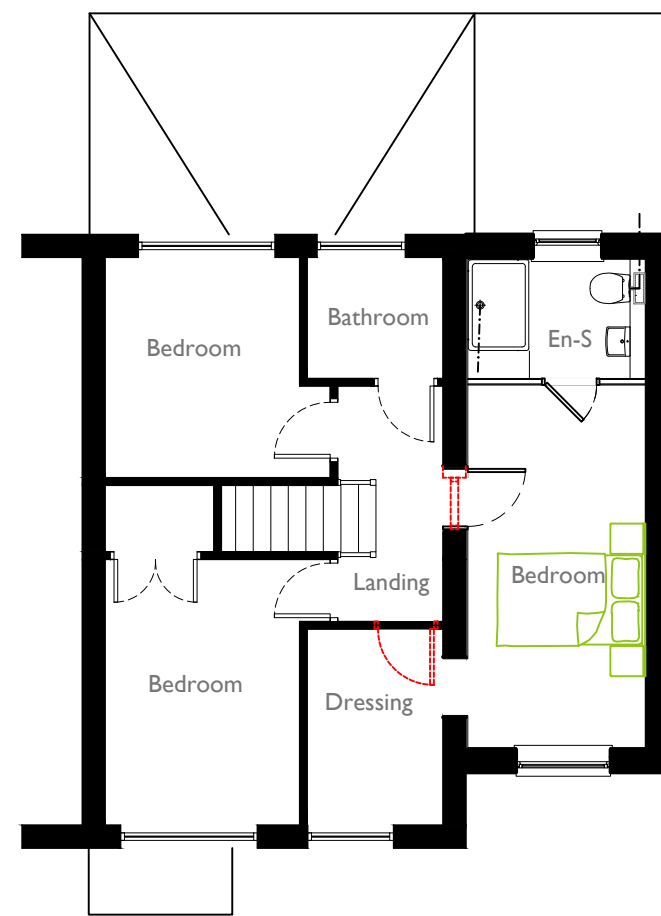

Proposed
First Floor Plan

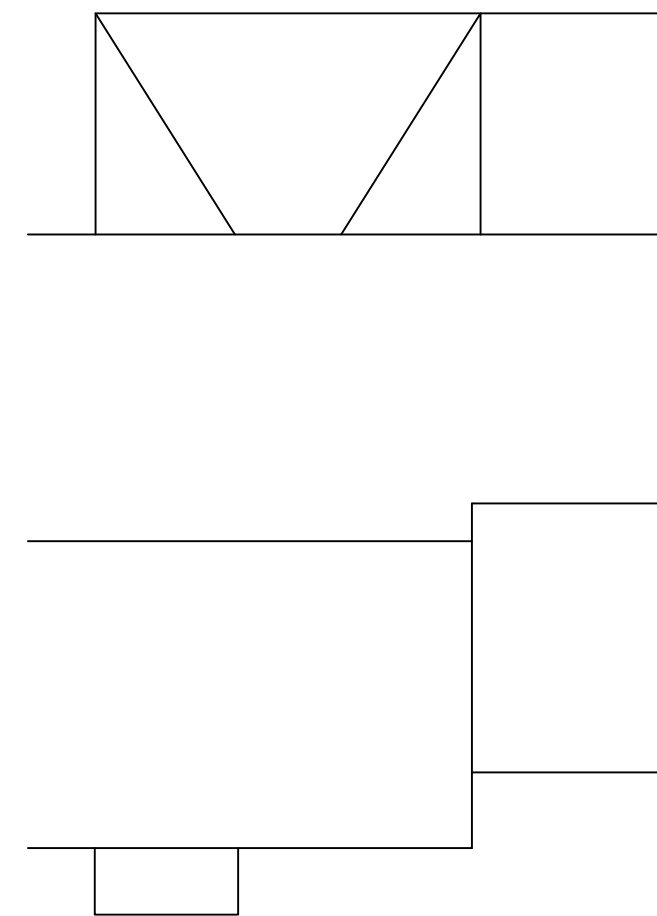

Proposed
Roof Plan



Email: alexpcarr@outlook.com
Telephone: 07308 953285
Website: www.acdesignuk.co.uk

PROJECT 43 Chillerton Netley	Project type Housing	Drawing classification Housing	SCALE 1:100	SHEET SIZE A2	SHEET No.	DATE 04/05/21	DRAWN Alexander Carr
	DRAWING TITLE Proposed Floor Plans and Elevations		Planning				
			EC01-101-B				

