




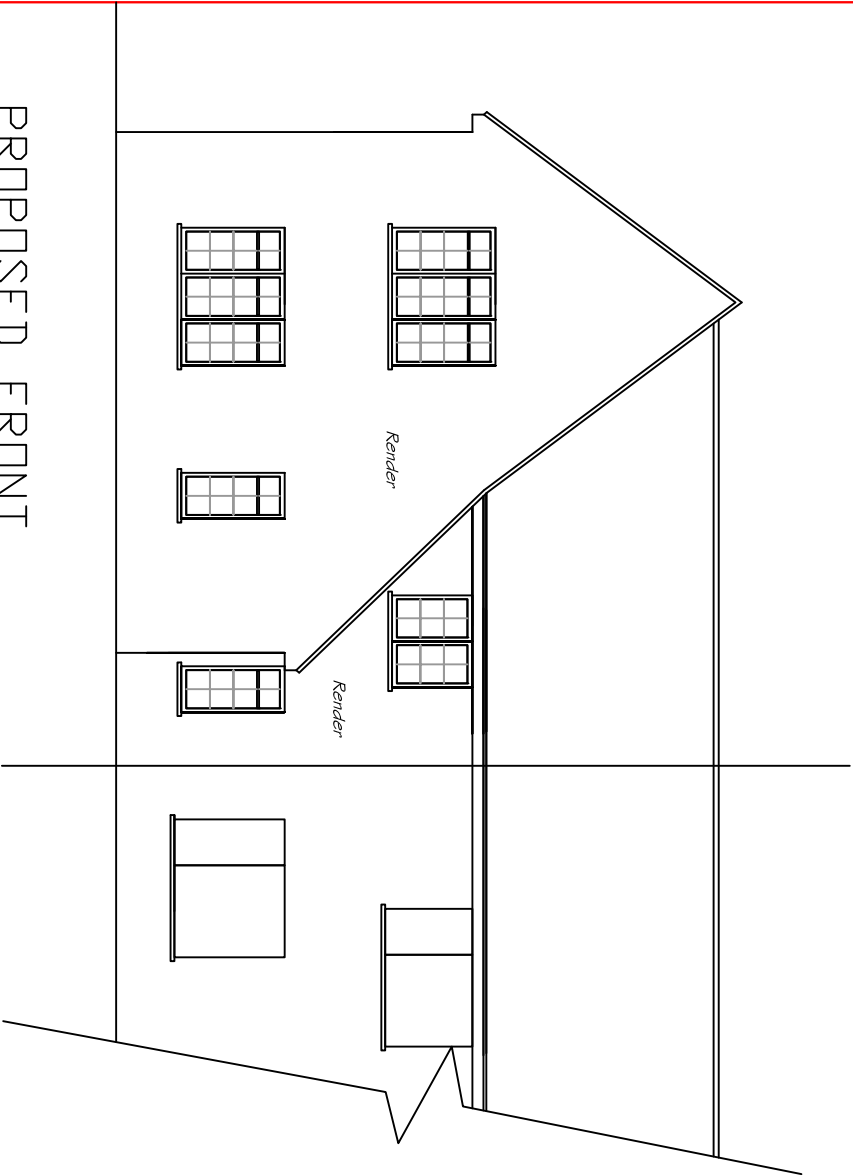

PROPOSED FRONT
ELEVATION,

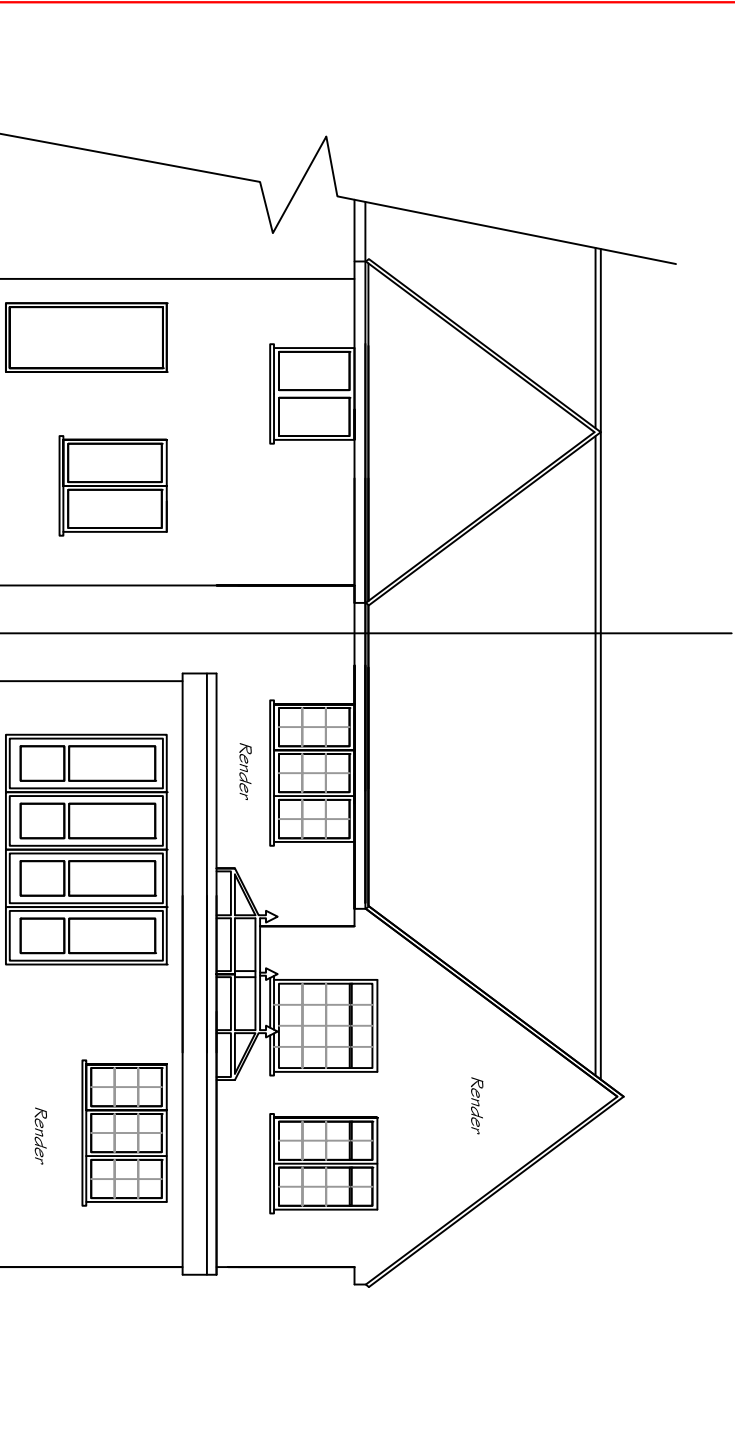

PROPOSED REAR ELEVATION,

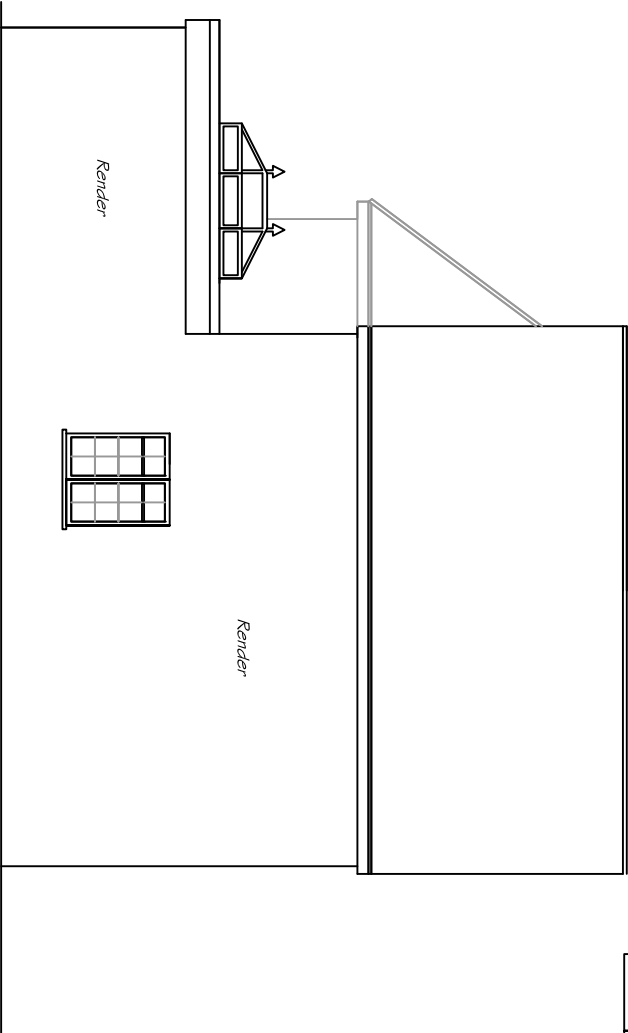

PROPOSED SIDE ELEVATIONS,



All dimensions & details shown on this drawing to be checked on site by the contractor before fabrication & erection. Revised drawings with proper materials which are appropriate for the circumstances in which they are used & to a workable manner in accordance with the applicable building regulations & standards & standards of workmanship & materials & manufacturers' recommendations.

Notes for the project are shown on the project information sheet.

Project Name/Address 31 FALCON SQUARE, EASTLEIGH, S20 9JF

Clients name ASHLEY THISTLE

Drawing Title PROPOSED ELEVATIONS

Drawing Scale	Drawing No	Date
1:100	004	3/6/2023