


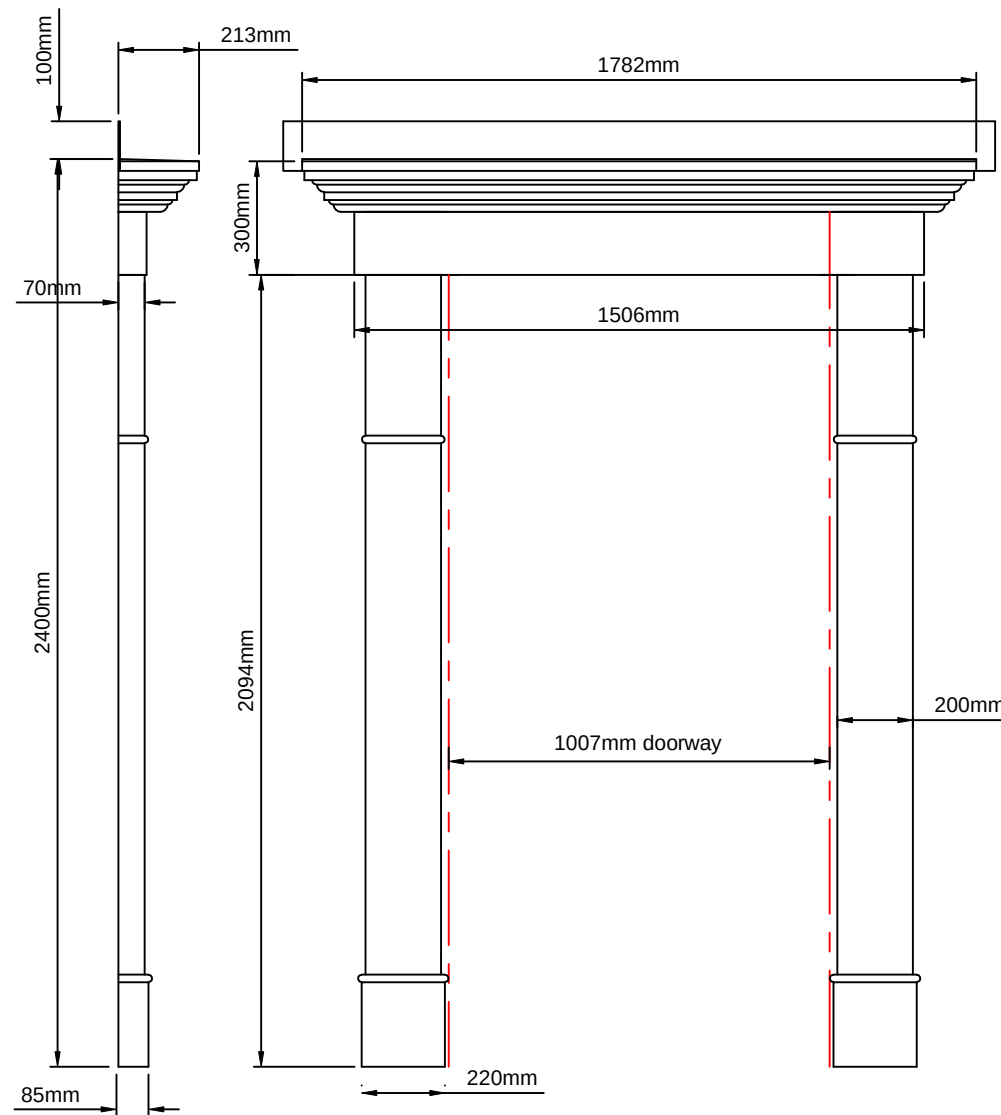

Side Elevation Front Elevation

Note; Colour White

Plots - 103, 104, 105, 106,
107, 108, 109, 110, 111, 112,
113, 114, 115, 116, 117, 118,
120, 122, 123, 124, 129, 130,
131, 132, 133, 134, 135, 136,
141, 142, 143, 144, 145, 146,
147, 148, 149, 150, 151, 152,
153, 154, 155, 156, 157, 158,
159, 160, 161, 162, 163, 164,
165, 166, 167, 168, 169, 171,
172, 174, 175, 178, 181, 182,
183, 184, 185, 186

GENERAL NOTES/COMPONENTS		
1. 8419/1 Canopy		
2. 070770 Pi; aster + new Trim		
REV.	MODIFICATION	DATE



STORMKING PLASTICS LIMITED
SILICA ROAD
AMINGTON INDUSTRIAL ESTATE
TAMWORTH, STAFFS. B77 4DT
TELEPHONE: 01827 311100
FACSIMILE: 01827 311200
E-MAIL: SALES@STORMKING.CO.UK
WEBSITE: WWW.STORMKING.CO.UK

DESCRIPTION

1780mm Flat Top Door Surround

DRAWN G.L.P

DATE 16.11.07

SCALE 1:20

Drawing No.

071141

Sheet

01

OF 01

Revision

-