




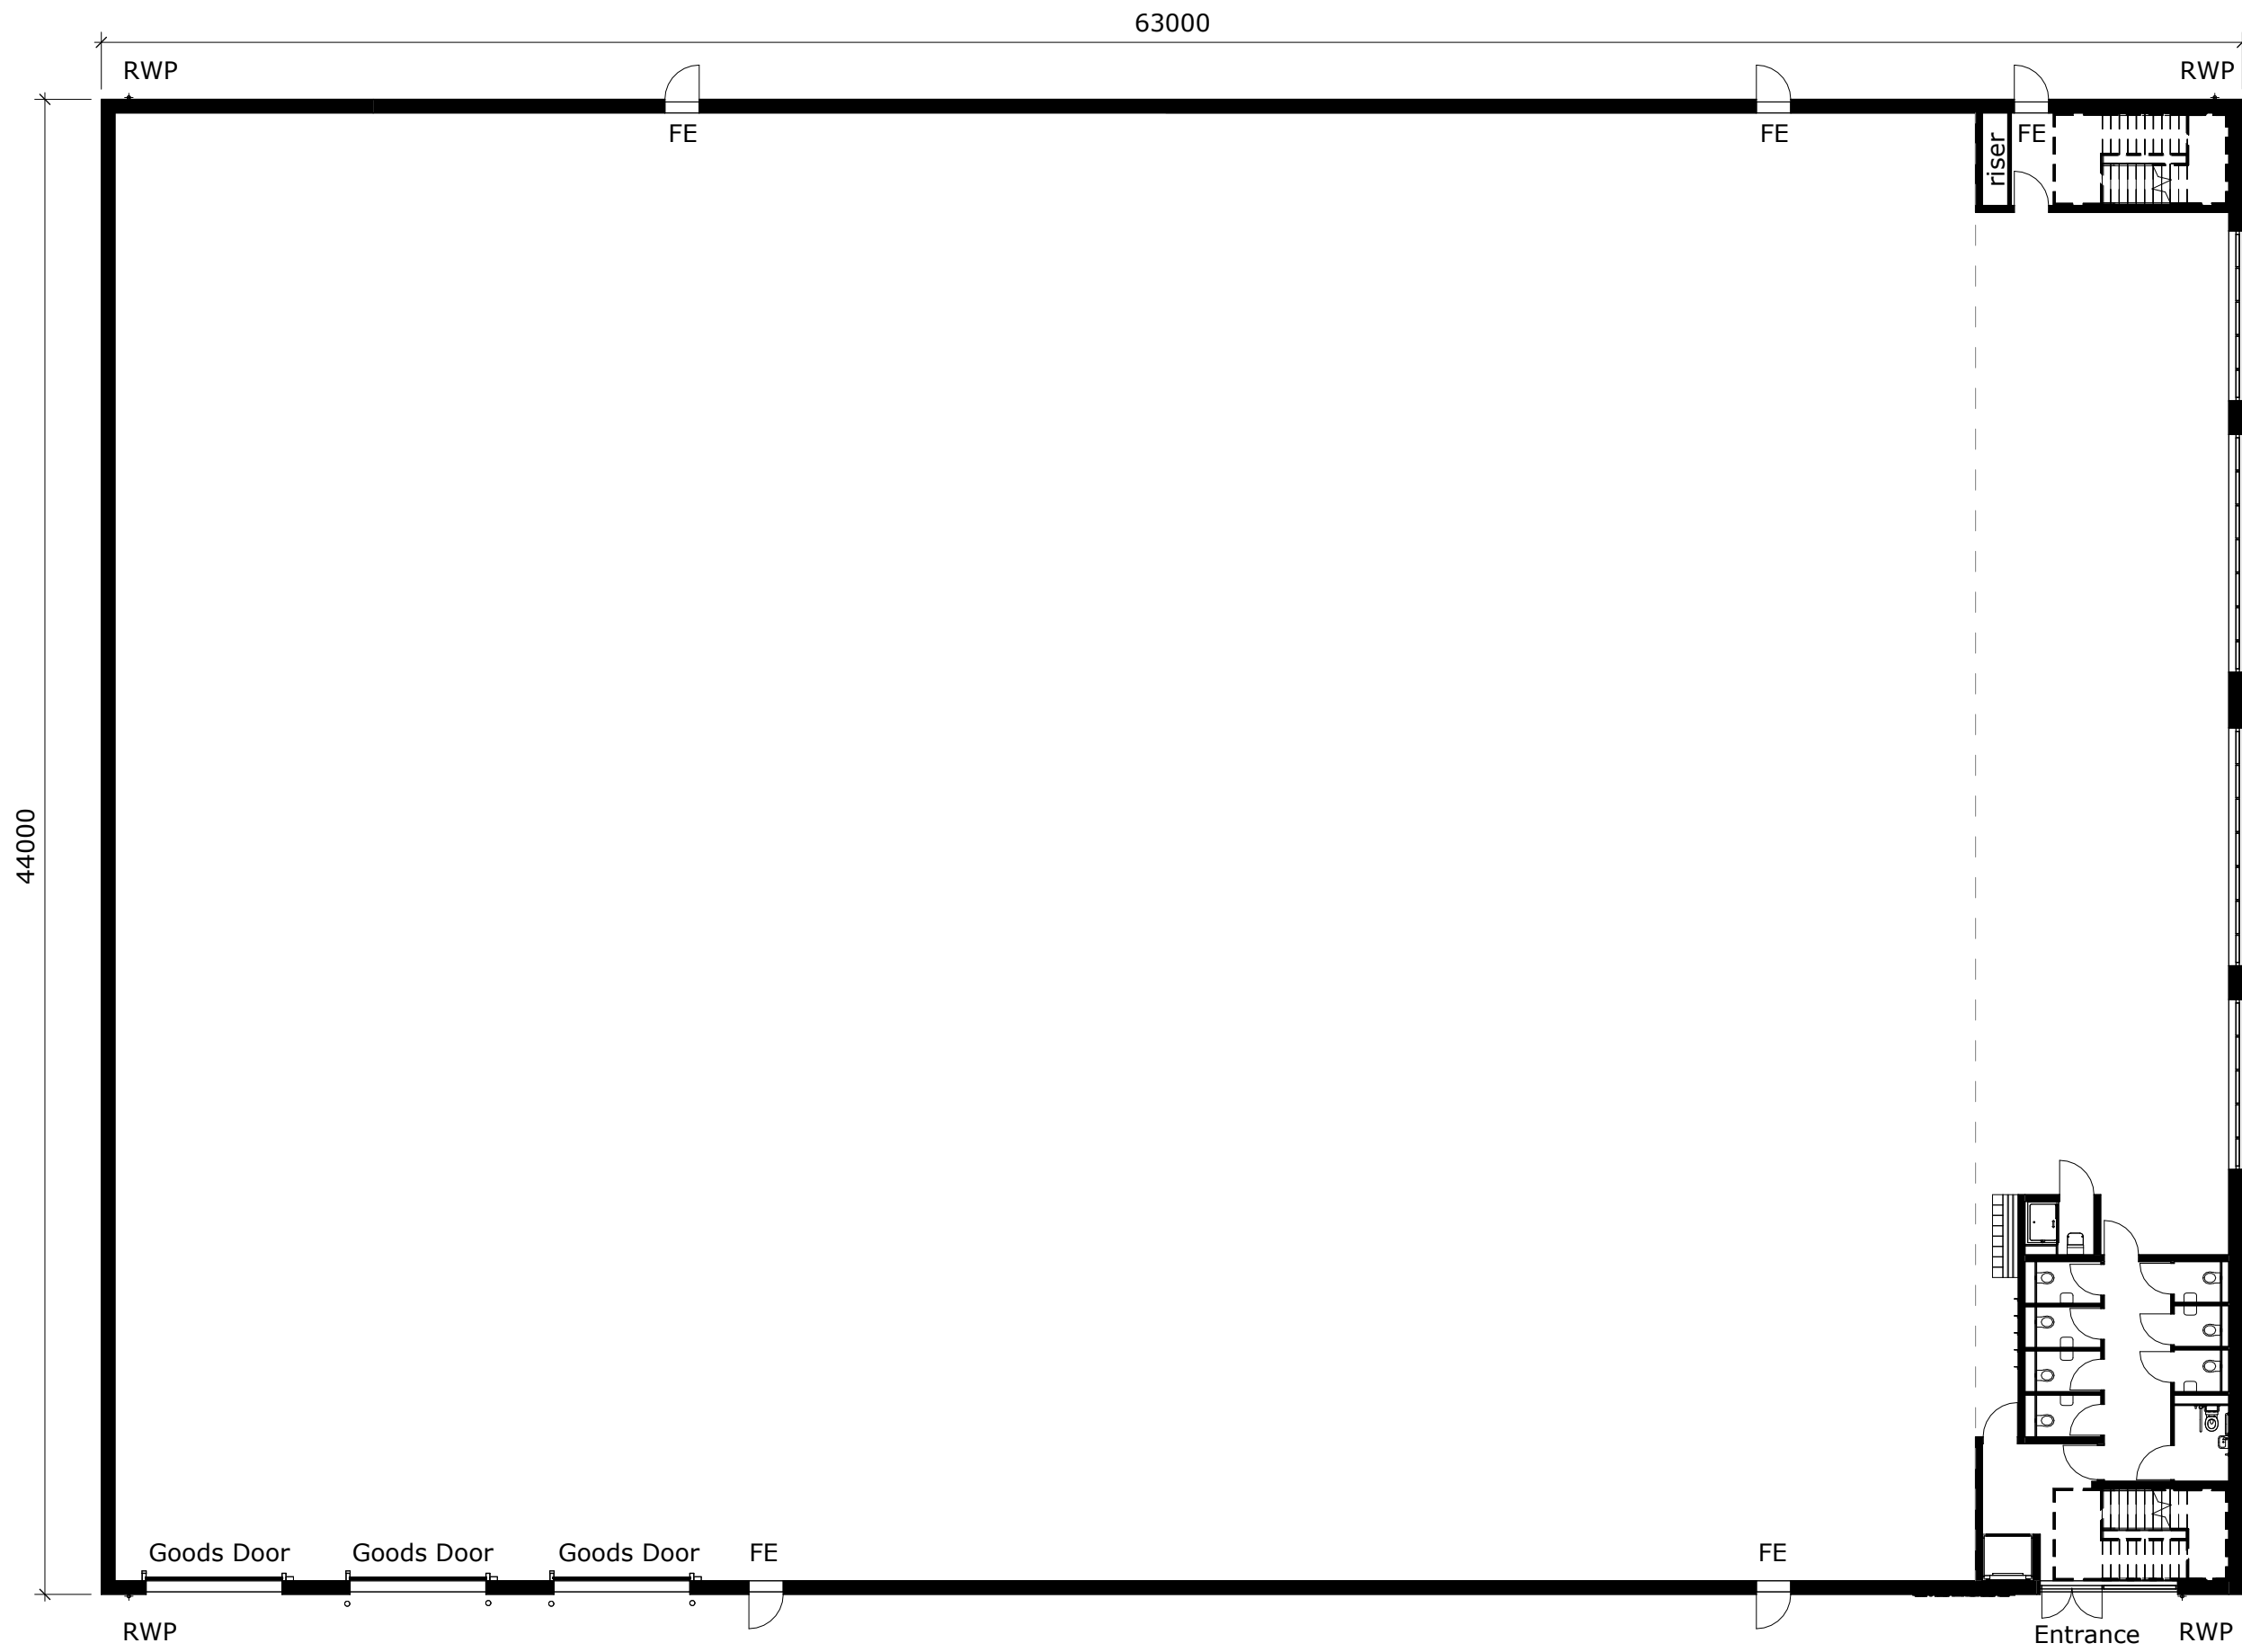


**Ground Floor**  
1 : 200

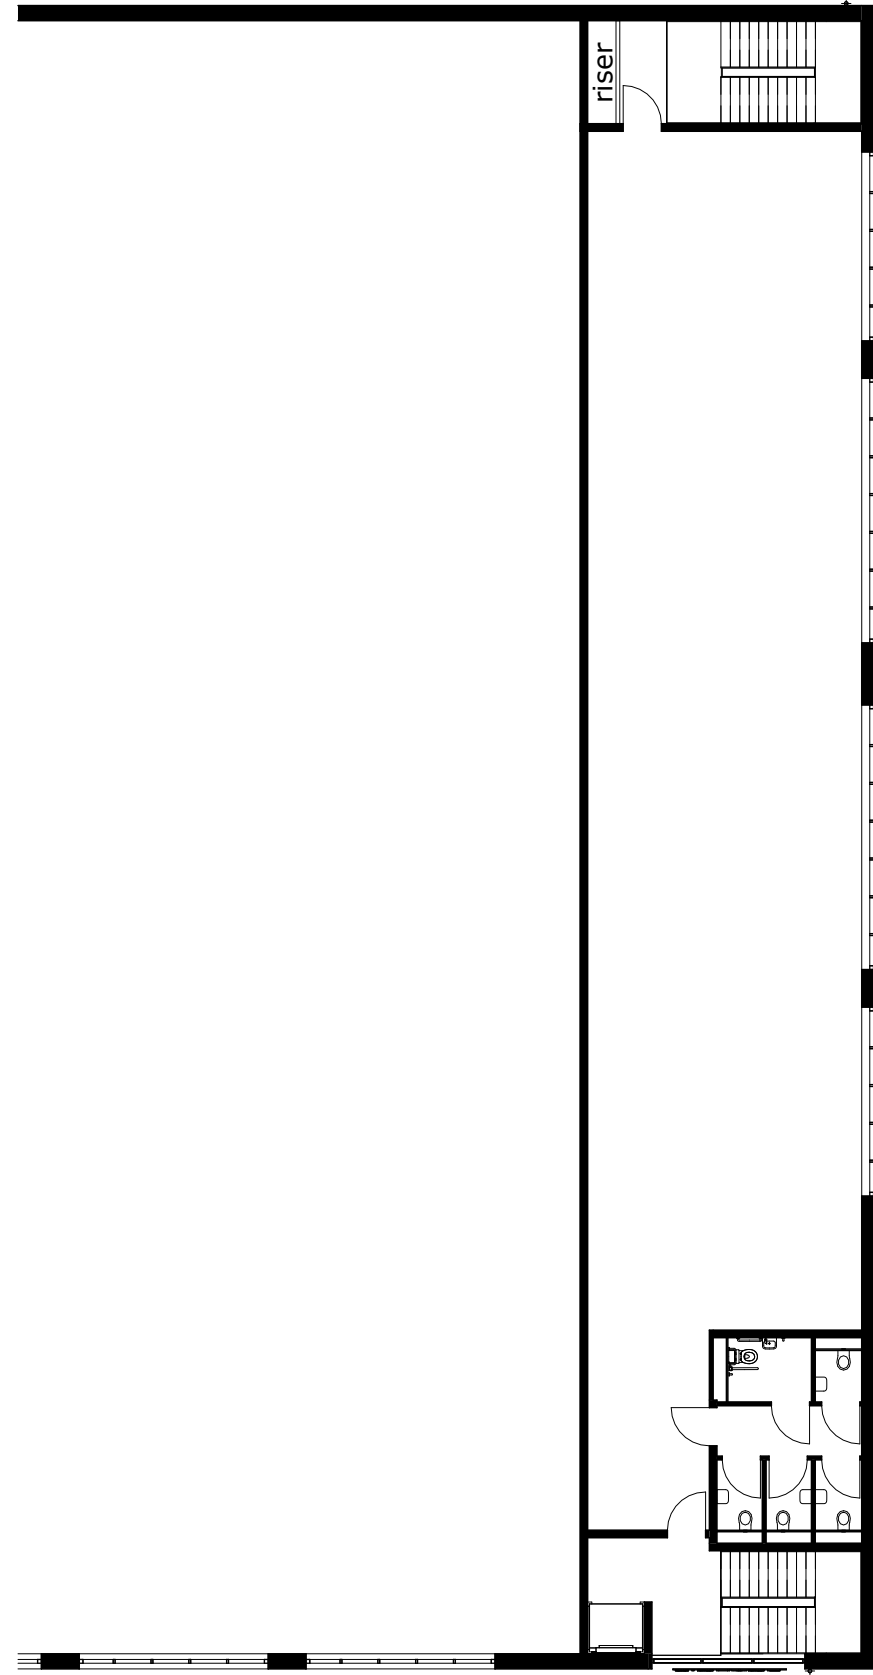


**Mezzanine Floor**  
1 : 200

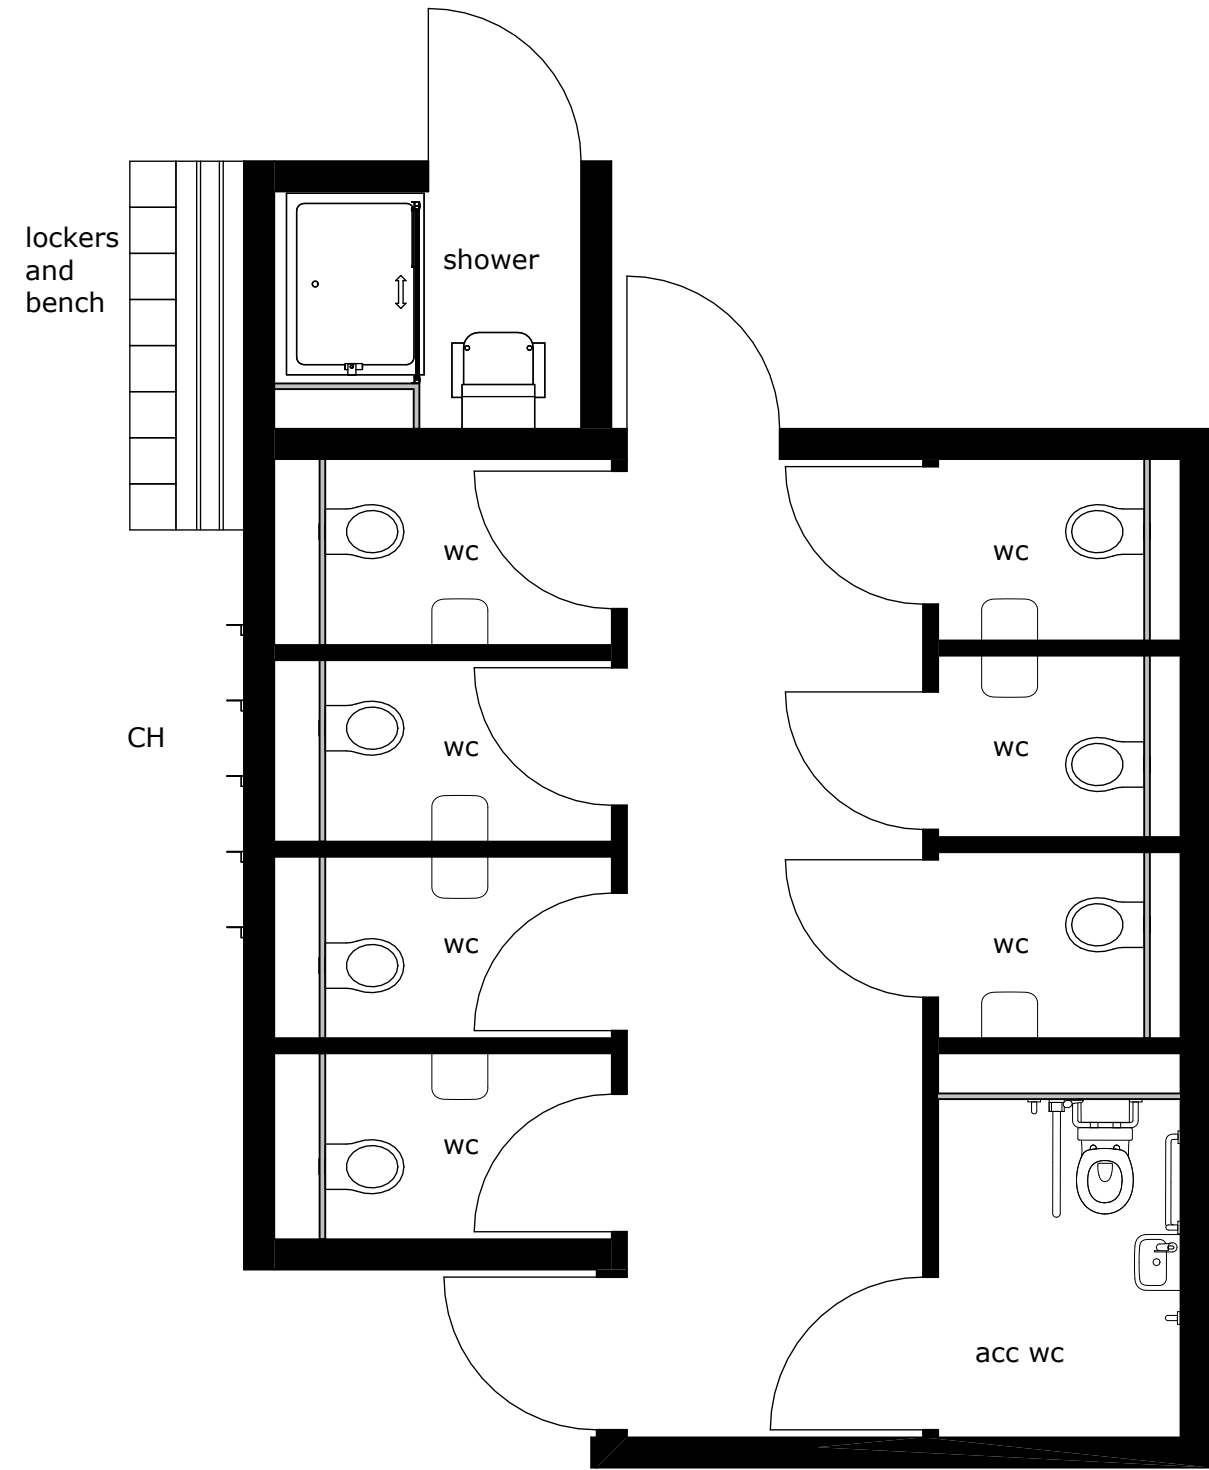

**Typical Core Extract - Ground Floor**  
1 : 50

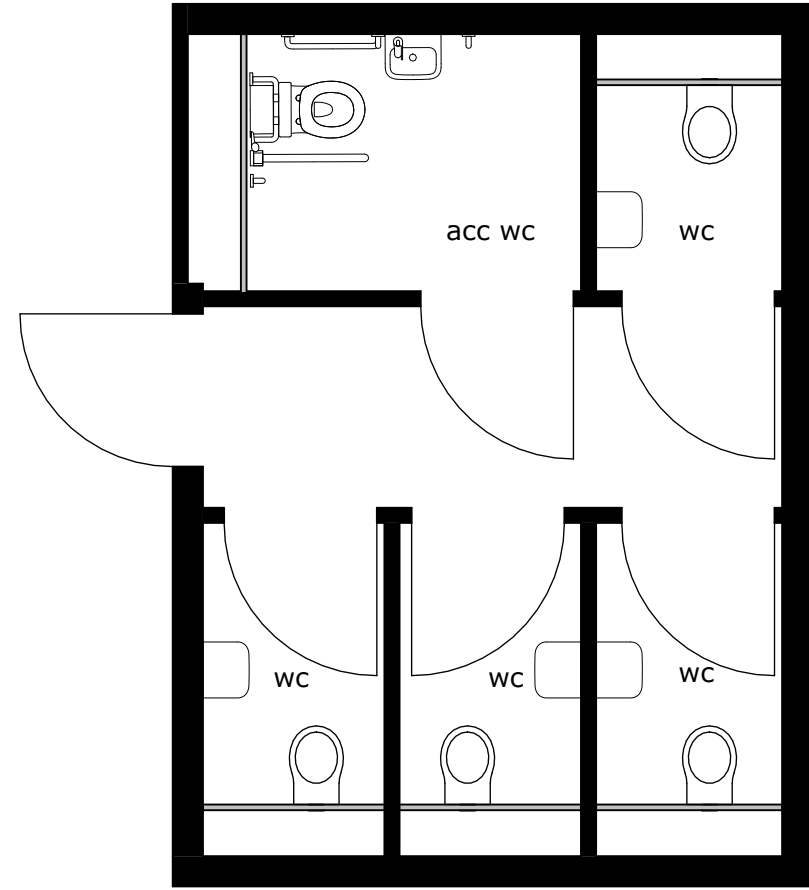

**Typical Core Extract - Mezzanine**  
1 : 50

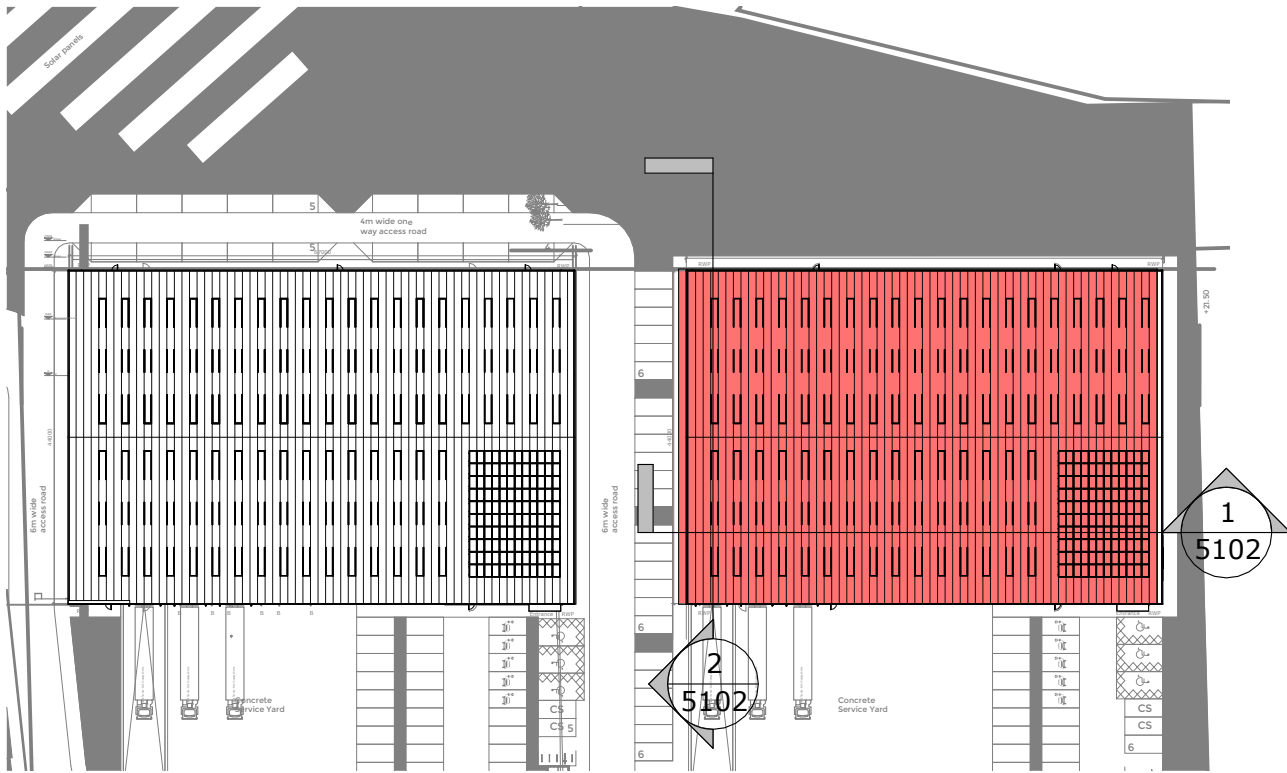

**Key Site Plan**  
1 : 1000

**General Notes**

This drawing is © Boyle & Summers and may not be reproduced, copied or altered in any way without written authority.

Other than for the purposes of planning, do not scale these drawings. Use written dimensions only. All dimensions to be checked on site prior to commencement of work.

|   |          |                      |    |    |
|---|----------|----------------------|----|----|
| B | 10.10.23 | PLANNING APPLICATION | TB | TB |
| A | 24.05.23 | Draft Issue.         | FN | TB |

**Building 11 Ground and Mezzanine Floor**

CBP - BSL - D2 - 01 - DR - A - 3102 - PL - B MAY 2023  
22093: CHALCROFT 3 Scale As indicated @ A1  
CHALCROFT BUSINESS PARK Drawn FN  
Client: FIPWEL Checked TB

Suite E, Ferry House  
Canute Road  
Southampton  
Hampshire  
SO14 3FJ

023 8063 1432  
boyleandsummers.co.uk



**PLANNING**

