


General Notes

This drawing is © Boyle & Summers and may not be reproduced, copied or altered in any way without written authority.

Other than for the purposes of planning, do not scale these drawings. Use written dimensions only. All dimensions to be checked on site prior to commencement of work.

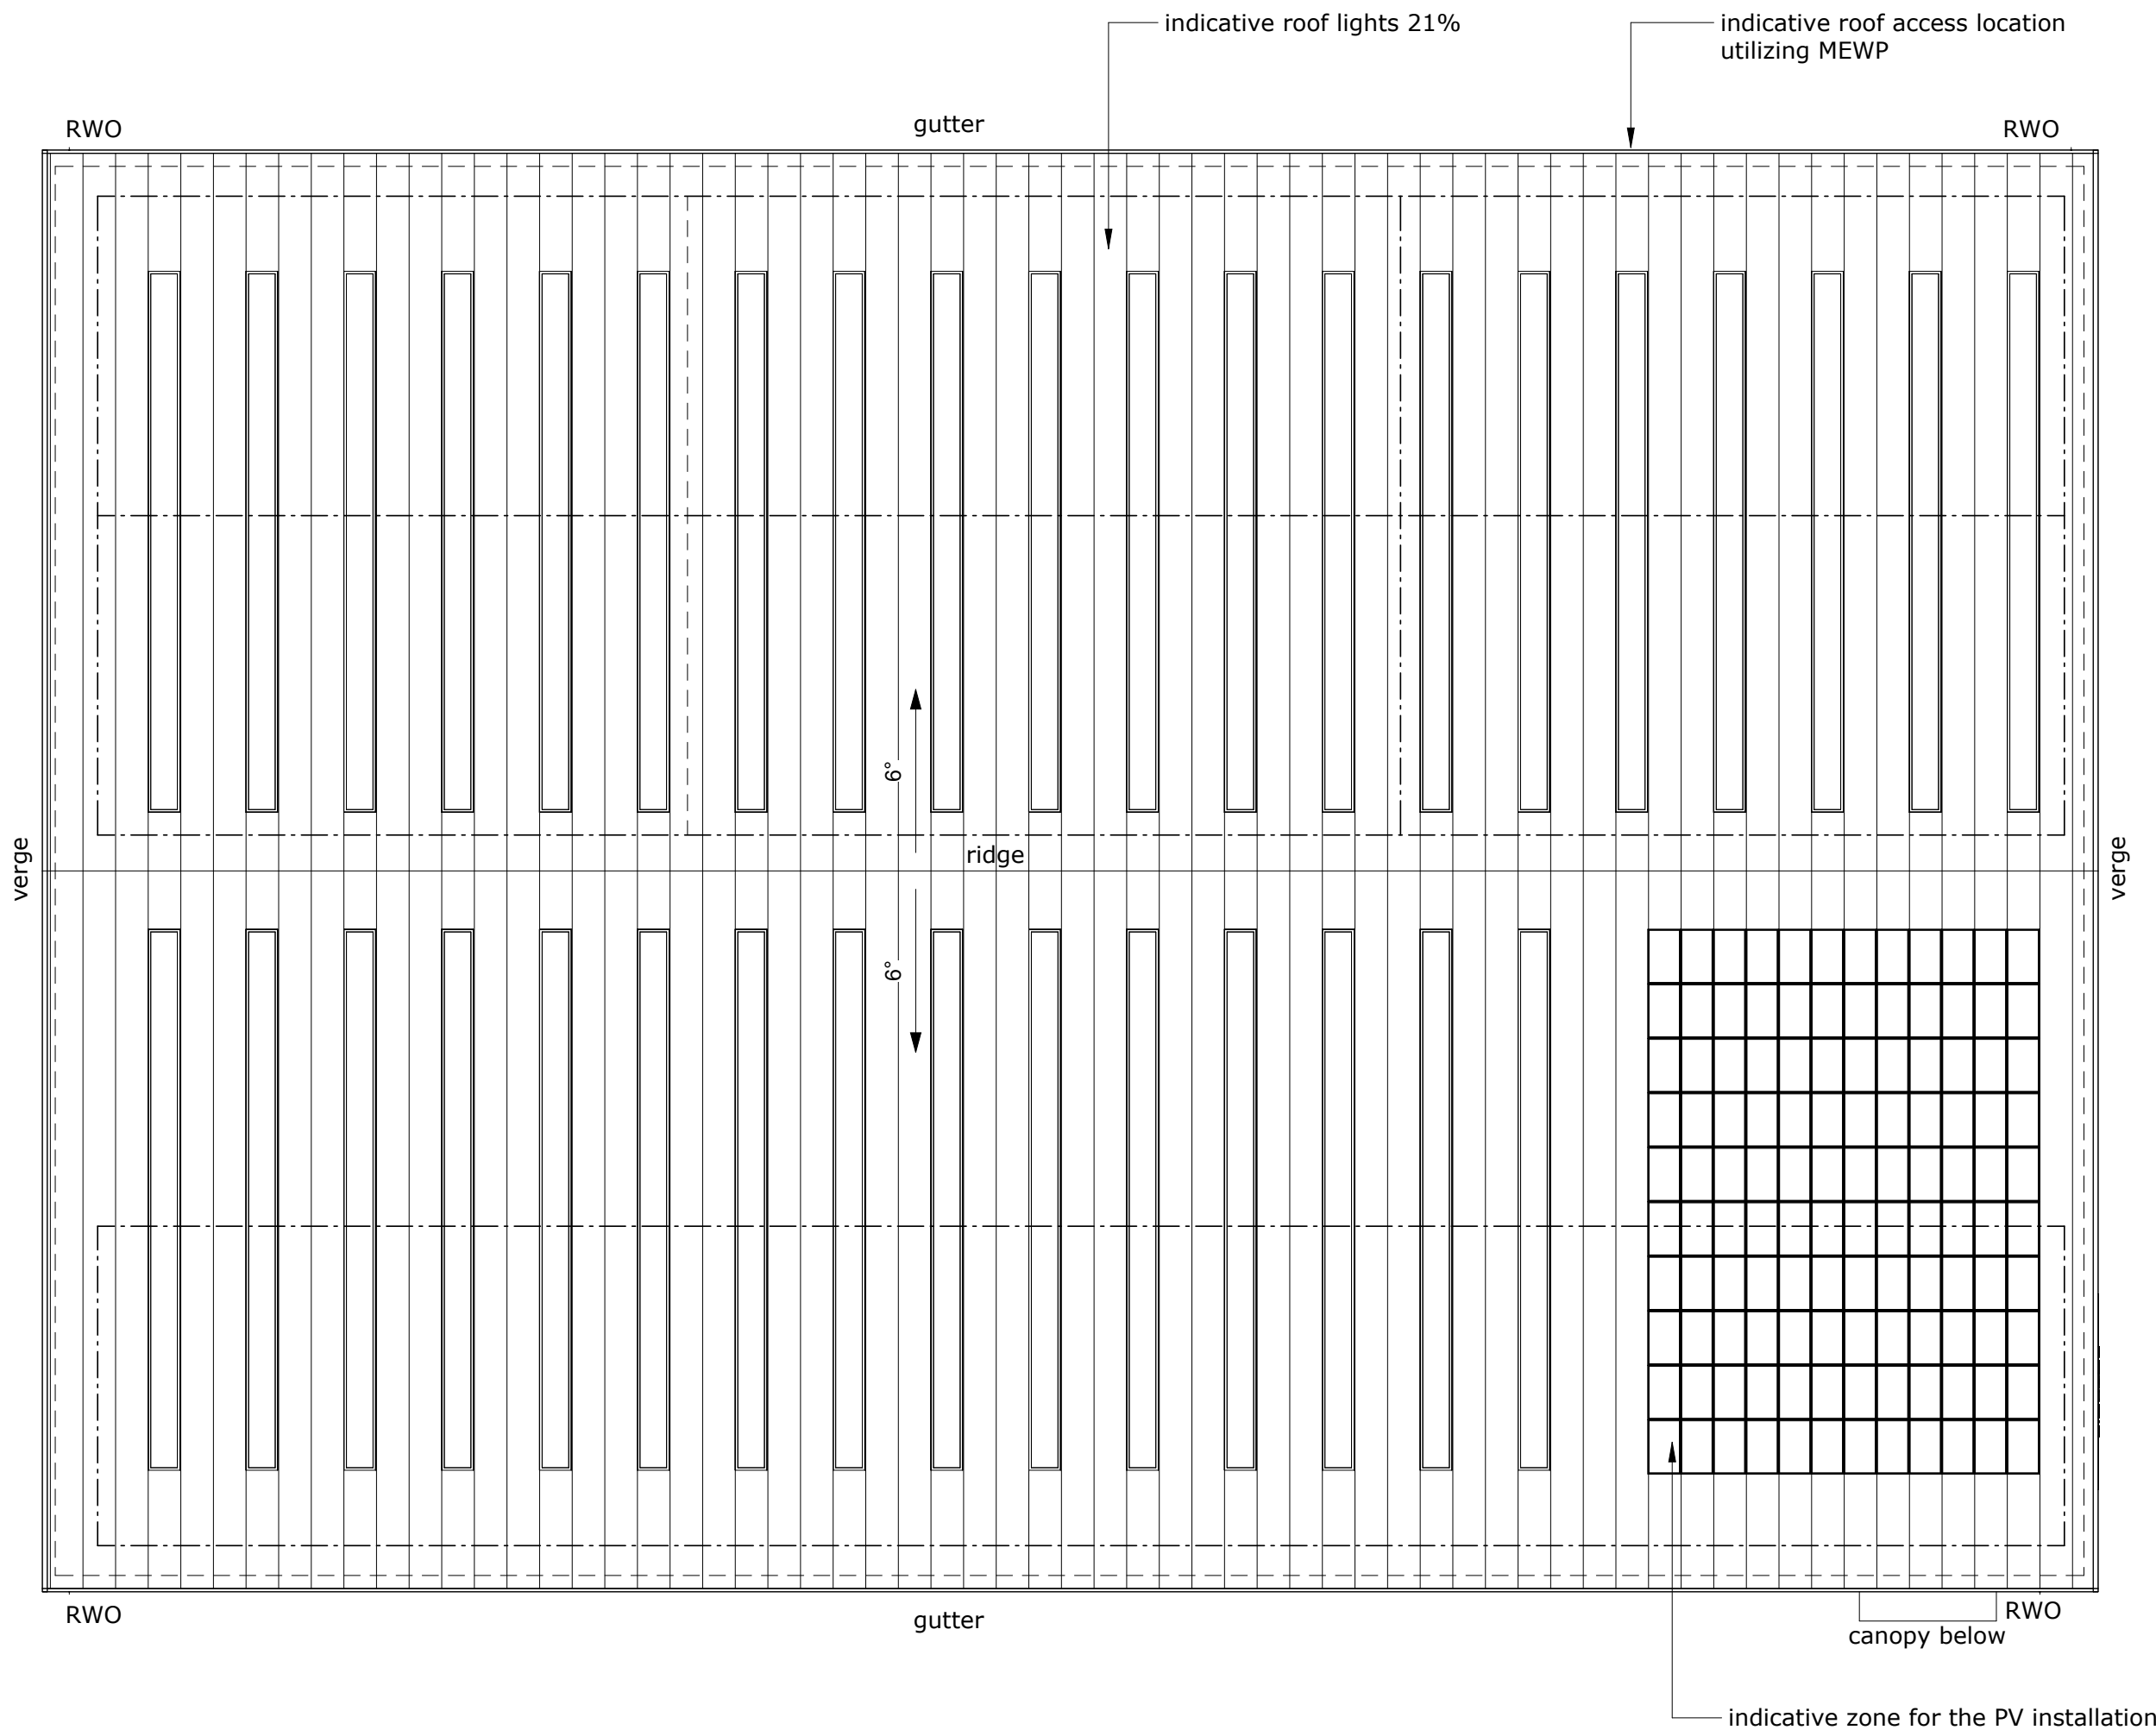

Roof Plan
1 : 200

B	10.10.23	PLANNING APPLICATION	TB	TB
A	24.05.23	Draft Issue.	FN	TB

Building 11 Roof Plan

CBP - BSL - D2 - RF - DR - A - 3512 - PL - B MAY 2023
22093: CHALCROFT 3 Scale 1 : 200 @ A1
CHALCROFT BUSINESS PARK Drawn FN
Client: FIPWEL Checked TB

Suite E, Ferry House
Canute Road
Southampton
Hampshire
SO14 3FJ
023 8063 1432
boyleandsummers.co.uk



PLANNING

