



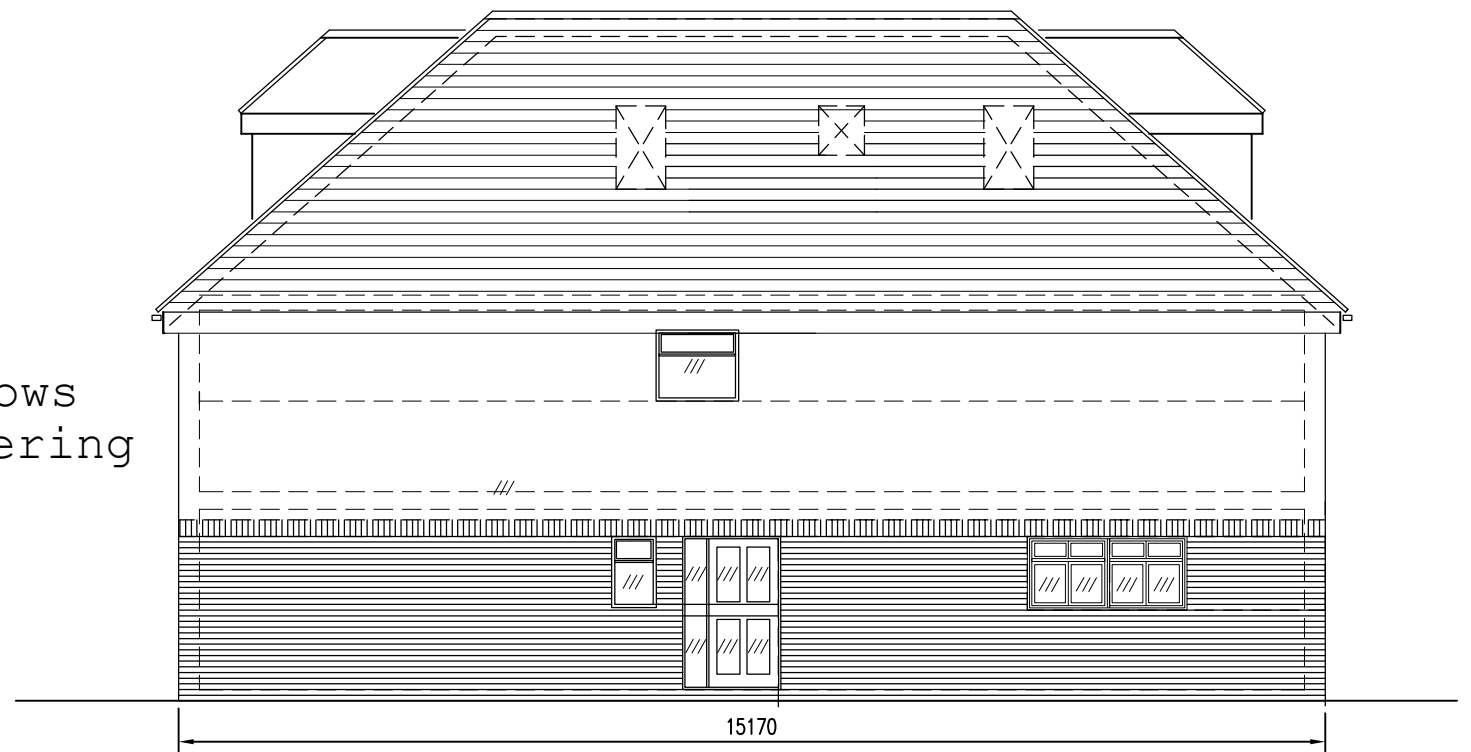

Front Elevation

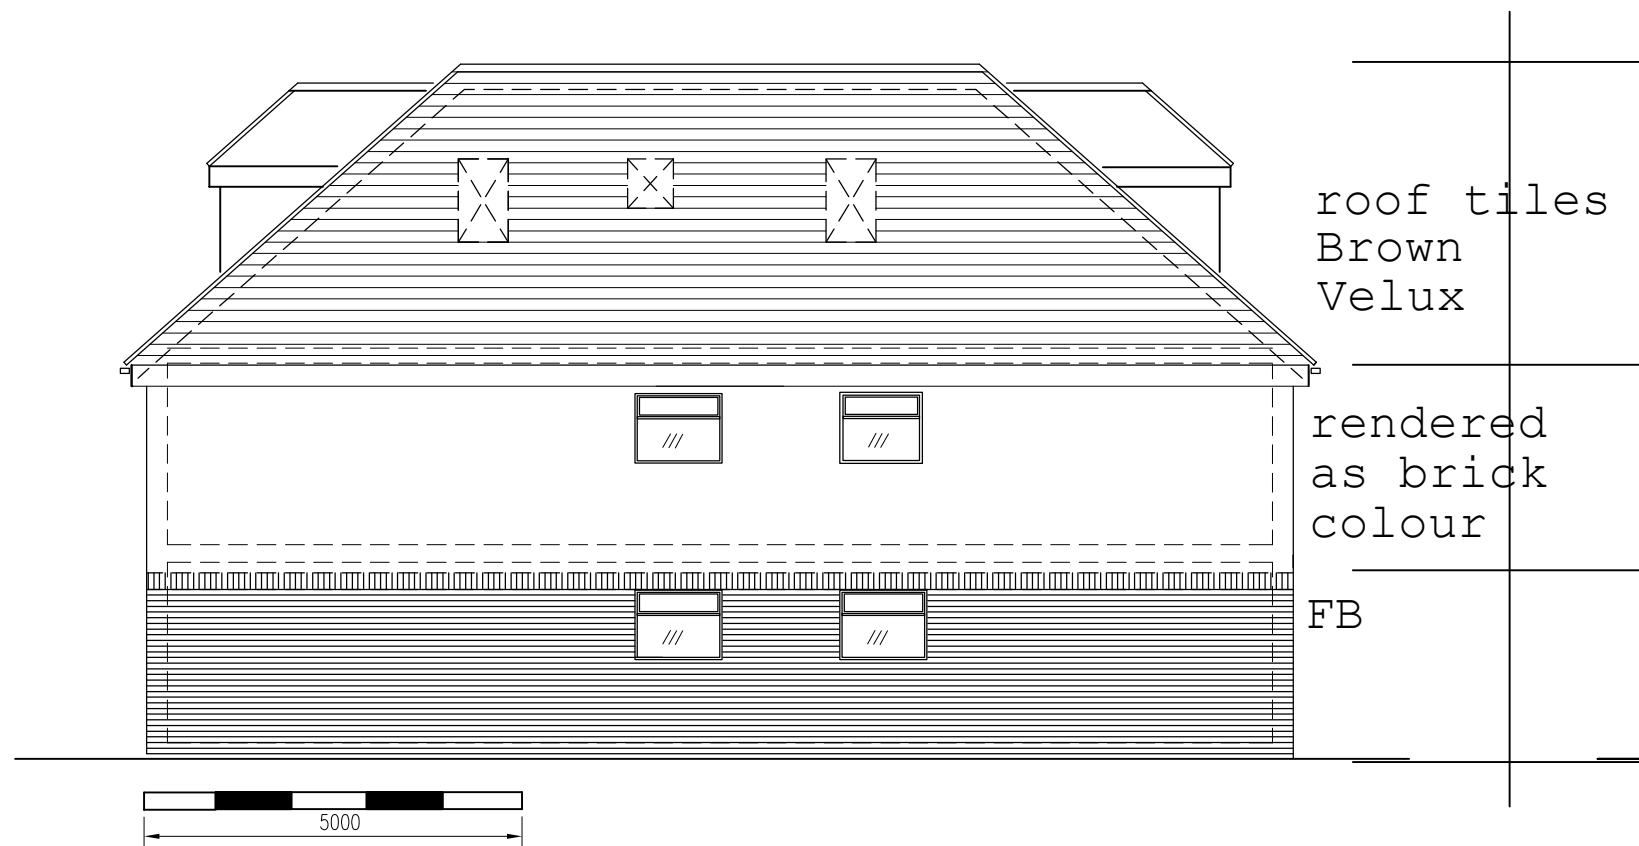

North Elevation



South Elevation



Rear Elevation

Rev 001: 11.10.23
render colour revised
upstairs window revised

Project:
Construction of 2 Additional Floors + Dormers Front & Rear
25 Clifton Gardens, SO18 3DA

Drawing:
Proposed Elevations

Dwg No: 25-13
Rev: 001
A3 Paper Size
Scale: 1/100
Drawn By: M O
Date:

Issued for:
Mr A. Nazari
25 Clifton Gardens
SO18 3DA
Southampton
mob: [REDACTED]