




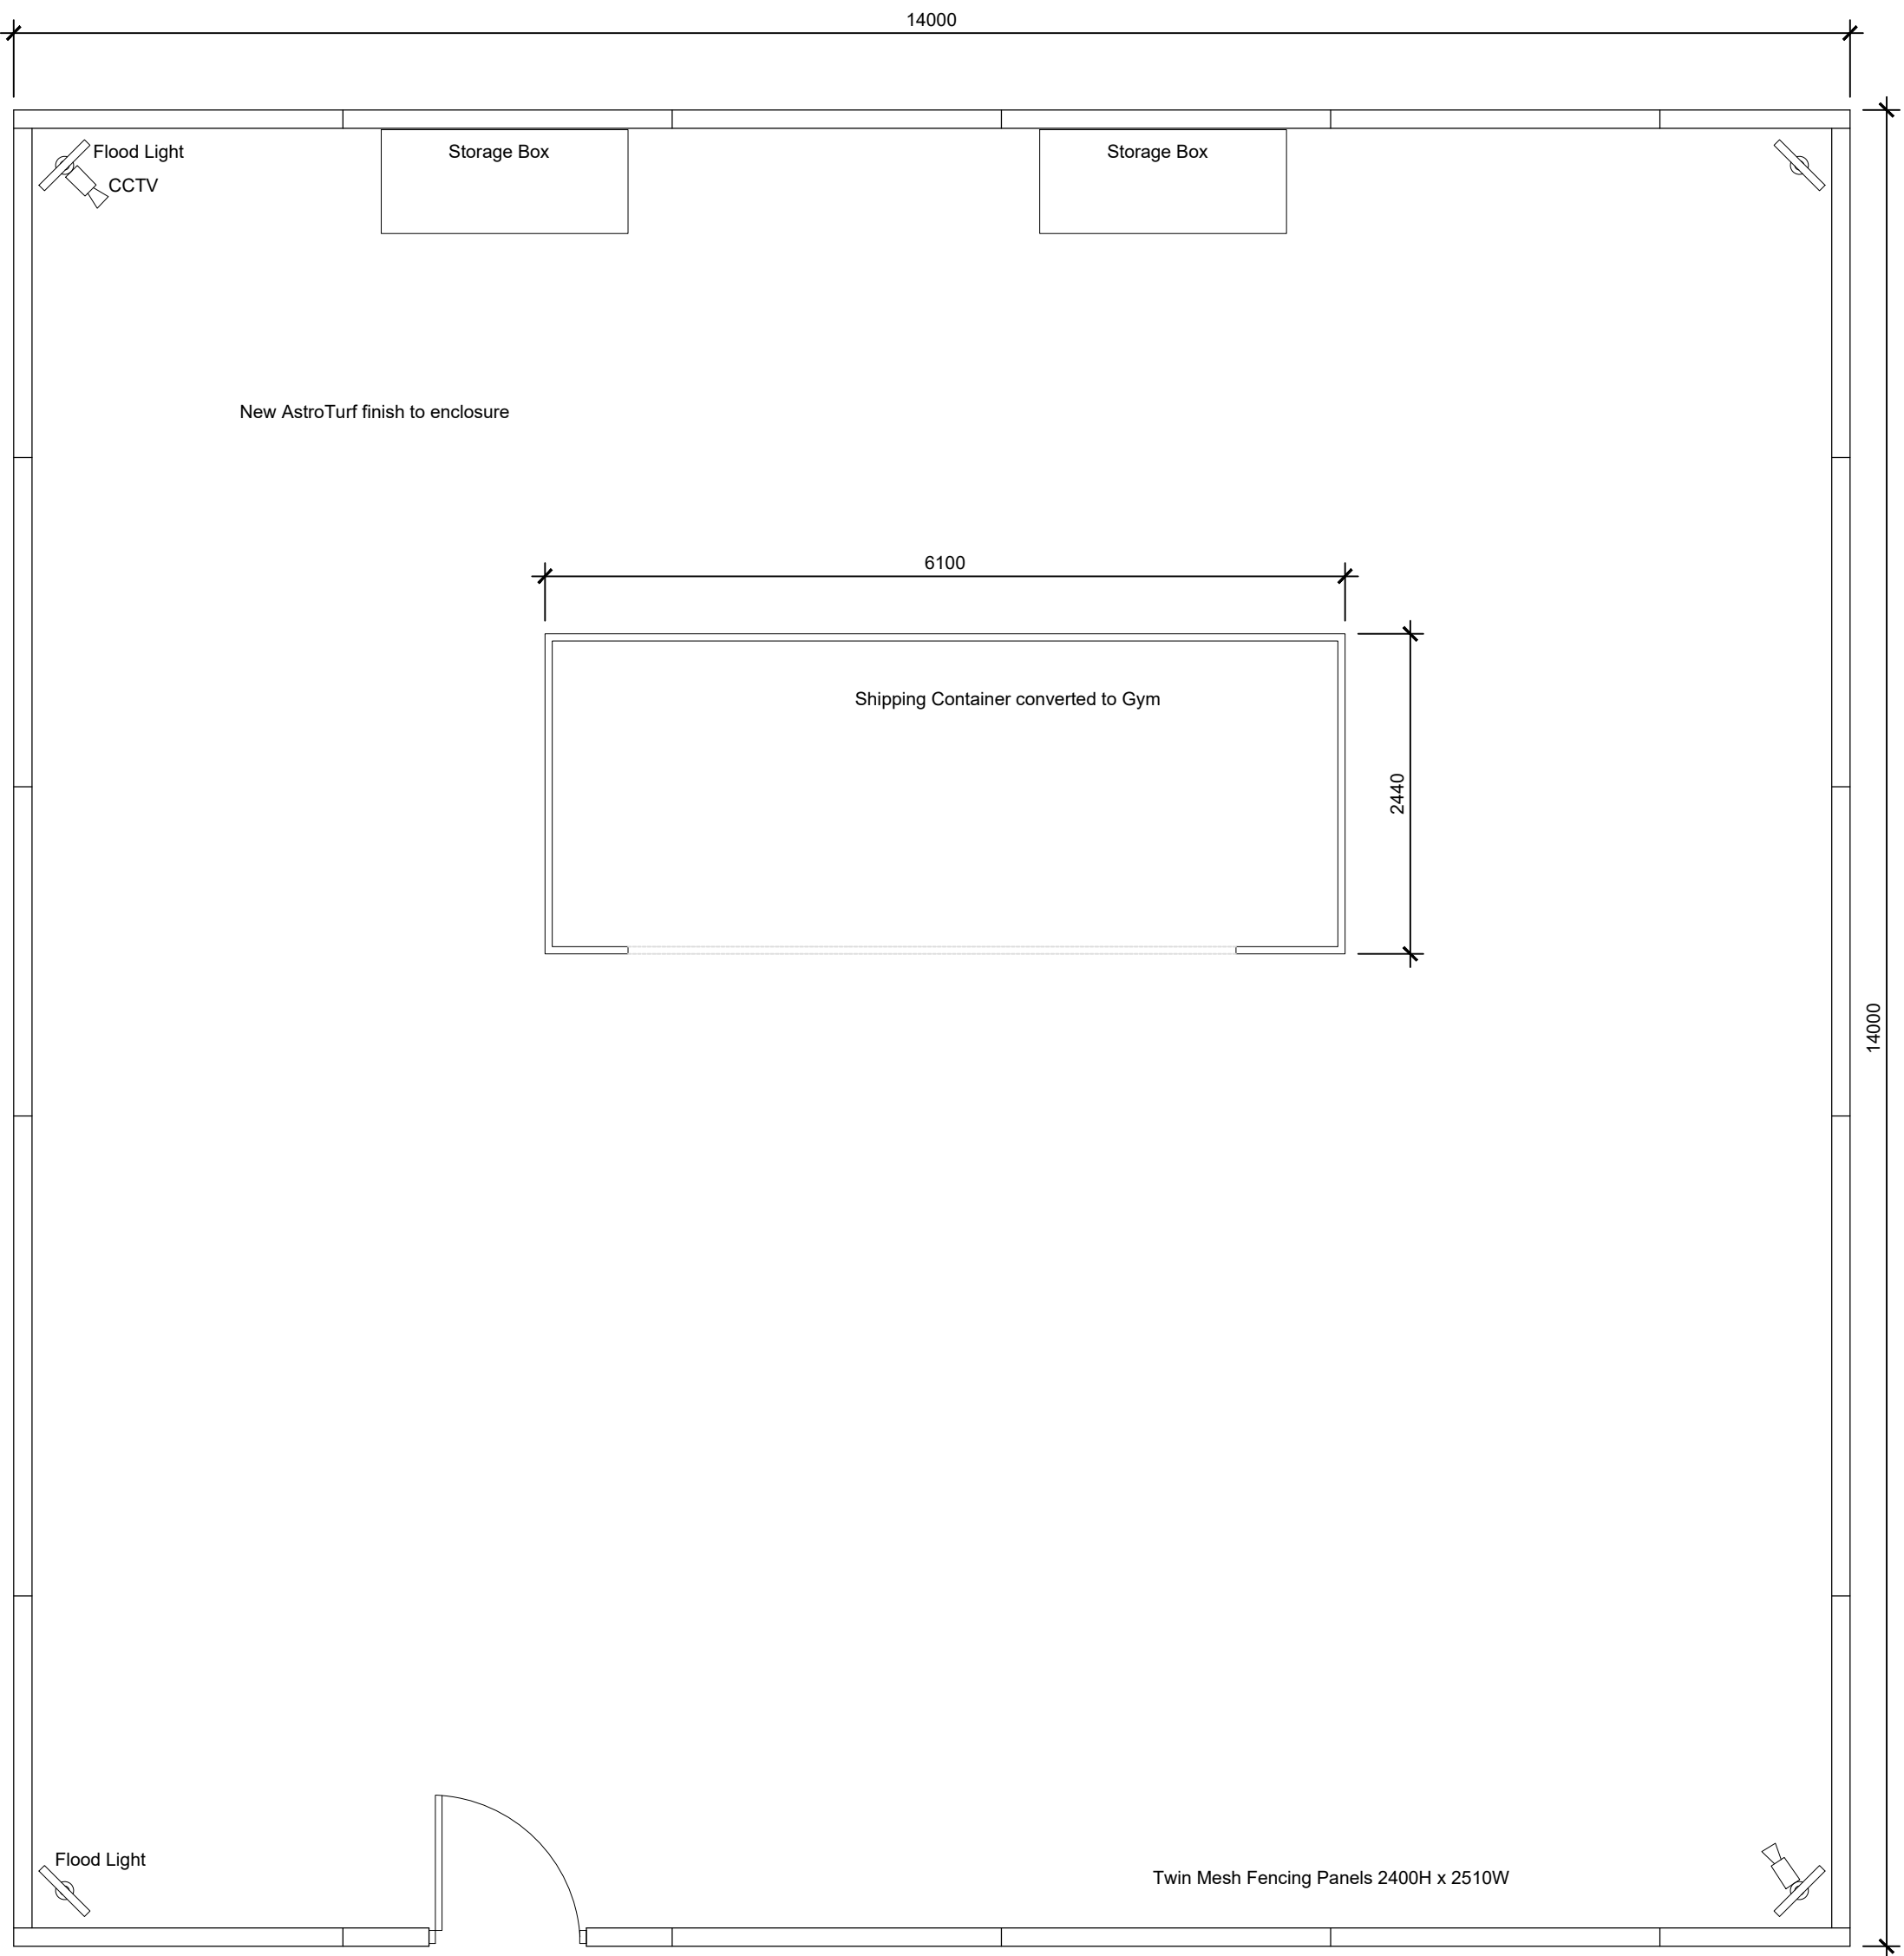


Image

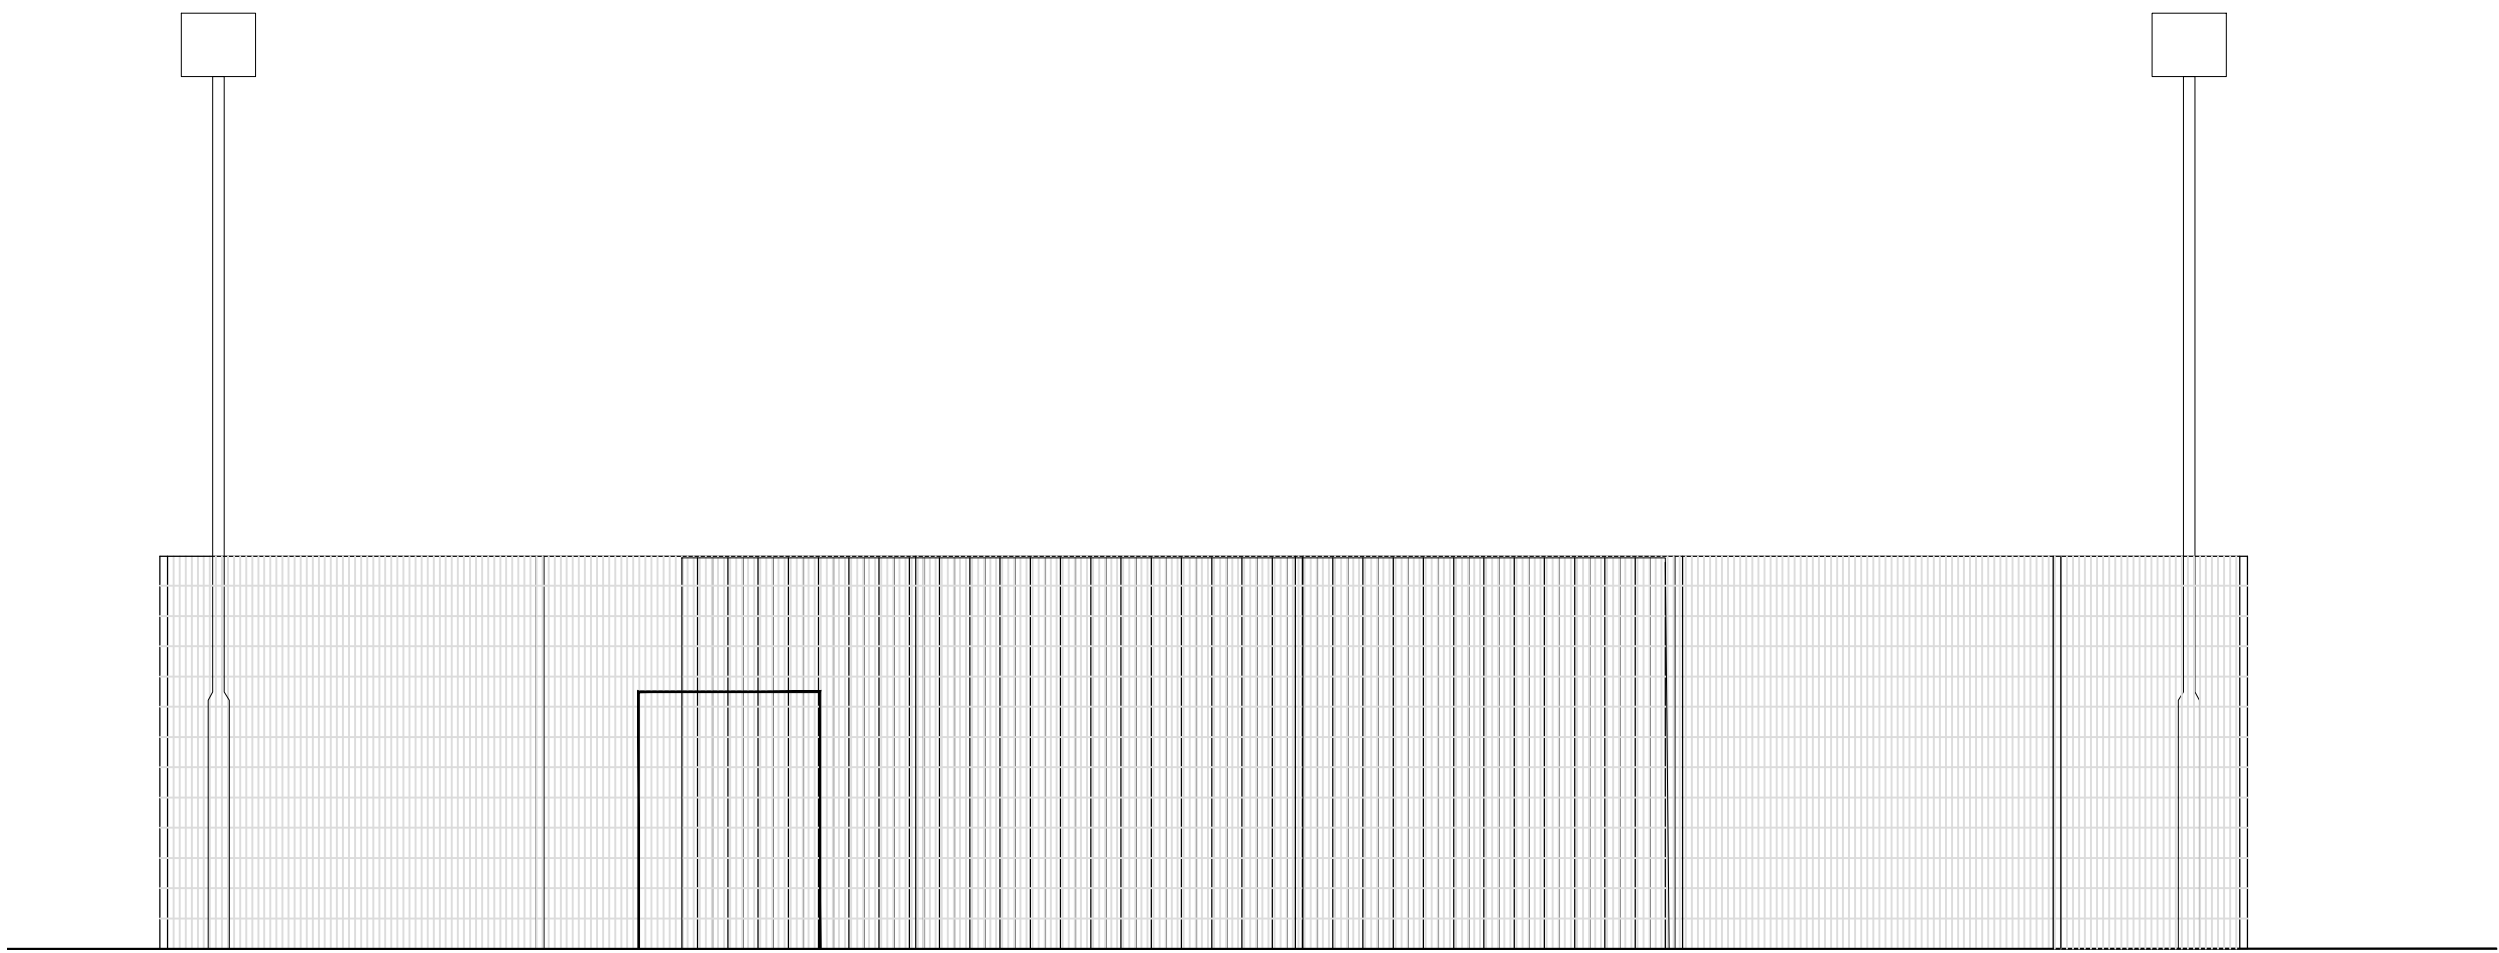

Front Elevation

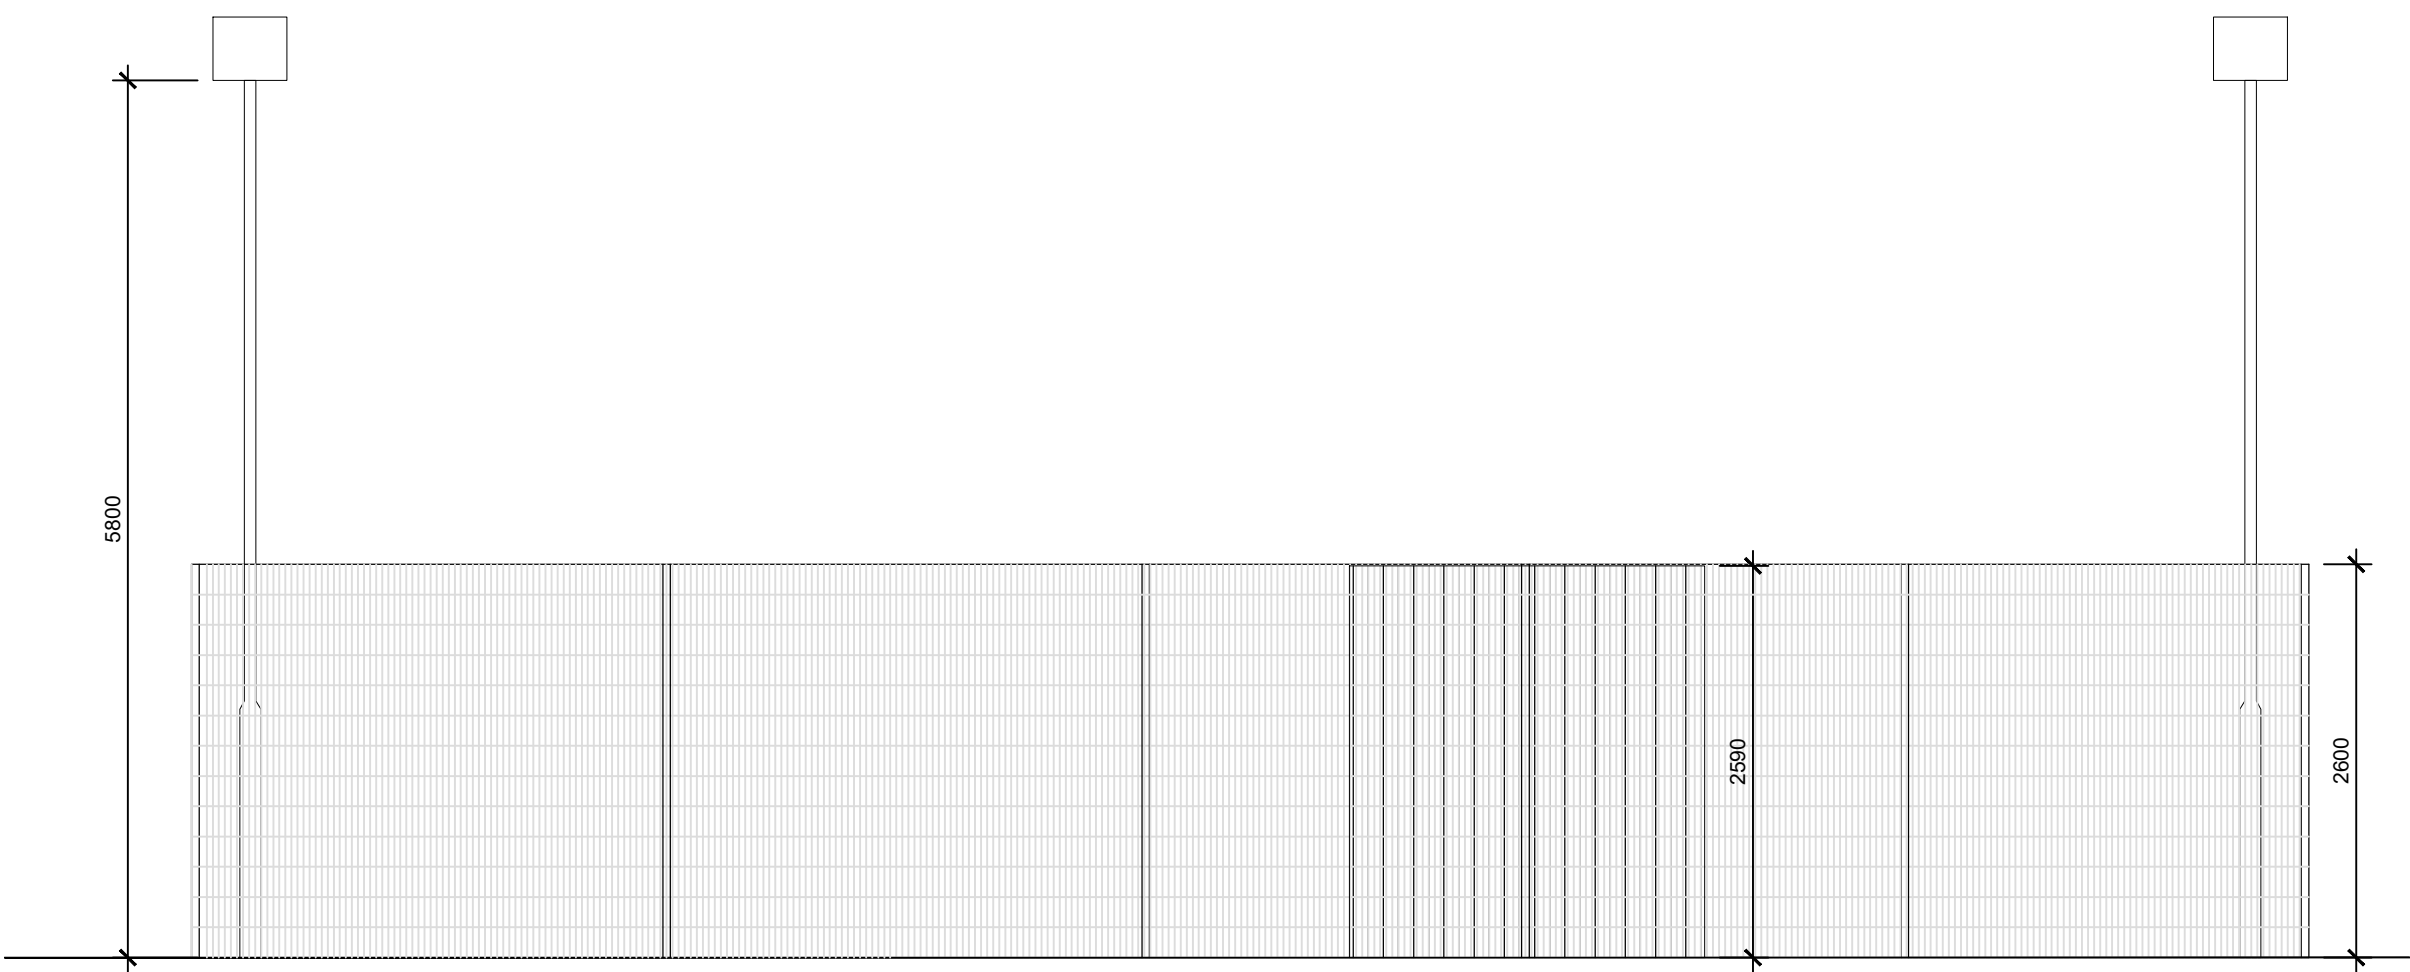


Side Elevation

 

Notes

For Planning Purposes
Copyright reserved.

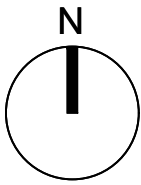

Specification
Shipping Container conversion with gym equipment
Sedna Lighting 5m tubular post
Robus Champion IP65 LED Floodlight Black 400K
Robert Dyas Trimetals Large Metal Storage Box
First Fence Twin Mesh Fencing 2400mm high Black

P3	14.09.23	Dimensions amended to Clients requirements	LM
P2	28.08.23	Shipping Container Gym replaces the rig.	LM
P1	16.08.23	First Issue	LM

Revisions

Status

PLANNING

Client

Village Hotel

Project

Village Hotel Eastleigh
External Gym

Title

Gym Equipment
Plan and Elevations

Scale	Size	Date	Drawn	Checked
1:50	A1	15/08/23	LM	AG

3DReid
www.3DReid.com
Architecture Interiors Masterplanning

Drawing No. 230148-3DR-XX-XX-DR-A-08013 P3
Rev.