




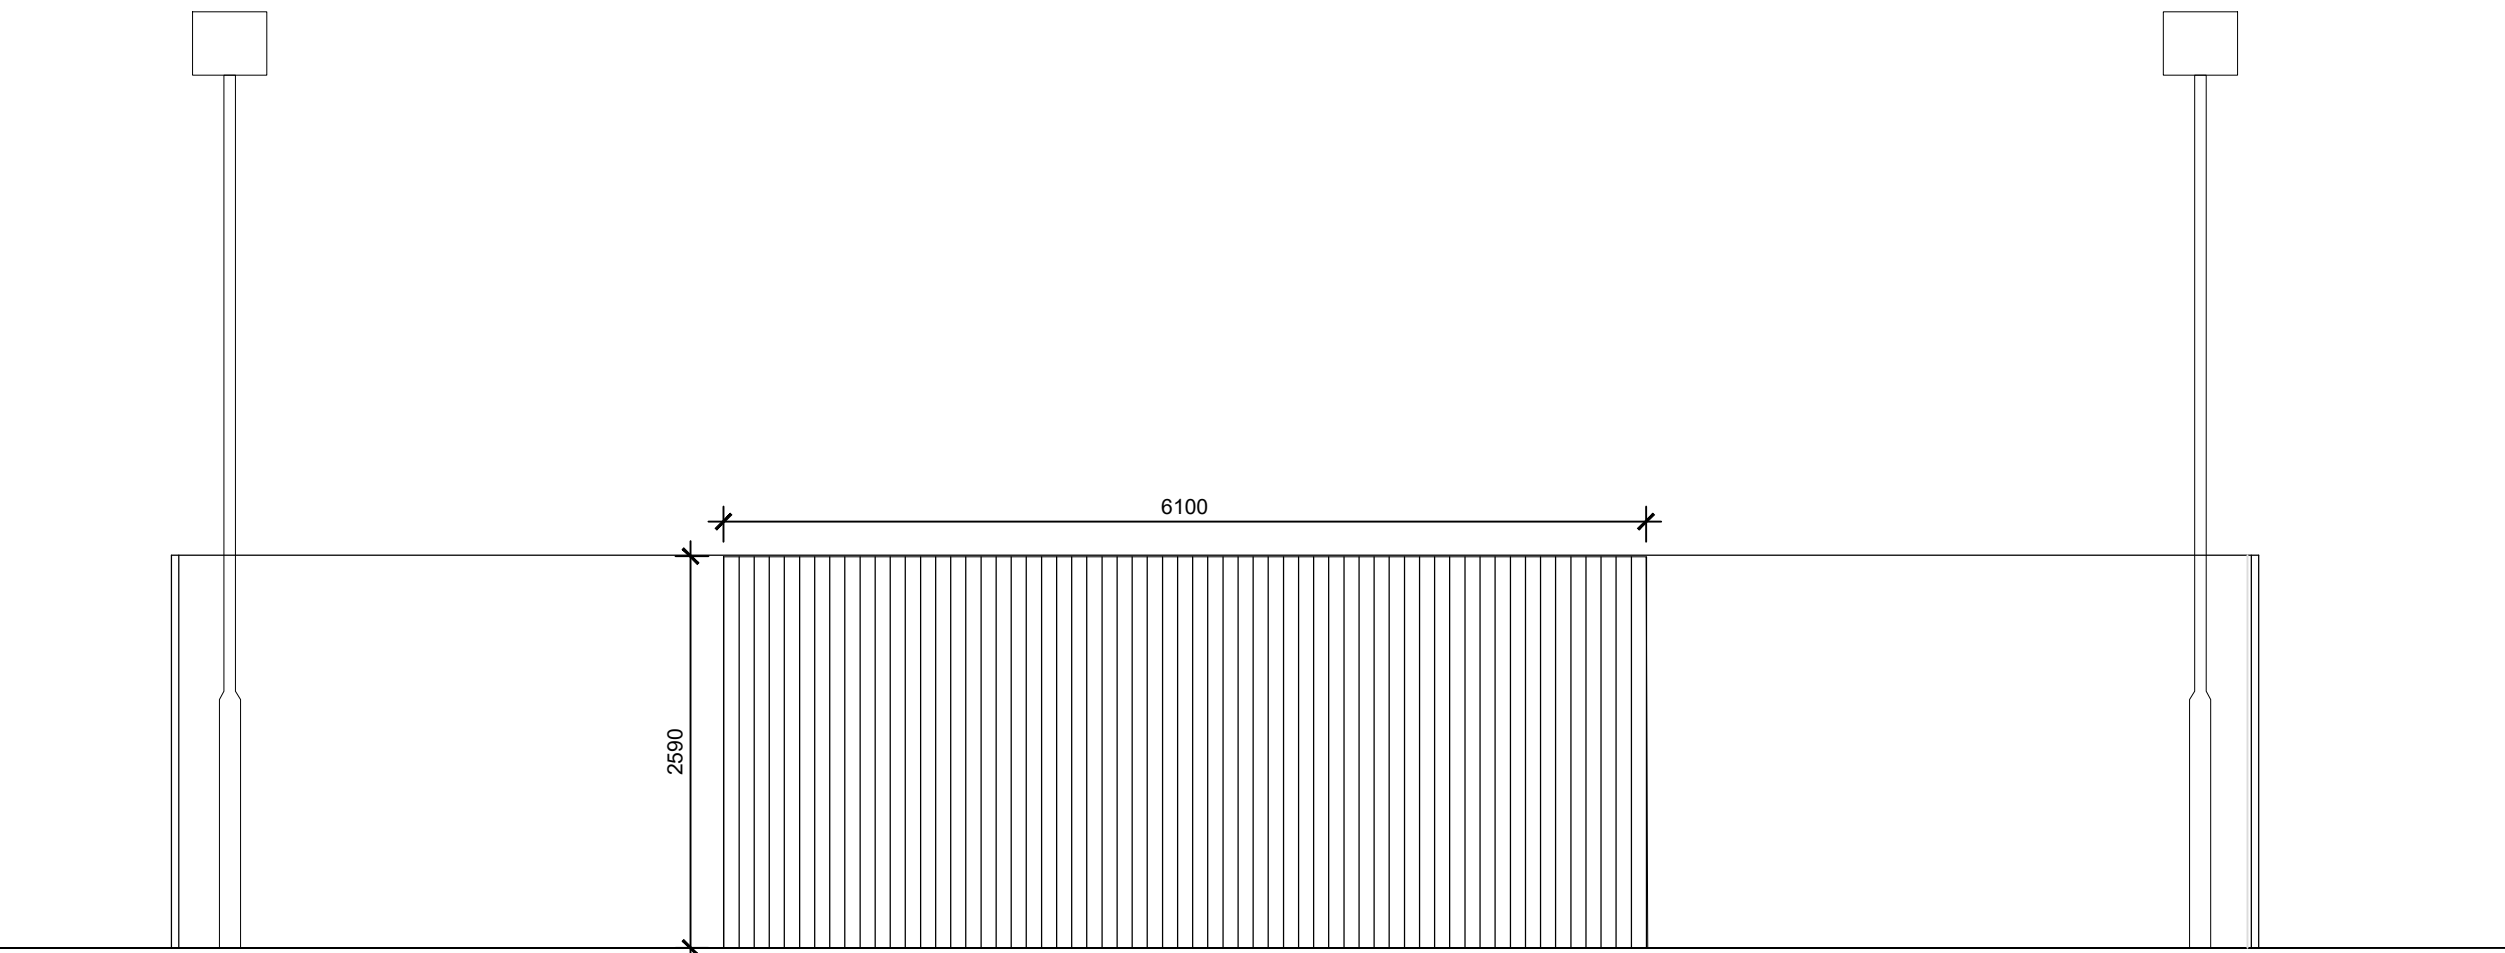


Back Elevation

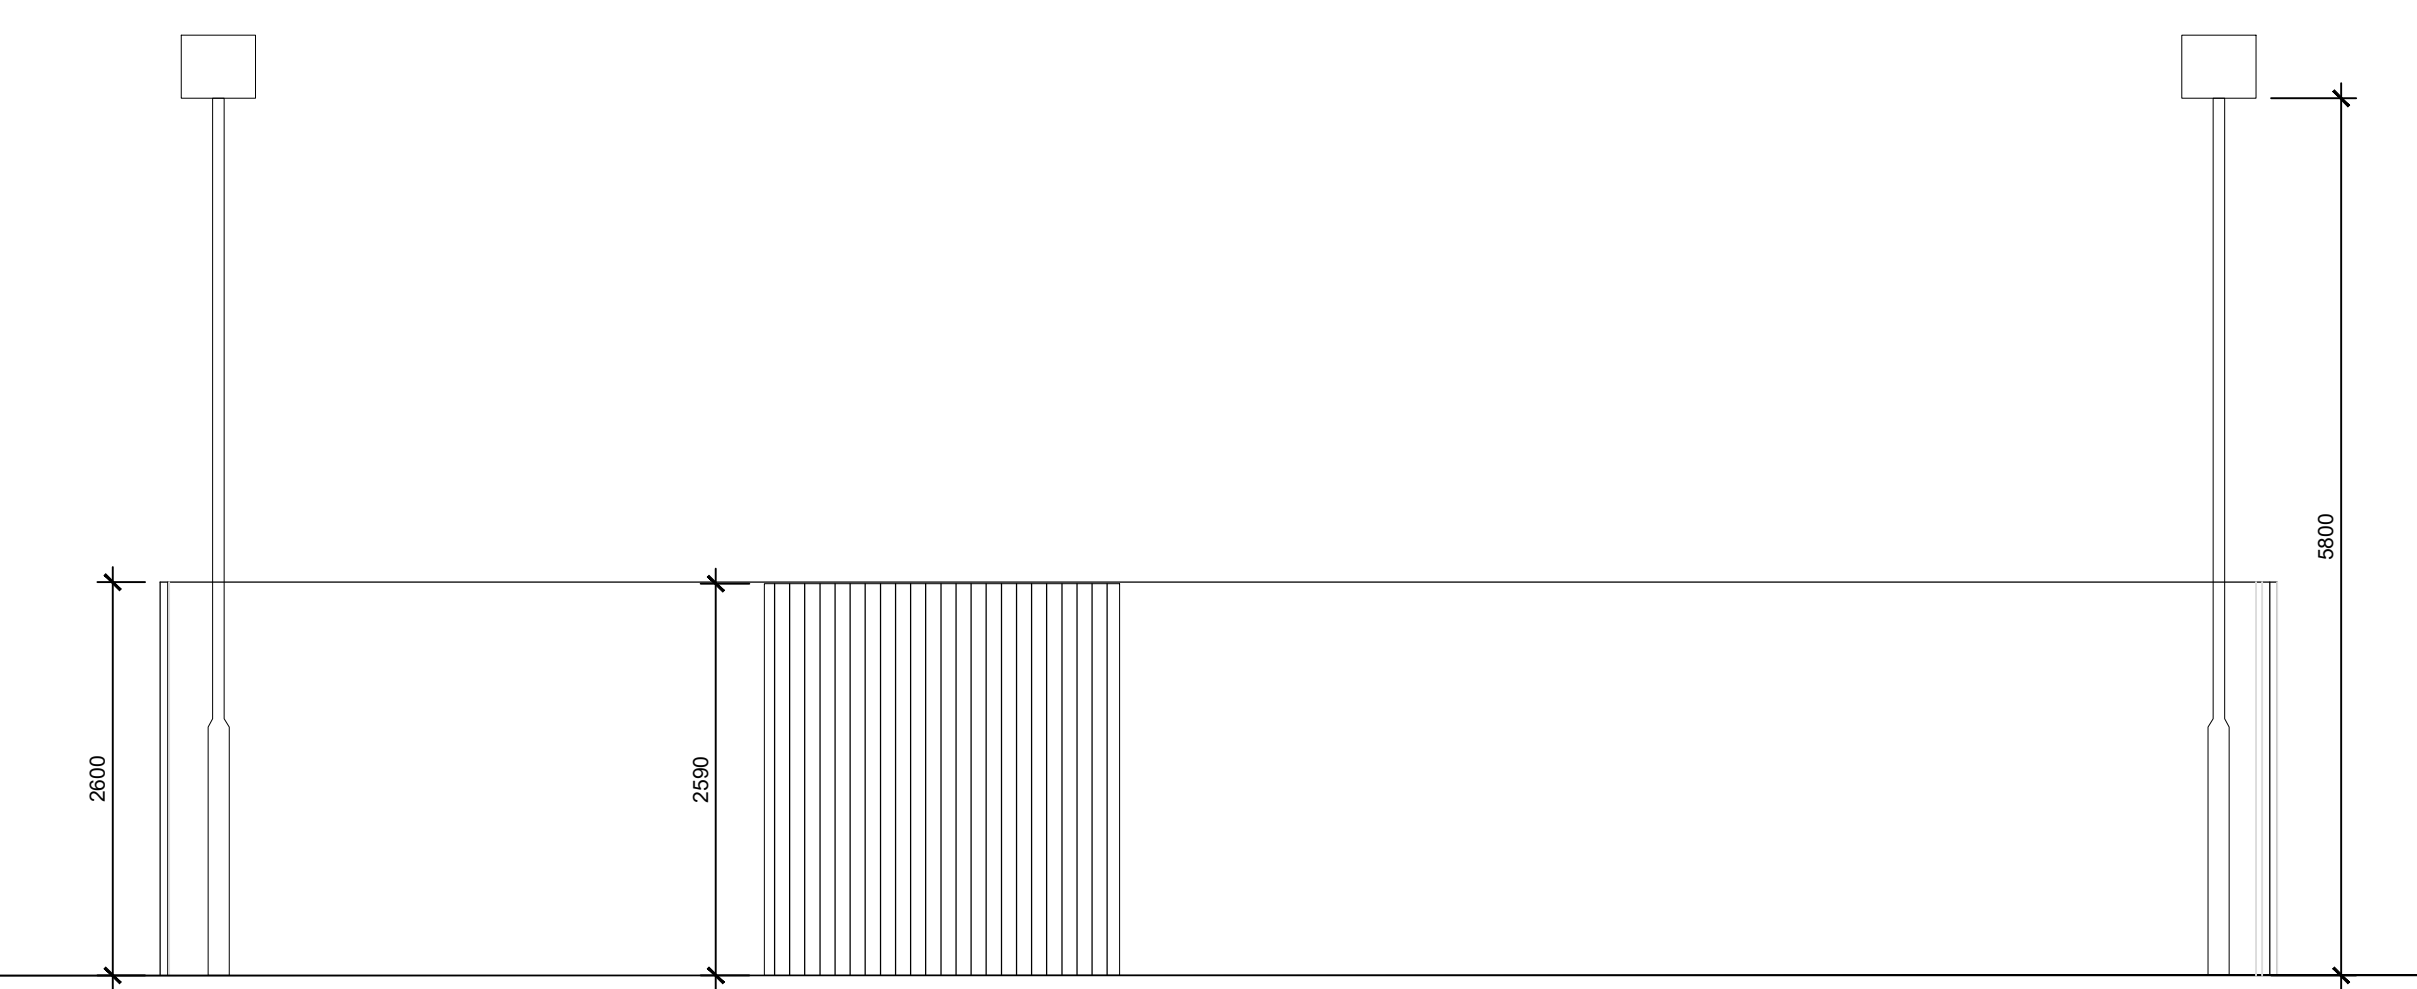


Side Elevation 1

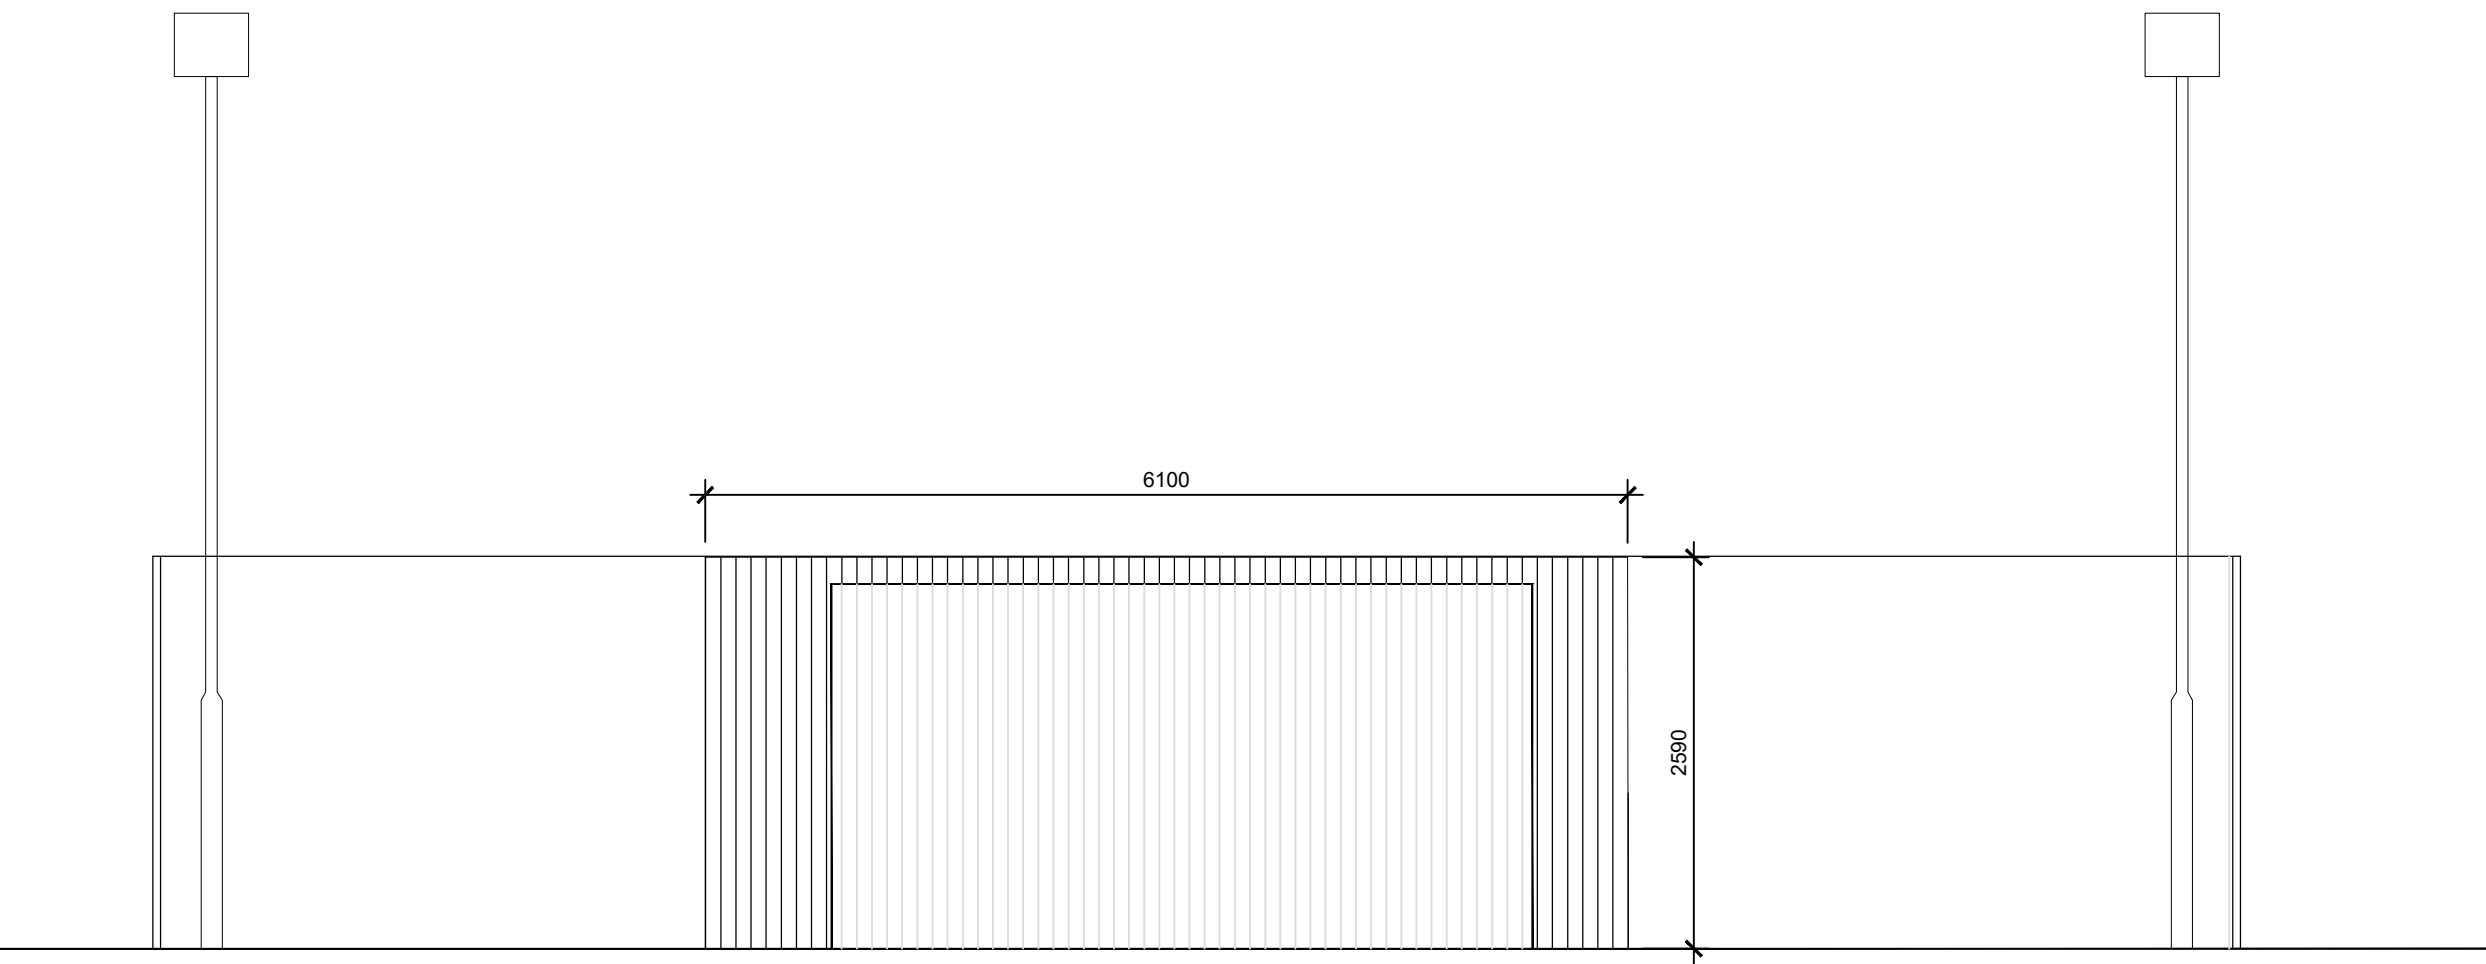

Front Elevation

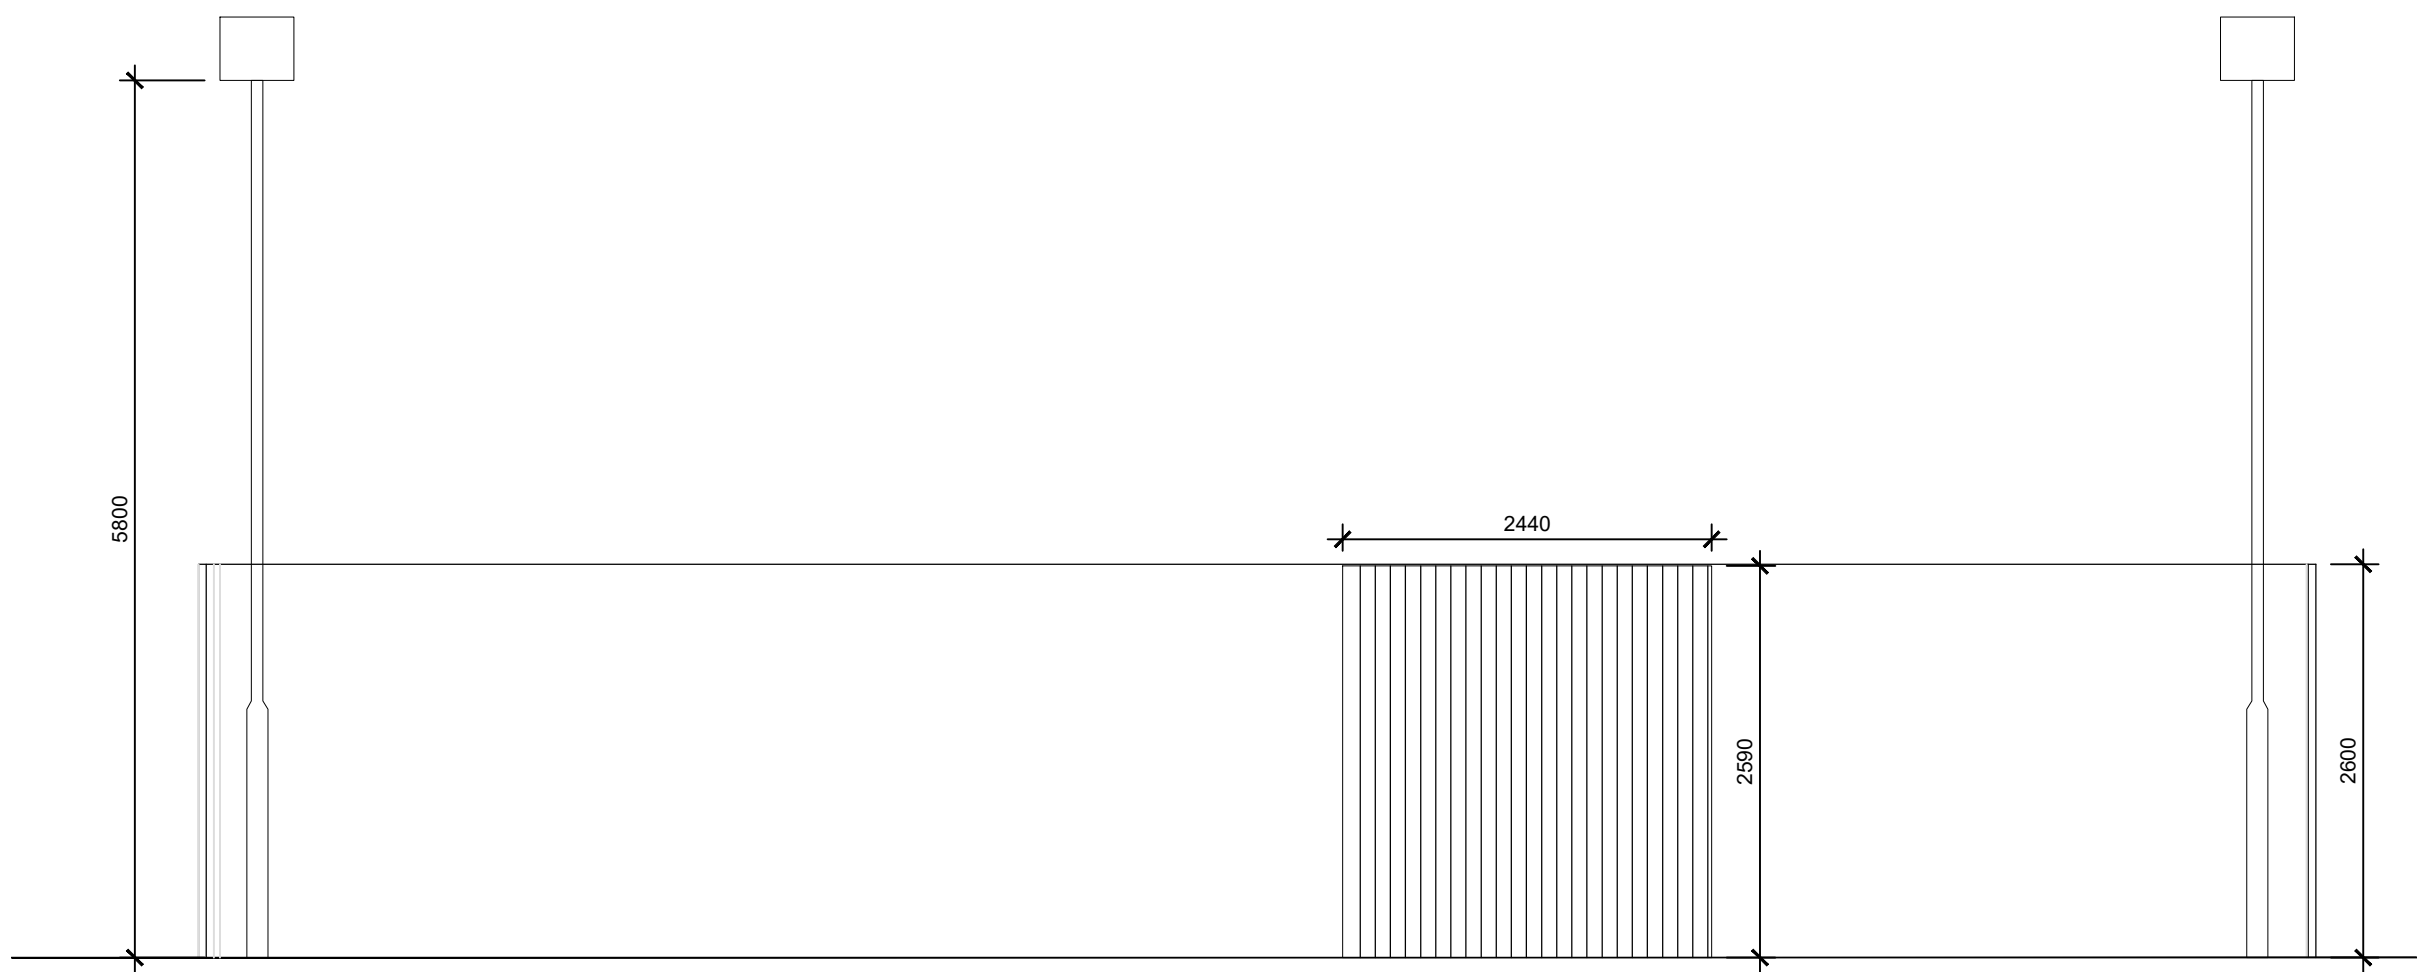

Side Elevation 2

 

Notes

For Planning Purposes
Copyright reserved.

N
↑

P1 16.08.23 First Issue LM

Revisions

Status

PLANNING

Client

Village Hotel

Project

Village Hotel Eastleigh
External Gym

Title

Gym Container Unit
Elevations

Scale 1:50 Size A1 Date 15/08/23 Drawn LM Checked AG

3DReid
www.3DReid.com
Architecture Interiors Masterplanning

Drawing No. 230148-3DR-XX-XX-DR-A-08014 Rev.