


Notes

THIS DRAWING IS THE COPYRIGHT OF VIVID DESIGN STUDIO LTD AND MUST NOT BE COPIED, ALTERED OR REPRODUCED IN ANY WAY NEITHER PASSED TO A THIRD PARTY WITHOUT THEIR WRITTEN PERMISSION.

DIMENSIONS TO BE CHECKED ON SITE BEFORE COMMENCING WORK AND ANY DISCREPANCIES SHALL BE REPORTED TO THE DESIGNER. FIGURED DIMENSIONS MUST BE TAKEN IN PREFERENCE TO SCALED DIMENSIONS.


Rev:-	Description:-	Date:-	Chkd by:-

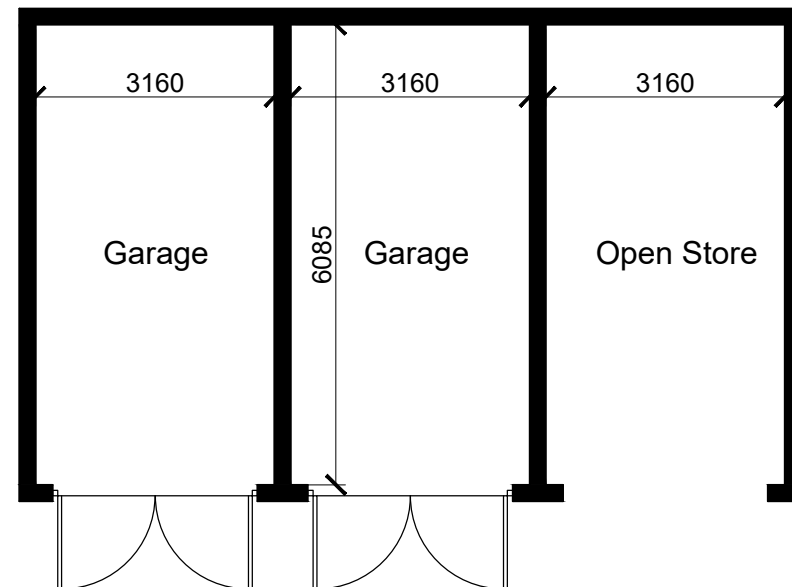


**PROPOSED FLOOR PLAN
(1:100)**




**PROPOSED ROOF PLAN
(1:100)**

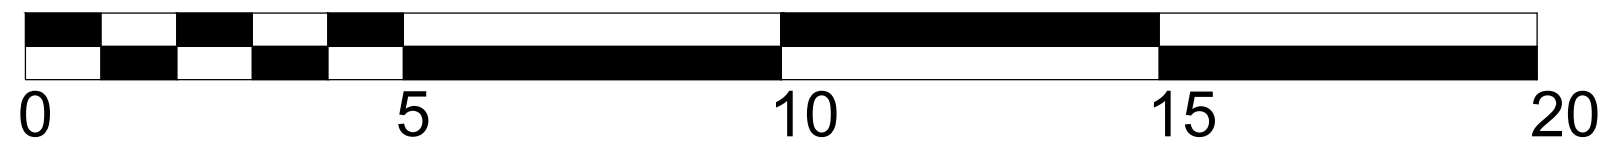


SCALE BAR 1:100

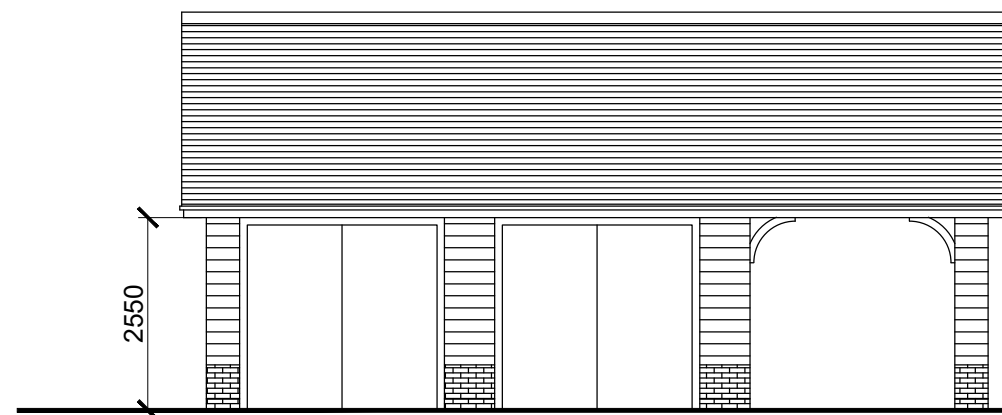


**PROPOSED WEST ELEVATION
(1:100)**

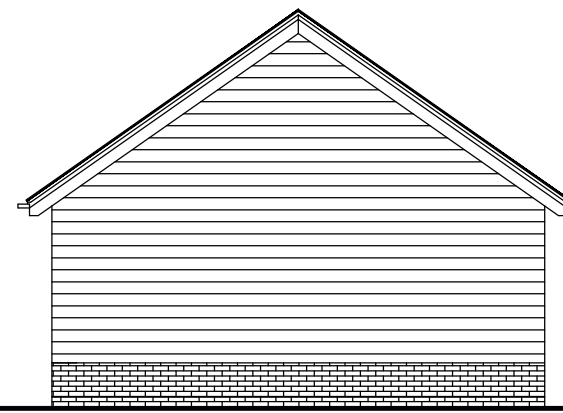

**PROPOSED SOUTH ELEVATION
(1:100)**

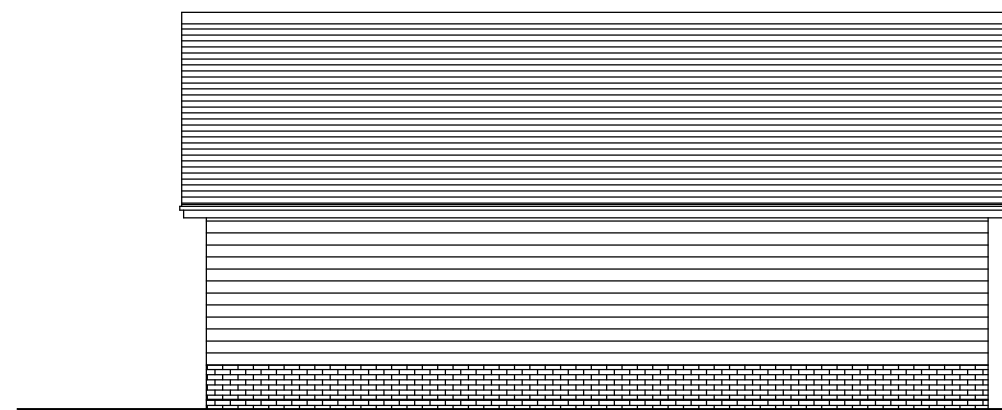

**PROPOSED EAST ELEVATION
(1:100)**

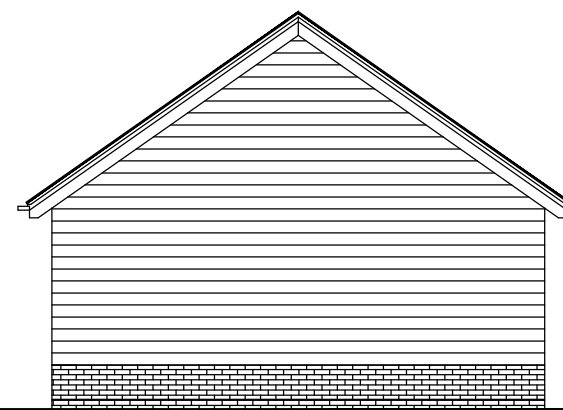

**PROPOSED NORTH ELEVATION
(1:100)**



The Barn, Calcot Mount Business Park, Calcot Lane,
Curdrige, Southampton, Hampshire, SO32 2BN
Tel: 01489 786670
Email: info@vividdesignstudio.co.uk
Website: www.vividdesignstudio.co.uk

Project:-	Proposed New Garage White Harmony Acres Allington Lane West End		
Title:-	Proposed Floor Plans & Elevations		
Client:-	Mr Roger Carpenter		
Scale:-	1:100 (@A3)		
Drawn By:-	PJD	Checked By:-	
Date:-	10/10/23	Date:-	
Job.No:-	160011	Drg.No:-	03