


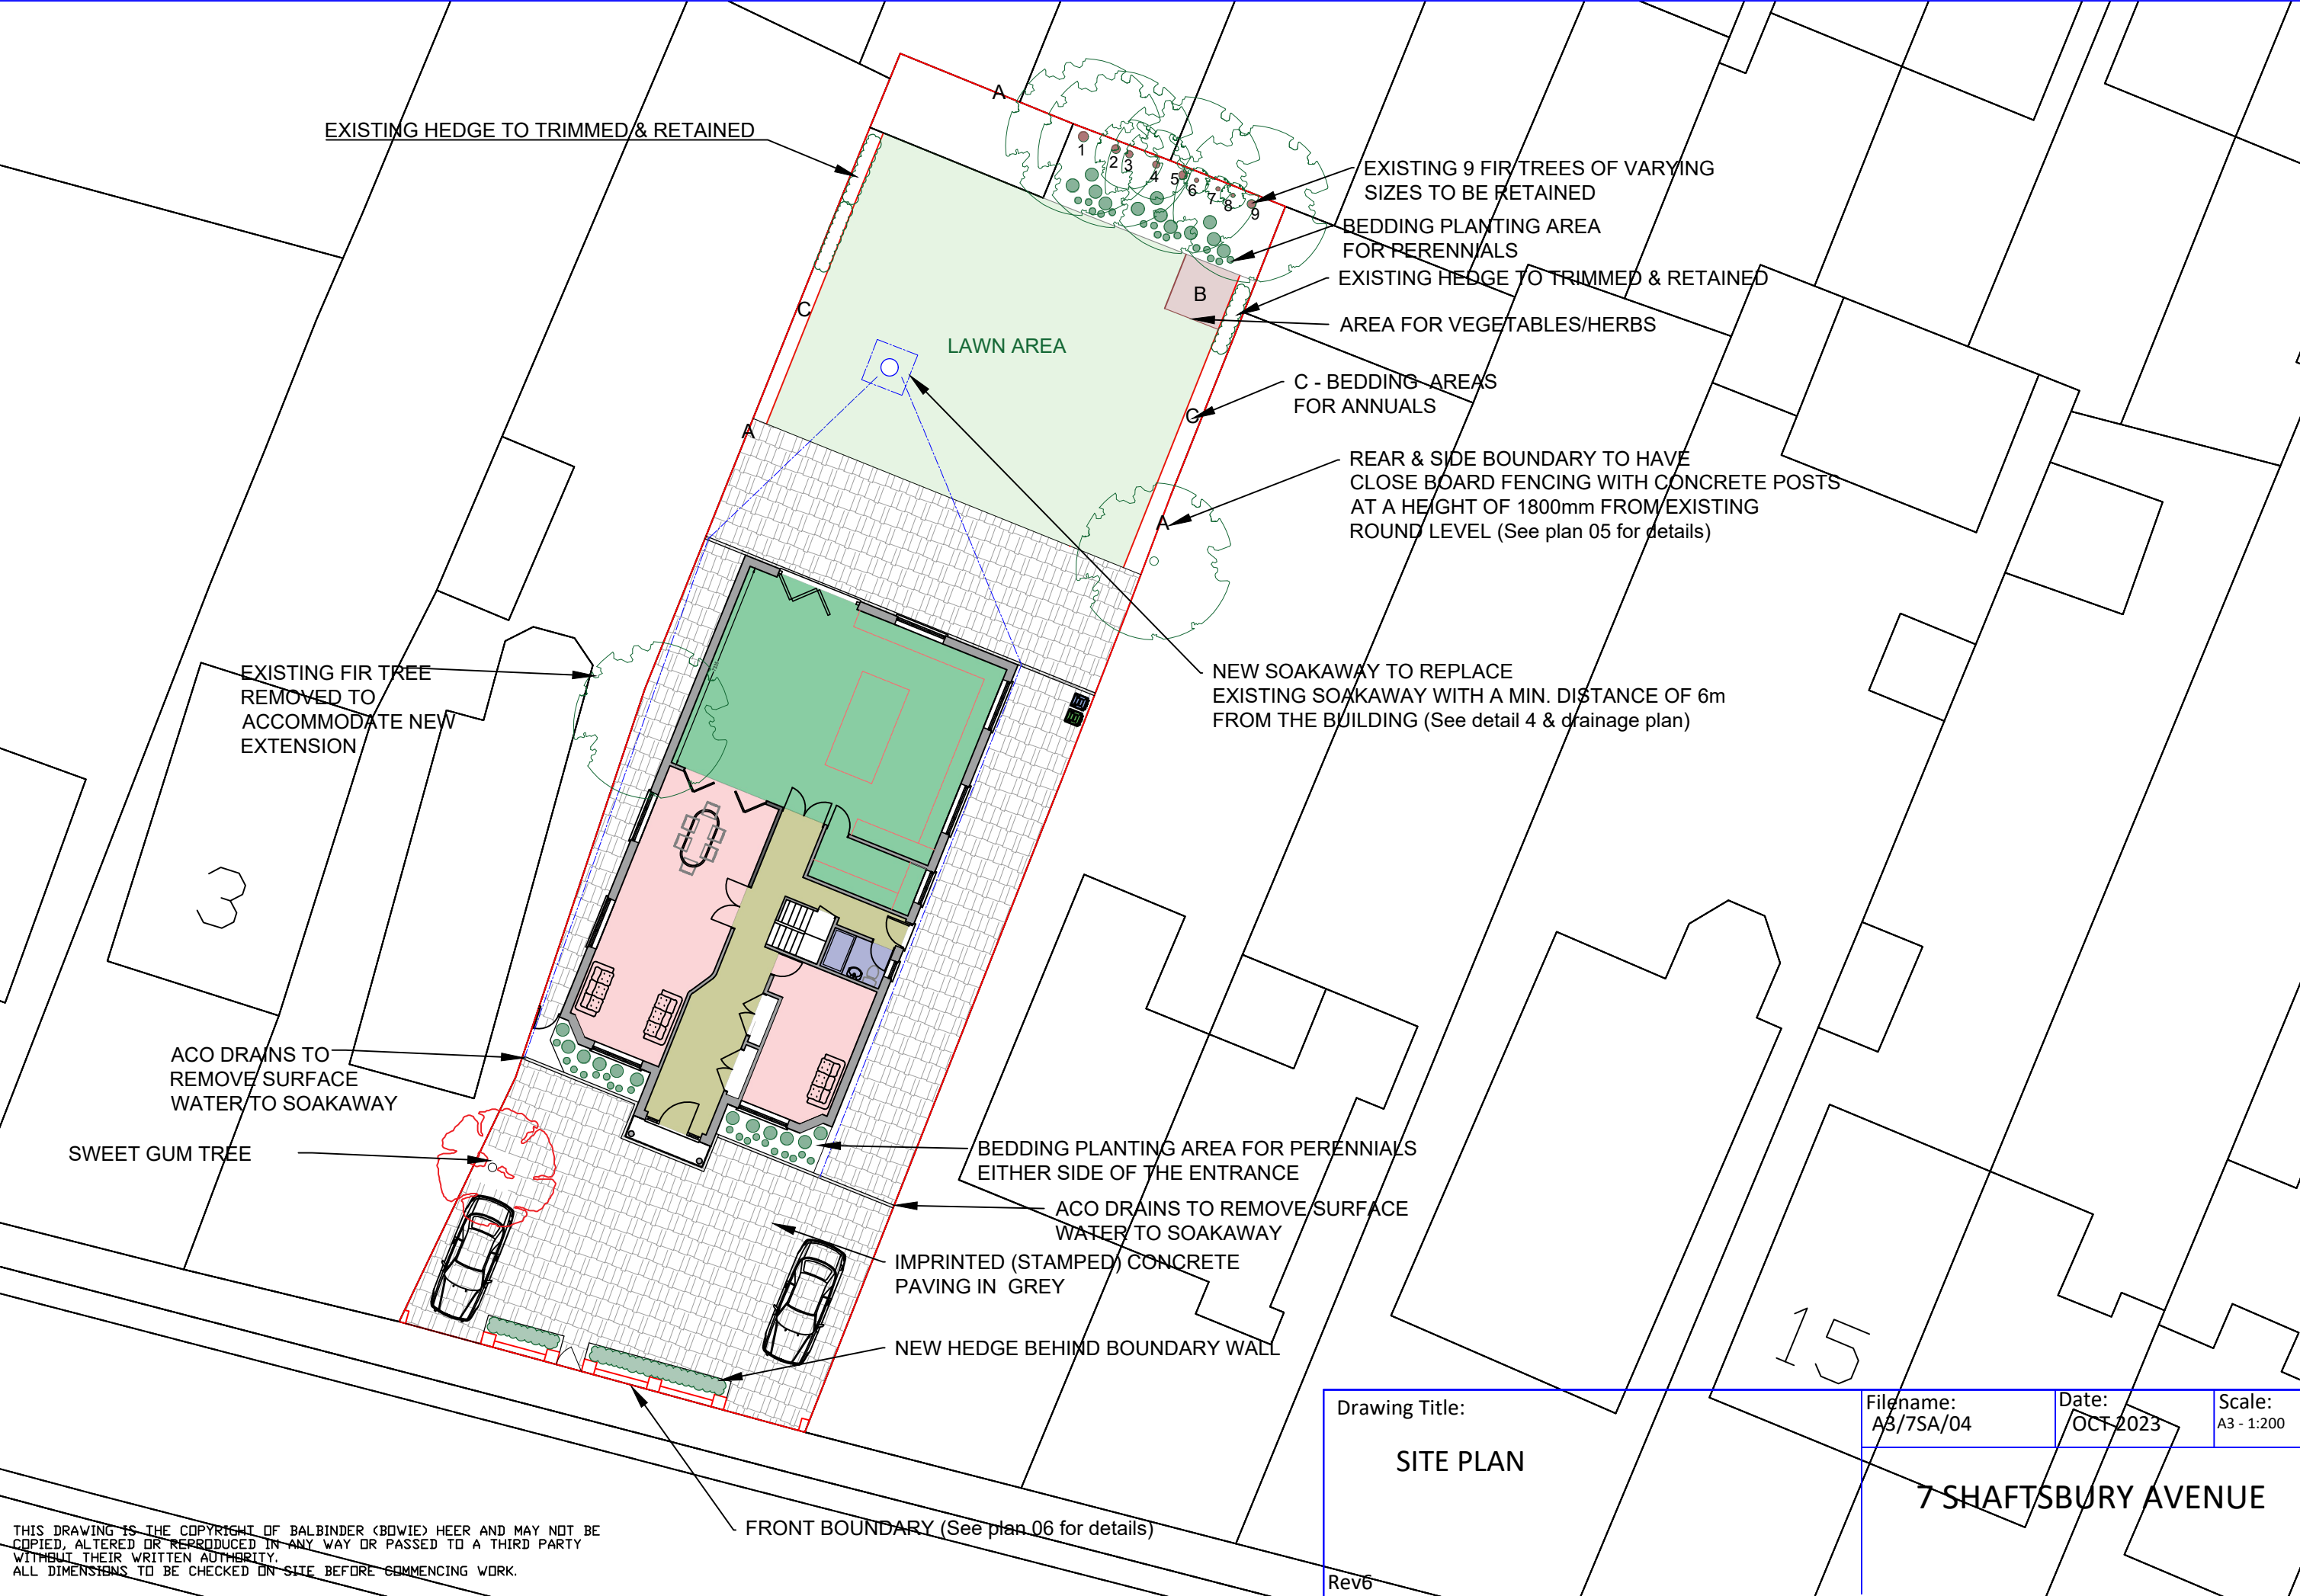

EXISTING HEDGE TO TRIMMED & RETAINED

EXISTING 9 FIR TREES OF VARYING SIZES TO BE RETAINED

BEDDING PLANTING AREA FOR PERENNIALS

EXISTING HEDGE TO TRIMMED & RETAINED

AREA FOR VEGETABLES/HERBS

C - BEDDING AREAS FOR ANNUALS

REAR & SIDE BOUNDARY TO HAVE CLOSE BOARD FENCING WITH CONCRETE POSTS AT A HEIGHT OF 1800mm FROM EXISTING ROUND LEVEL (See plan 05 for details)

NEW SOAKAWAY TO REPLACE EXISTING SOAKAWAY WITH A MIN. DISTANCE OF 6m FROM THE BUILDING (See detail 4 & drainage plan)

EXISTING FIR TREE REMOVED TO ACCOMMODATE NEW EXTENSION

ACO DRAINS TO REMOVE SURFACE WATER TO SOAKAWAY

SWEET GUM TREE

BEDDING PLANTING AREA FOR PERENNIALS EITHER SIDE OF THE ENTRANCE

ACO DRAINS TO REMOVE SURFACE WATER TO SOAKAWAY

IMPRINTED (STAMPED) CONCRETE PAVING IN GREY

NEW HEDGE BEHIND BOUNDARY WALL

FRONT BOUNDARY (See plan 06 for details)

Drawing Title:

SITE PLAN

Filename:
AB/7SA/04

Date:
OCT 2023

Scale:
A3 - 1:200

7 SHAFTSBURY AVENUE

THIS DRAWING IS THE COPYRIGHT OF BALBINDER (BOWIE) HEER AND MAY NOT BE COPIED, ALTERED OR REPRODUCED IN ANY WAY OR PASSED TO A THIRD PARTY WITHOUT THEIR WRITTEN AUTHORITY.
ALL DIMENSIONS TO BE CHECKED ON SITE BEFORE COMMENCING WORK.

Rev6