



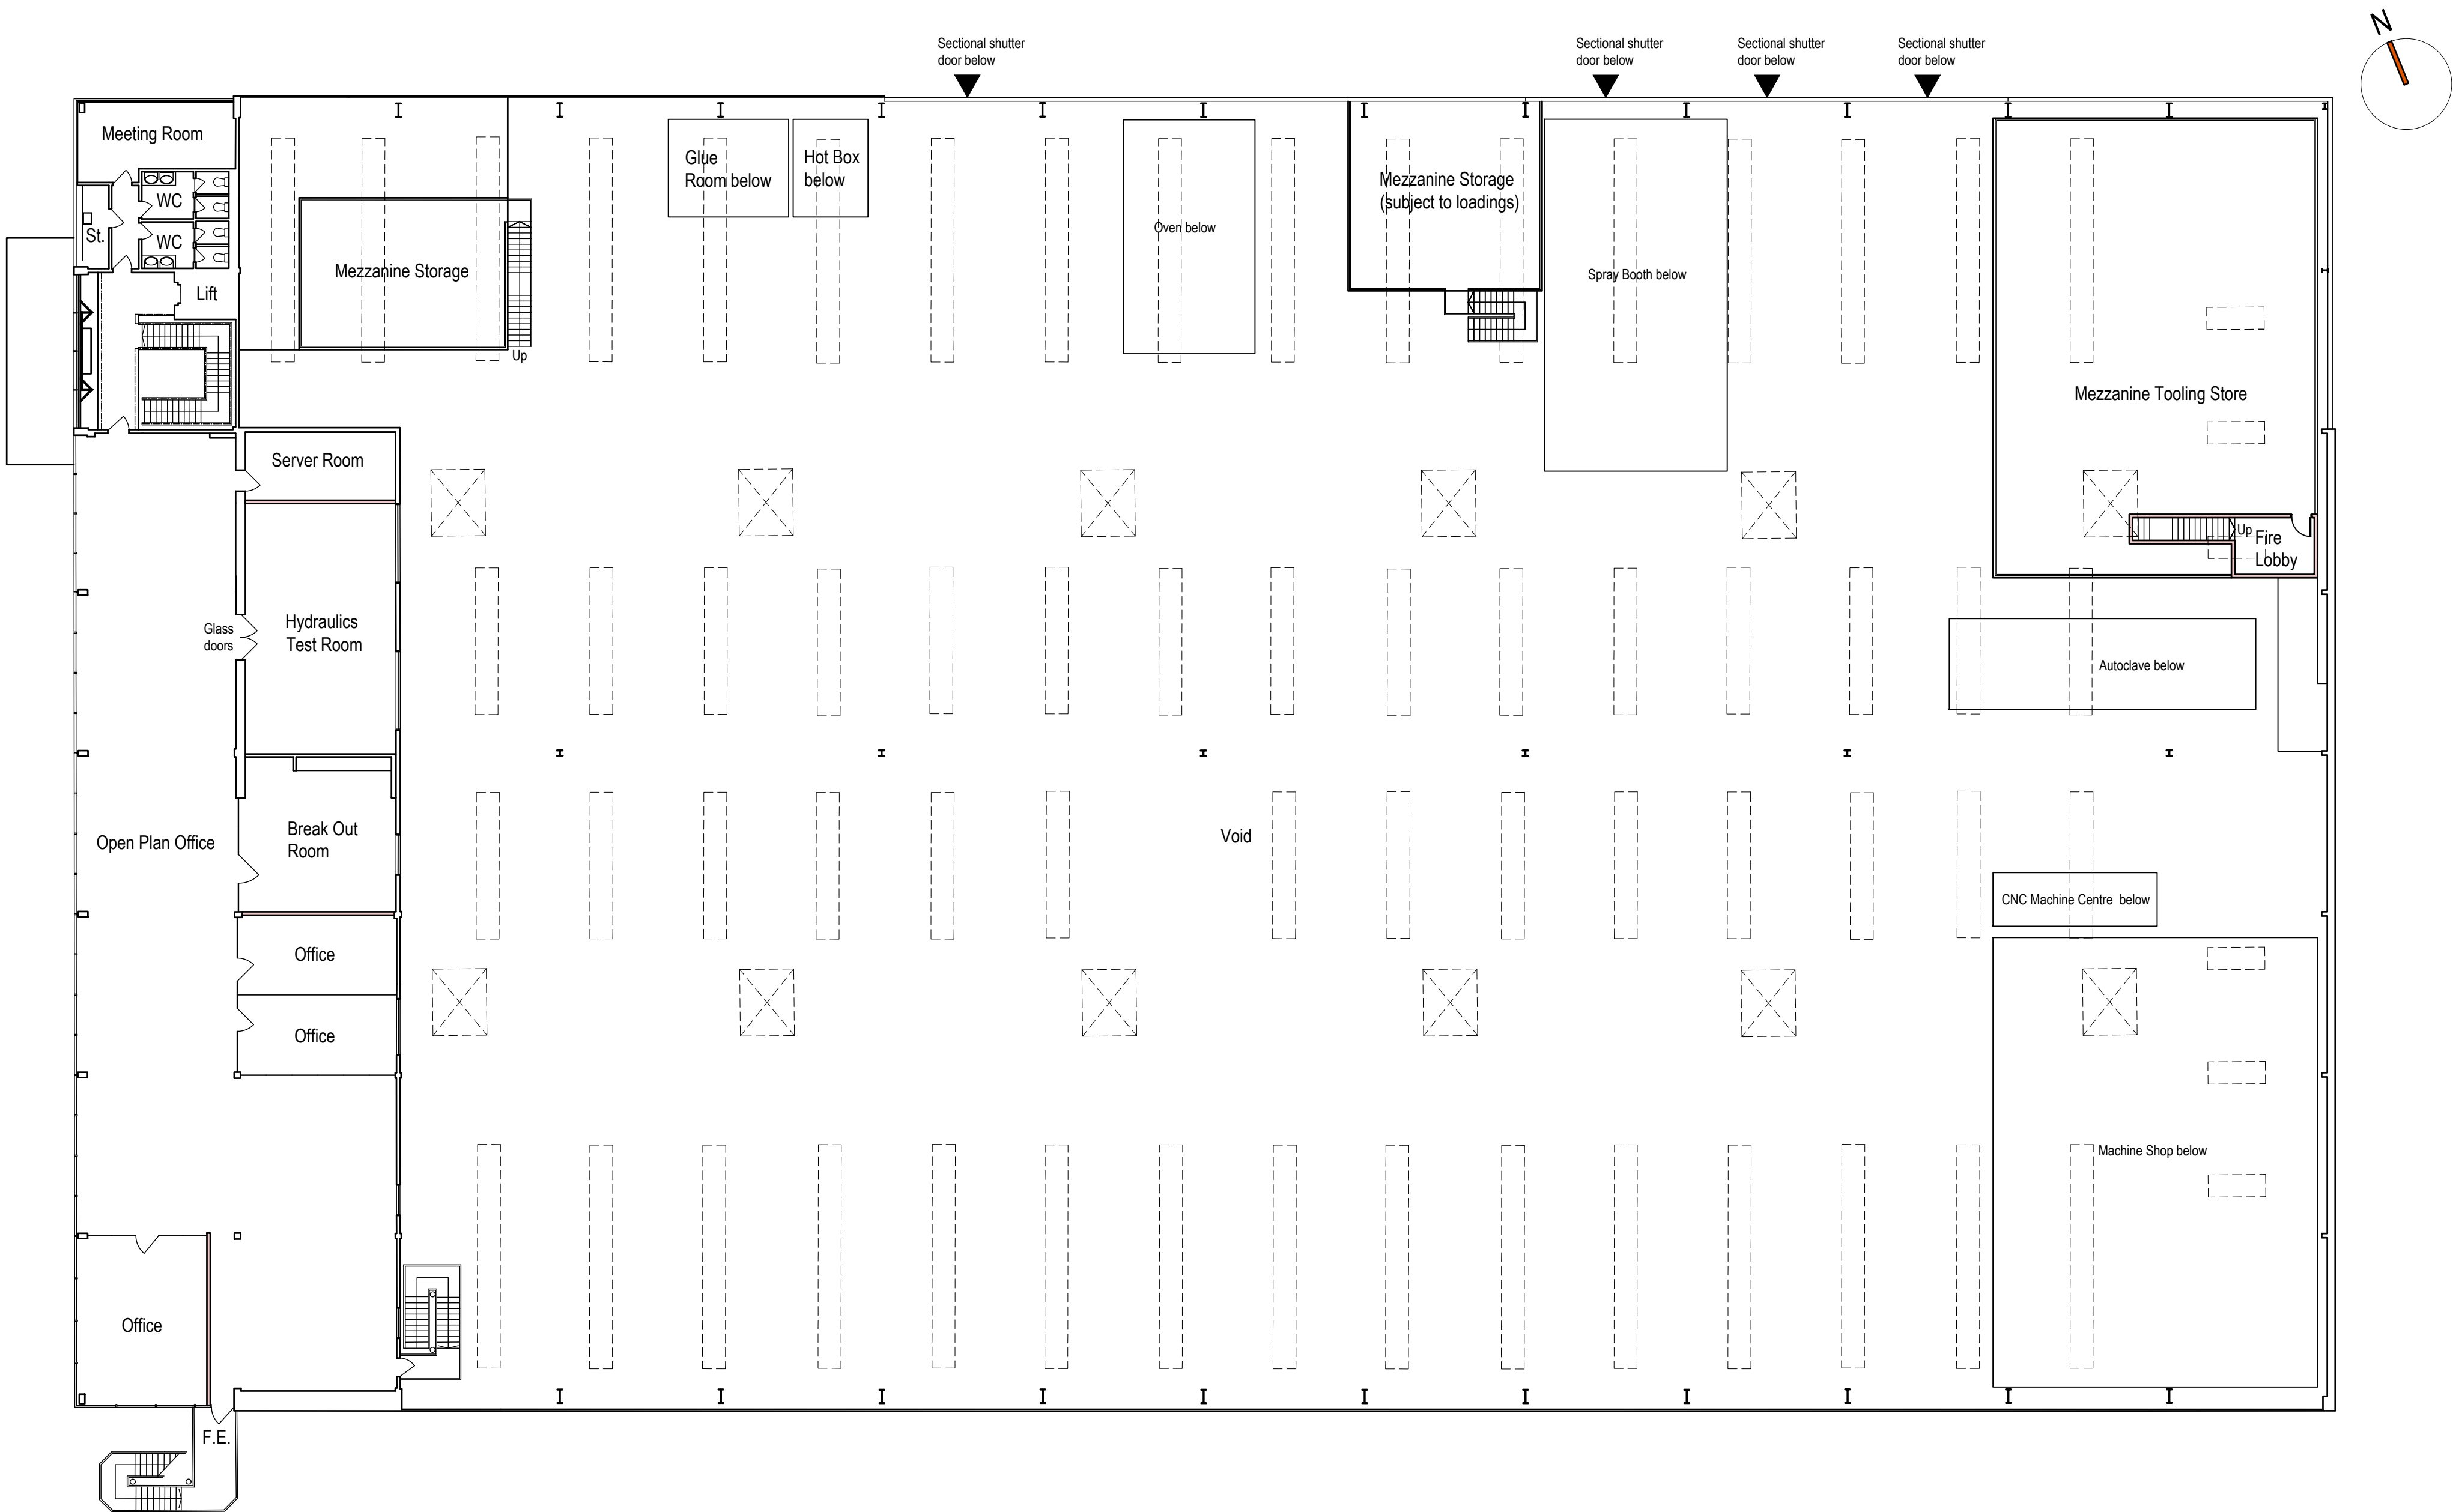

First Floor Plan

LEGEND:

- Existing fabric
- Proposed Rooms
- F.E. Fire Escape Door

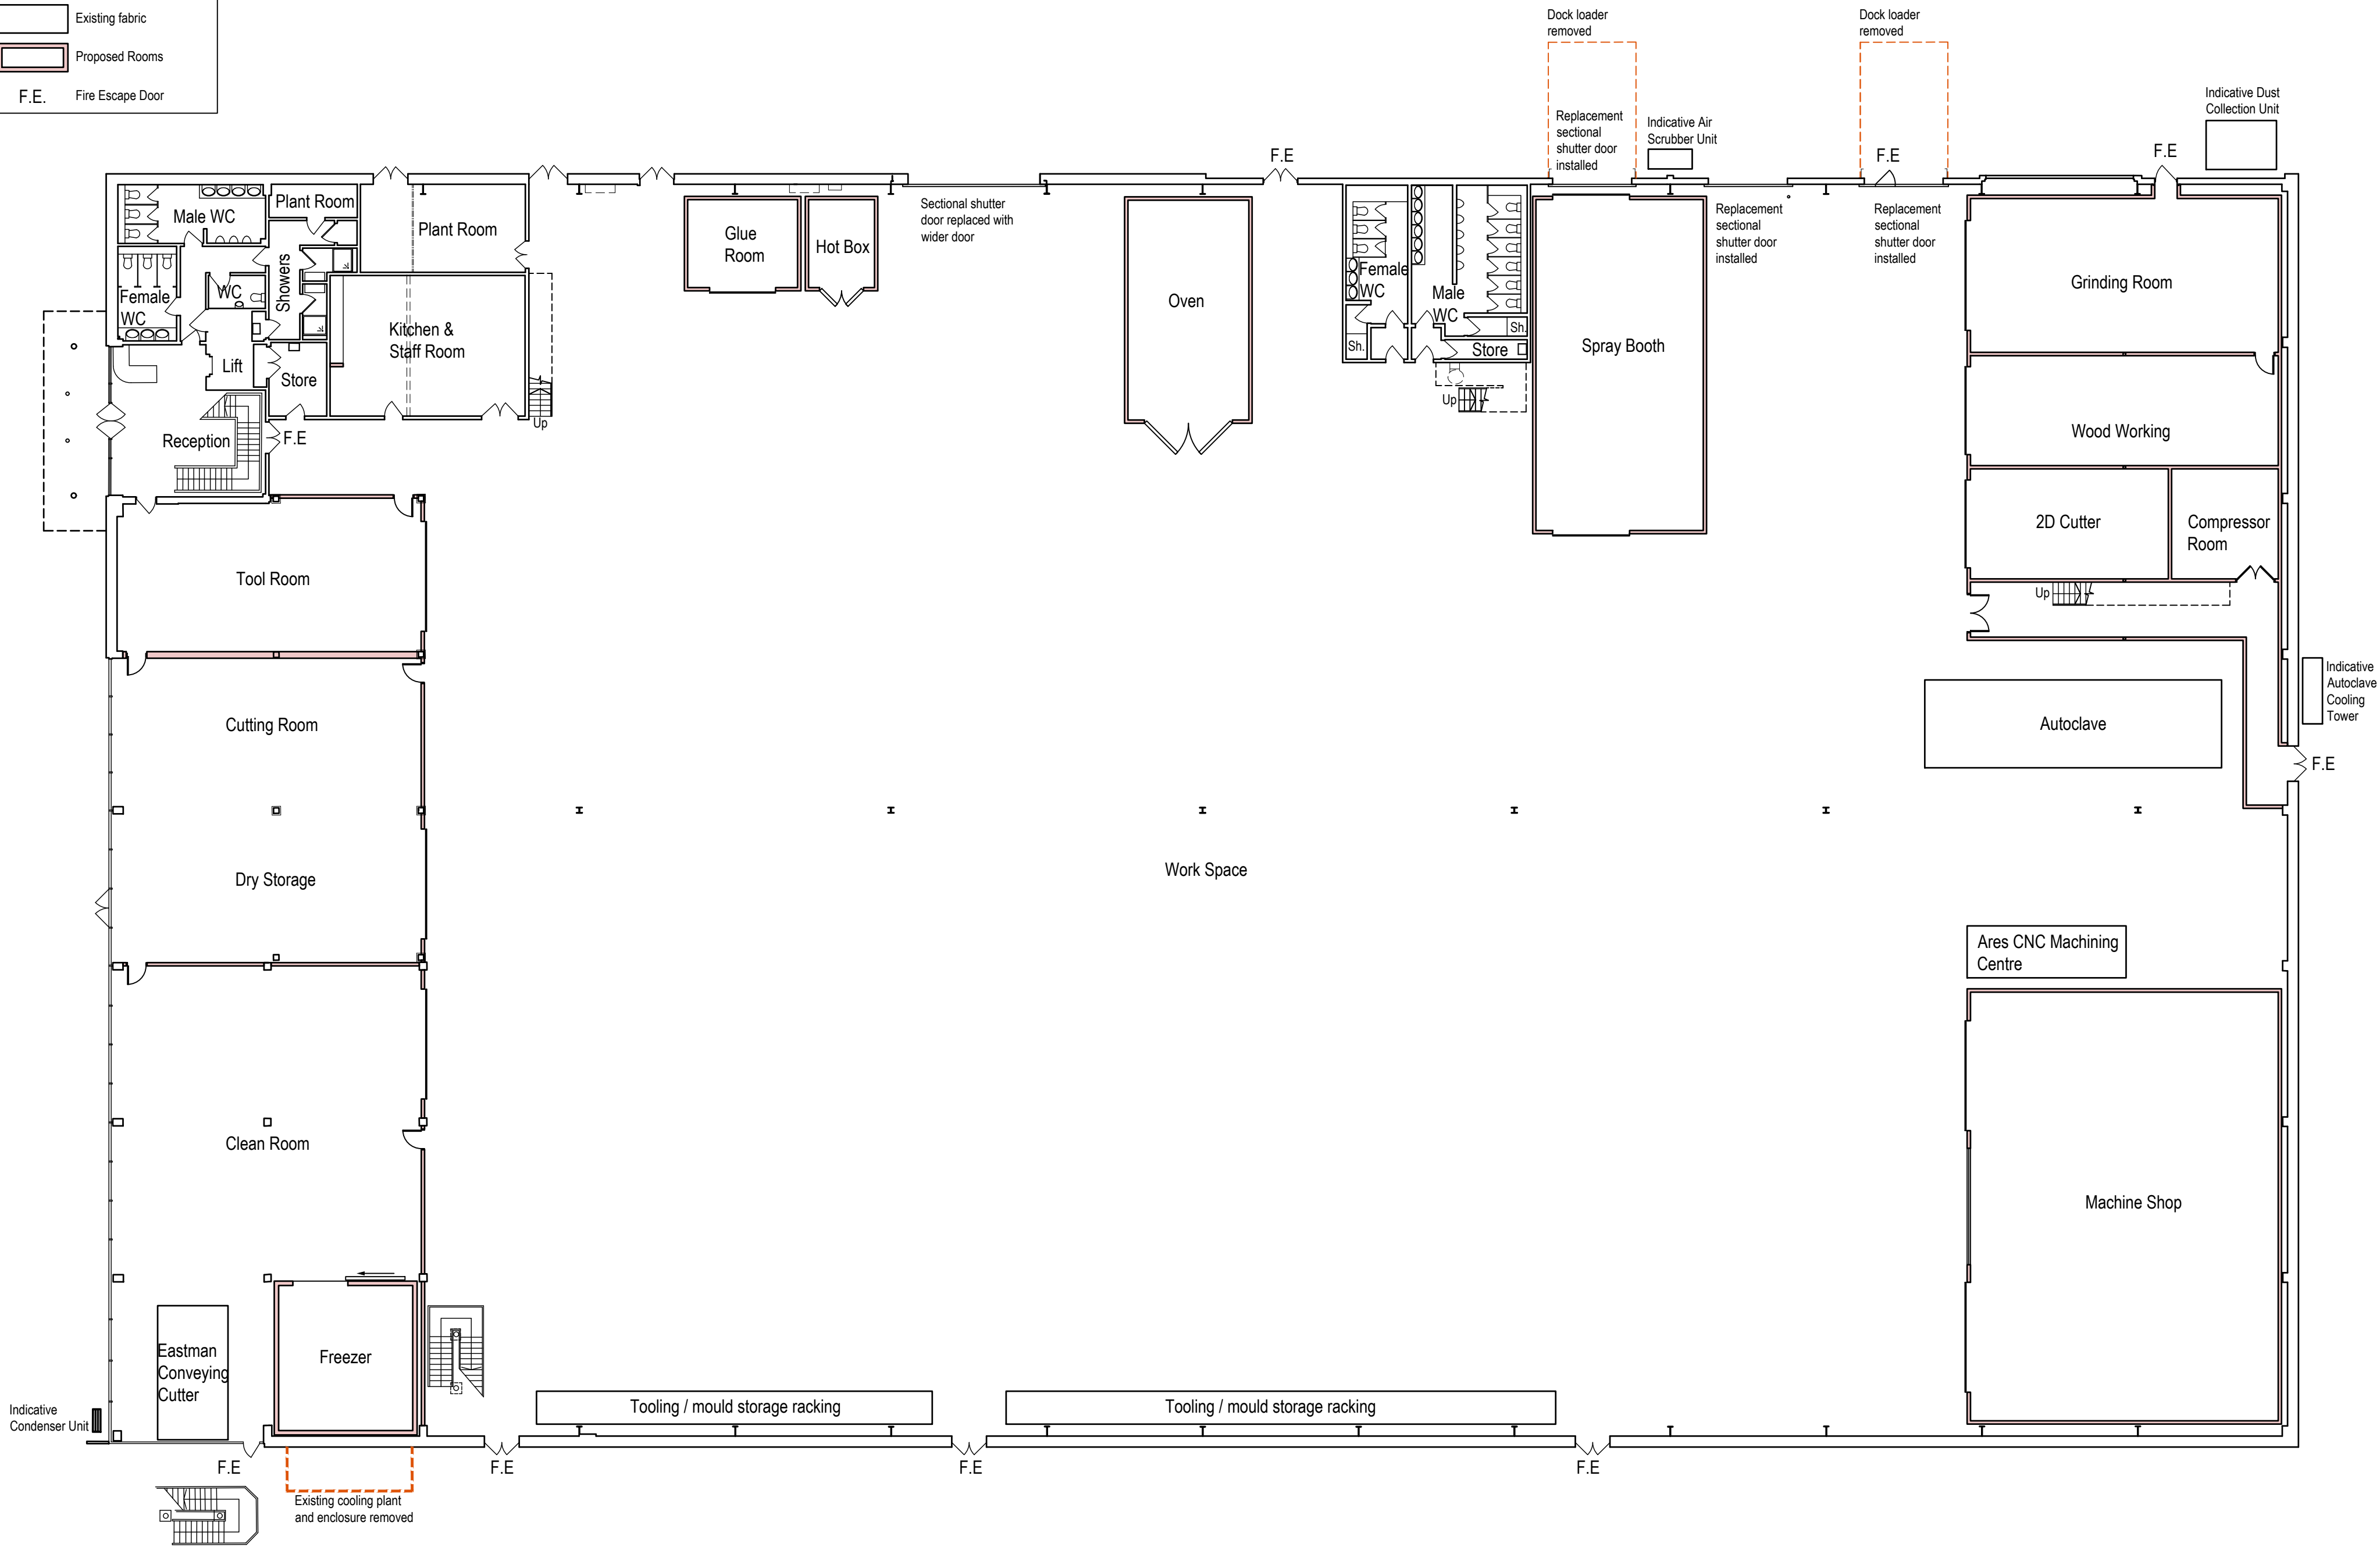

Ground Floor Plan

notes:

- This drawing is the copyright of vision architects limited
- DO NOT copy, alter or reproduced in any way or pass to a third party without written authority
- DO NOT scale these drawings-dimensions to be checked on site prior to commencing any work
- READ in conjunction with other Consultants documentation & drawings regarding this project
- DISCREPANCIES should be reported in writing to the project architect or engineer immediately

MODEL FILE REFERENCE - 230010-A-P-PL_Planning

© Copyright Reserved

C Further post Team Meeting amendments.	2023.10.13	AJC	dp
B Post Team Meeting amendments.	2023.10.05	AJC	dp
A Planning Application issue.	2023.09.29	AJC	dp

rev. description date by ch

scale: 1:200 @ A1

date: 2023.09

drawn: AJC

checked: dp

client: F&C Commercial Property Holdings Limited

project: Unit 1 Strategic Park, Hedge End. SO30 4FW.

drawing: Proposed Floor Plans

status: RIBA STAGE 03 - Planning

wessex house upper market street eastleigh hampshire SO50 9FD
t: 01794 830660 w: www.vision-architects.co.uk

vision
architects

drawing no.: 230010-A-PL-011 revision: C