




West Elevation

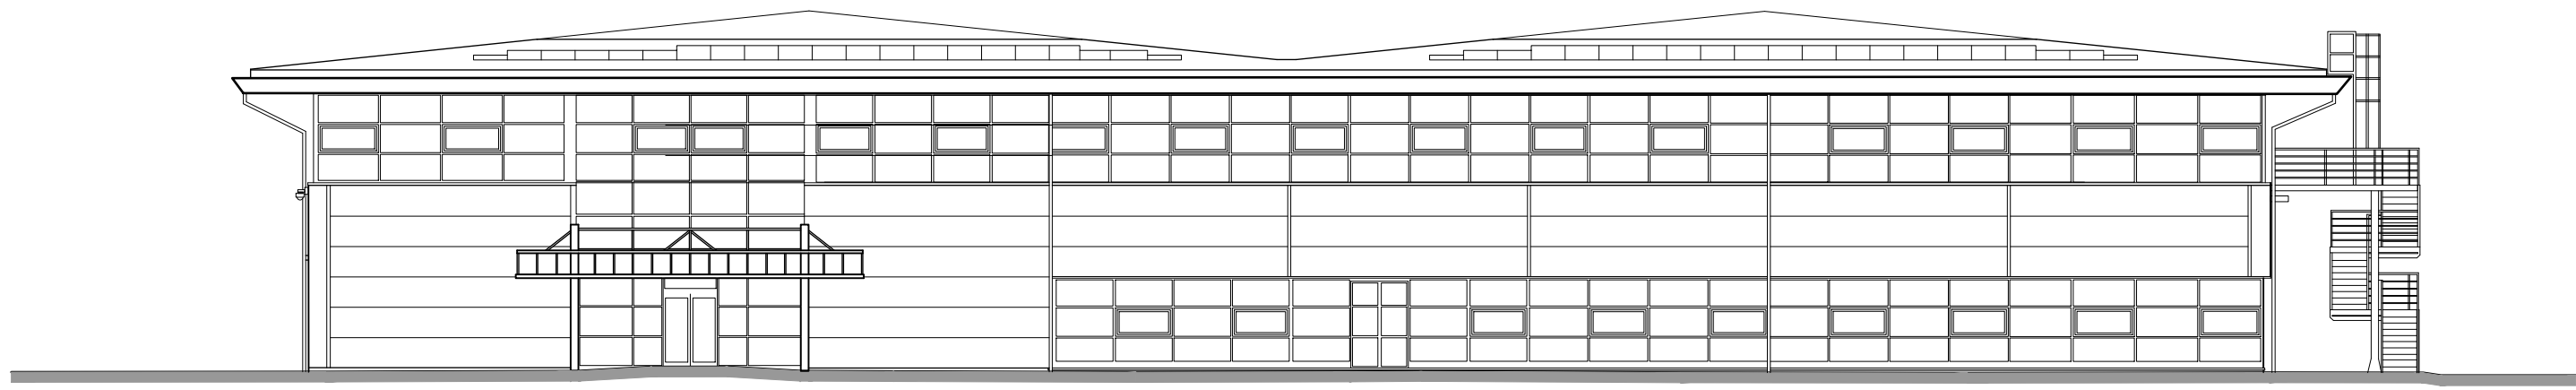


South Elevation

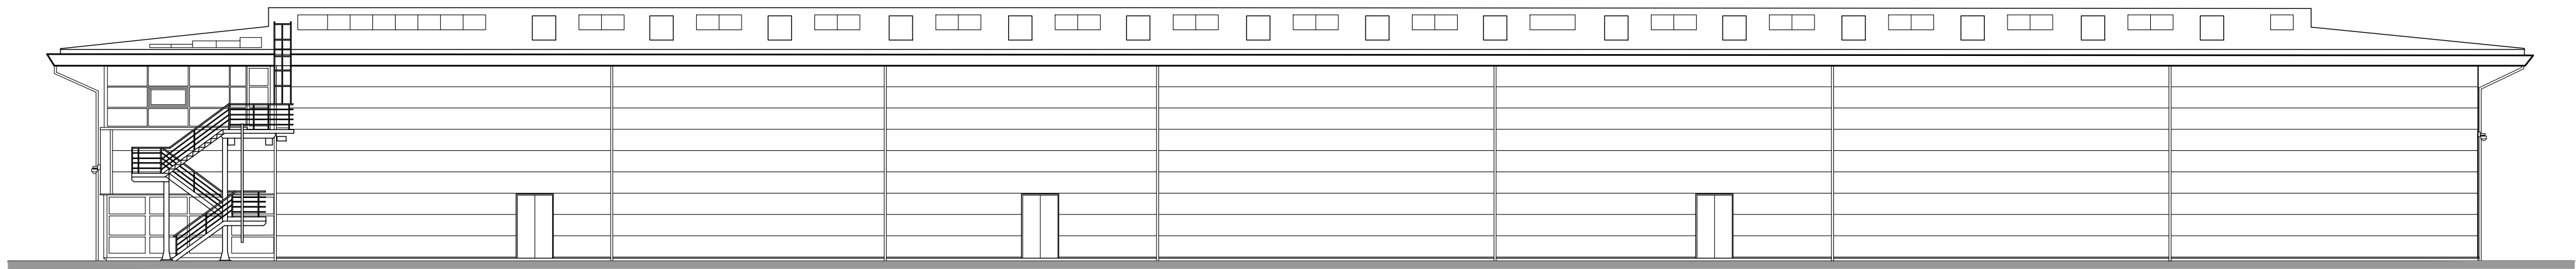

East Elevation

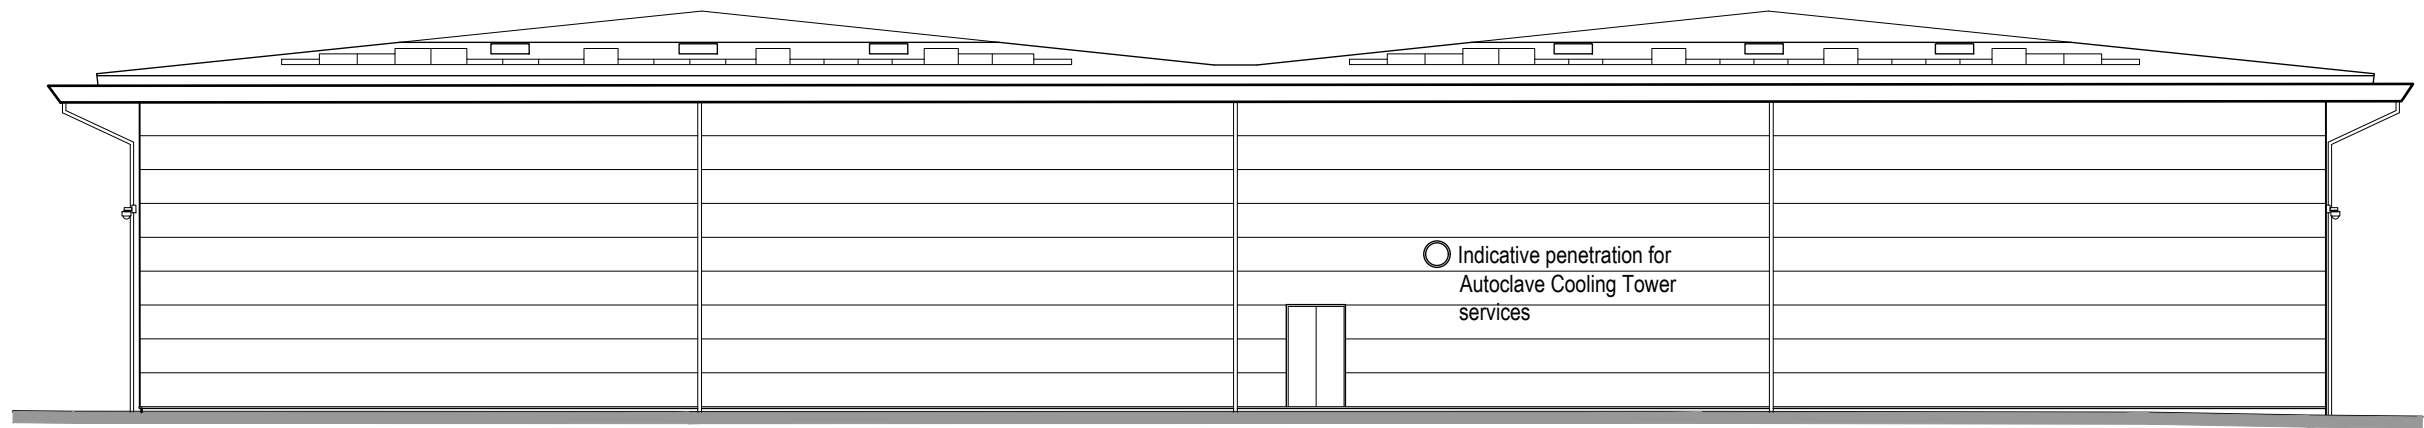

North Elevation

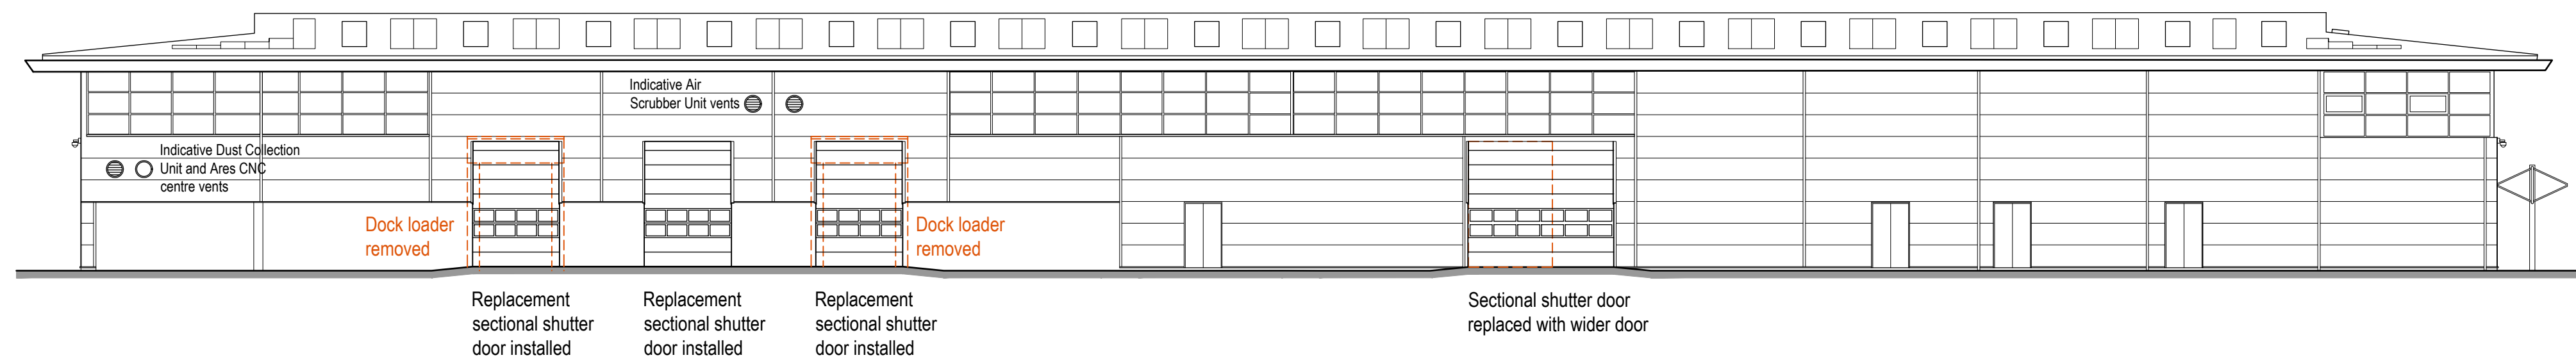

notes:
1. This drawing is the copyright of vision architects limited
2. DO NOT copy, alter or reproduce in any way or pass to a third party without written authority
3. This drawing is the property of vision architects limited and should not be used for any other project without written authority
4. READ in conjunction with other Consultants documentation & drawings regarding this project
5. DISCREPANCIES should be reported in writing to the project architect or engineer immediately
MODEL FILE REFERENCE - 230010-A-P-PL Planning

C Further post Team Meeting amendments..
B Post Team Meeting amendments..
A Planning Application issue.
rev. description
2023.10.13 A/C dp
2023.10.05 A/C dp
2023.09.29 A/C dp
date by

scale: 1:200 @ A1
date: 2023.09
drawn: A/JC
checked: dp
client: F&C Commercial Property Holdings Limited
project: Unit 1 Strategic Park, Hedge End, SO30 4DA.
drawing: Proposed Elevations
status: RIBA STAGE 03 - Planning