

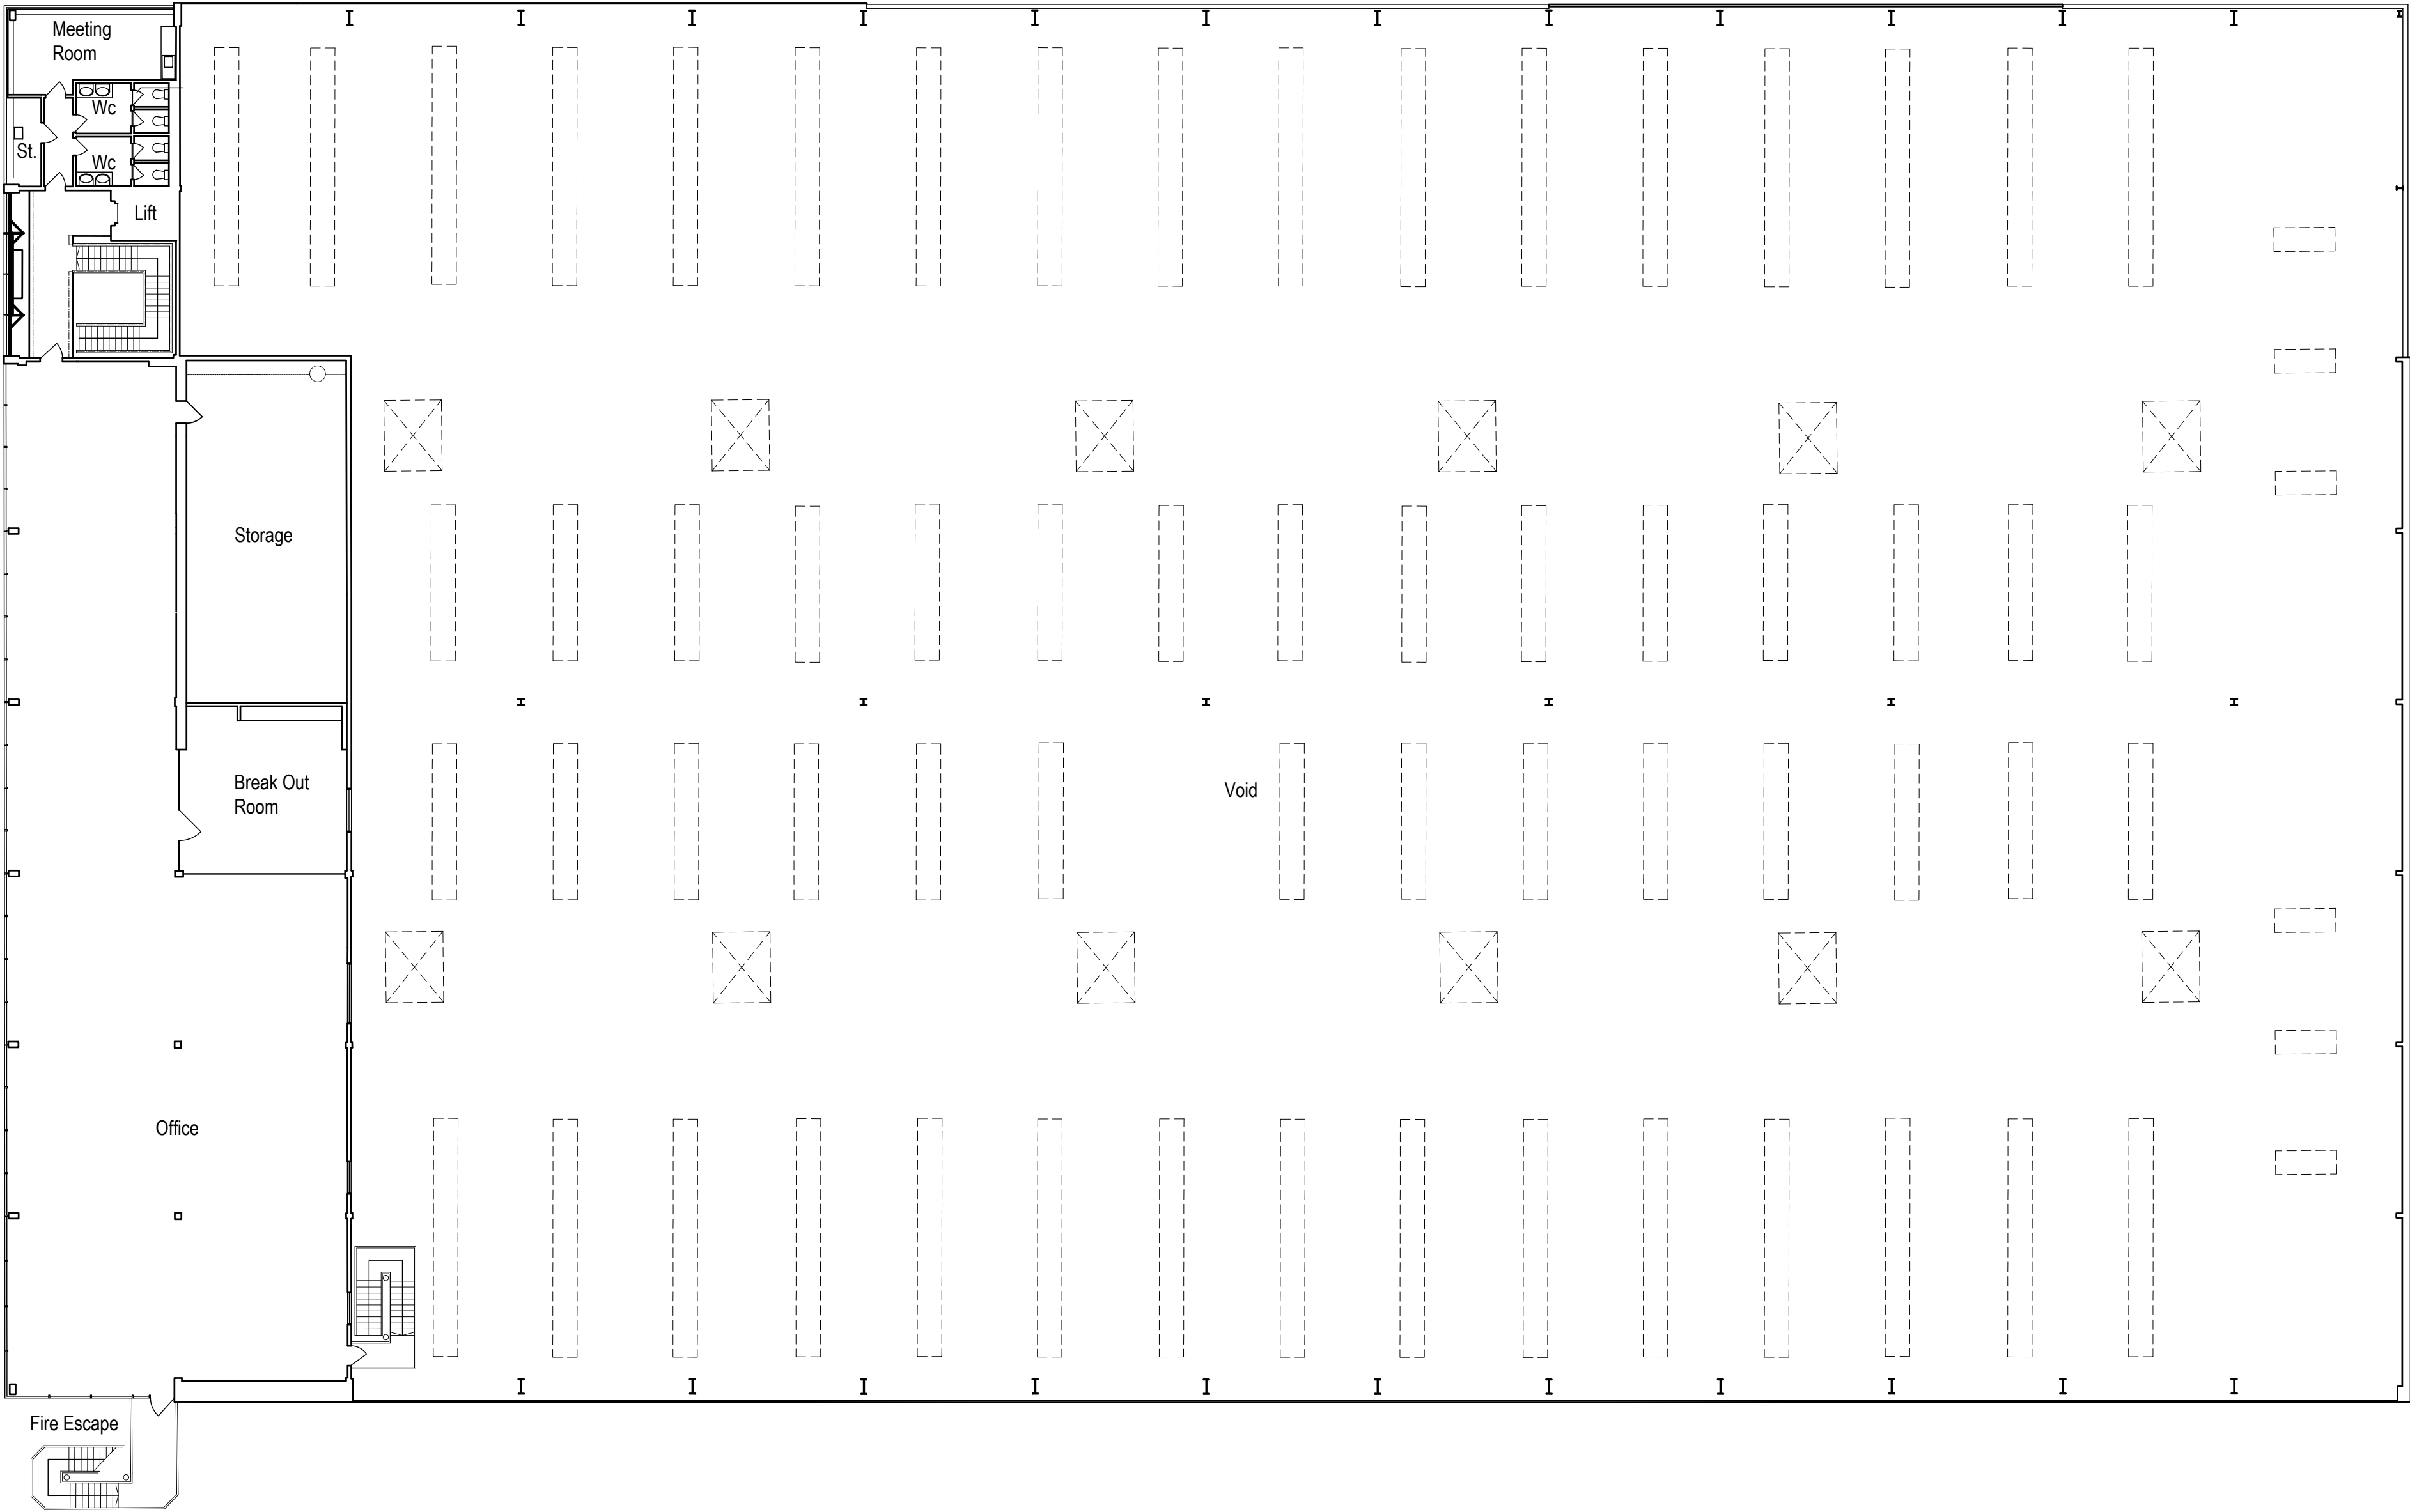


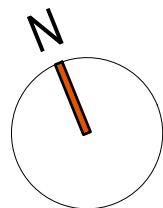

First Floor Plan

0 10m 20m

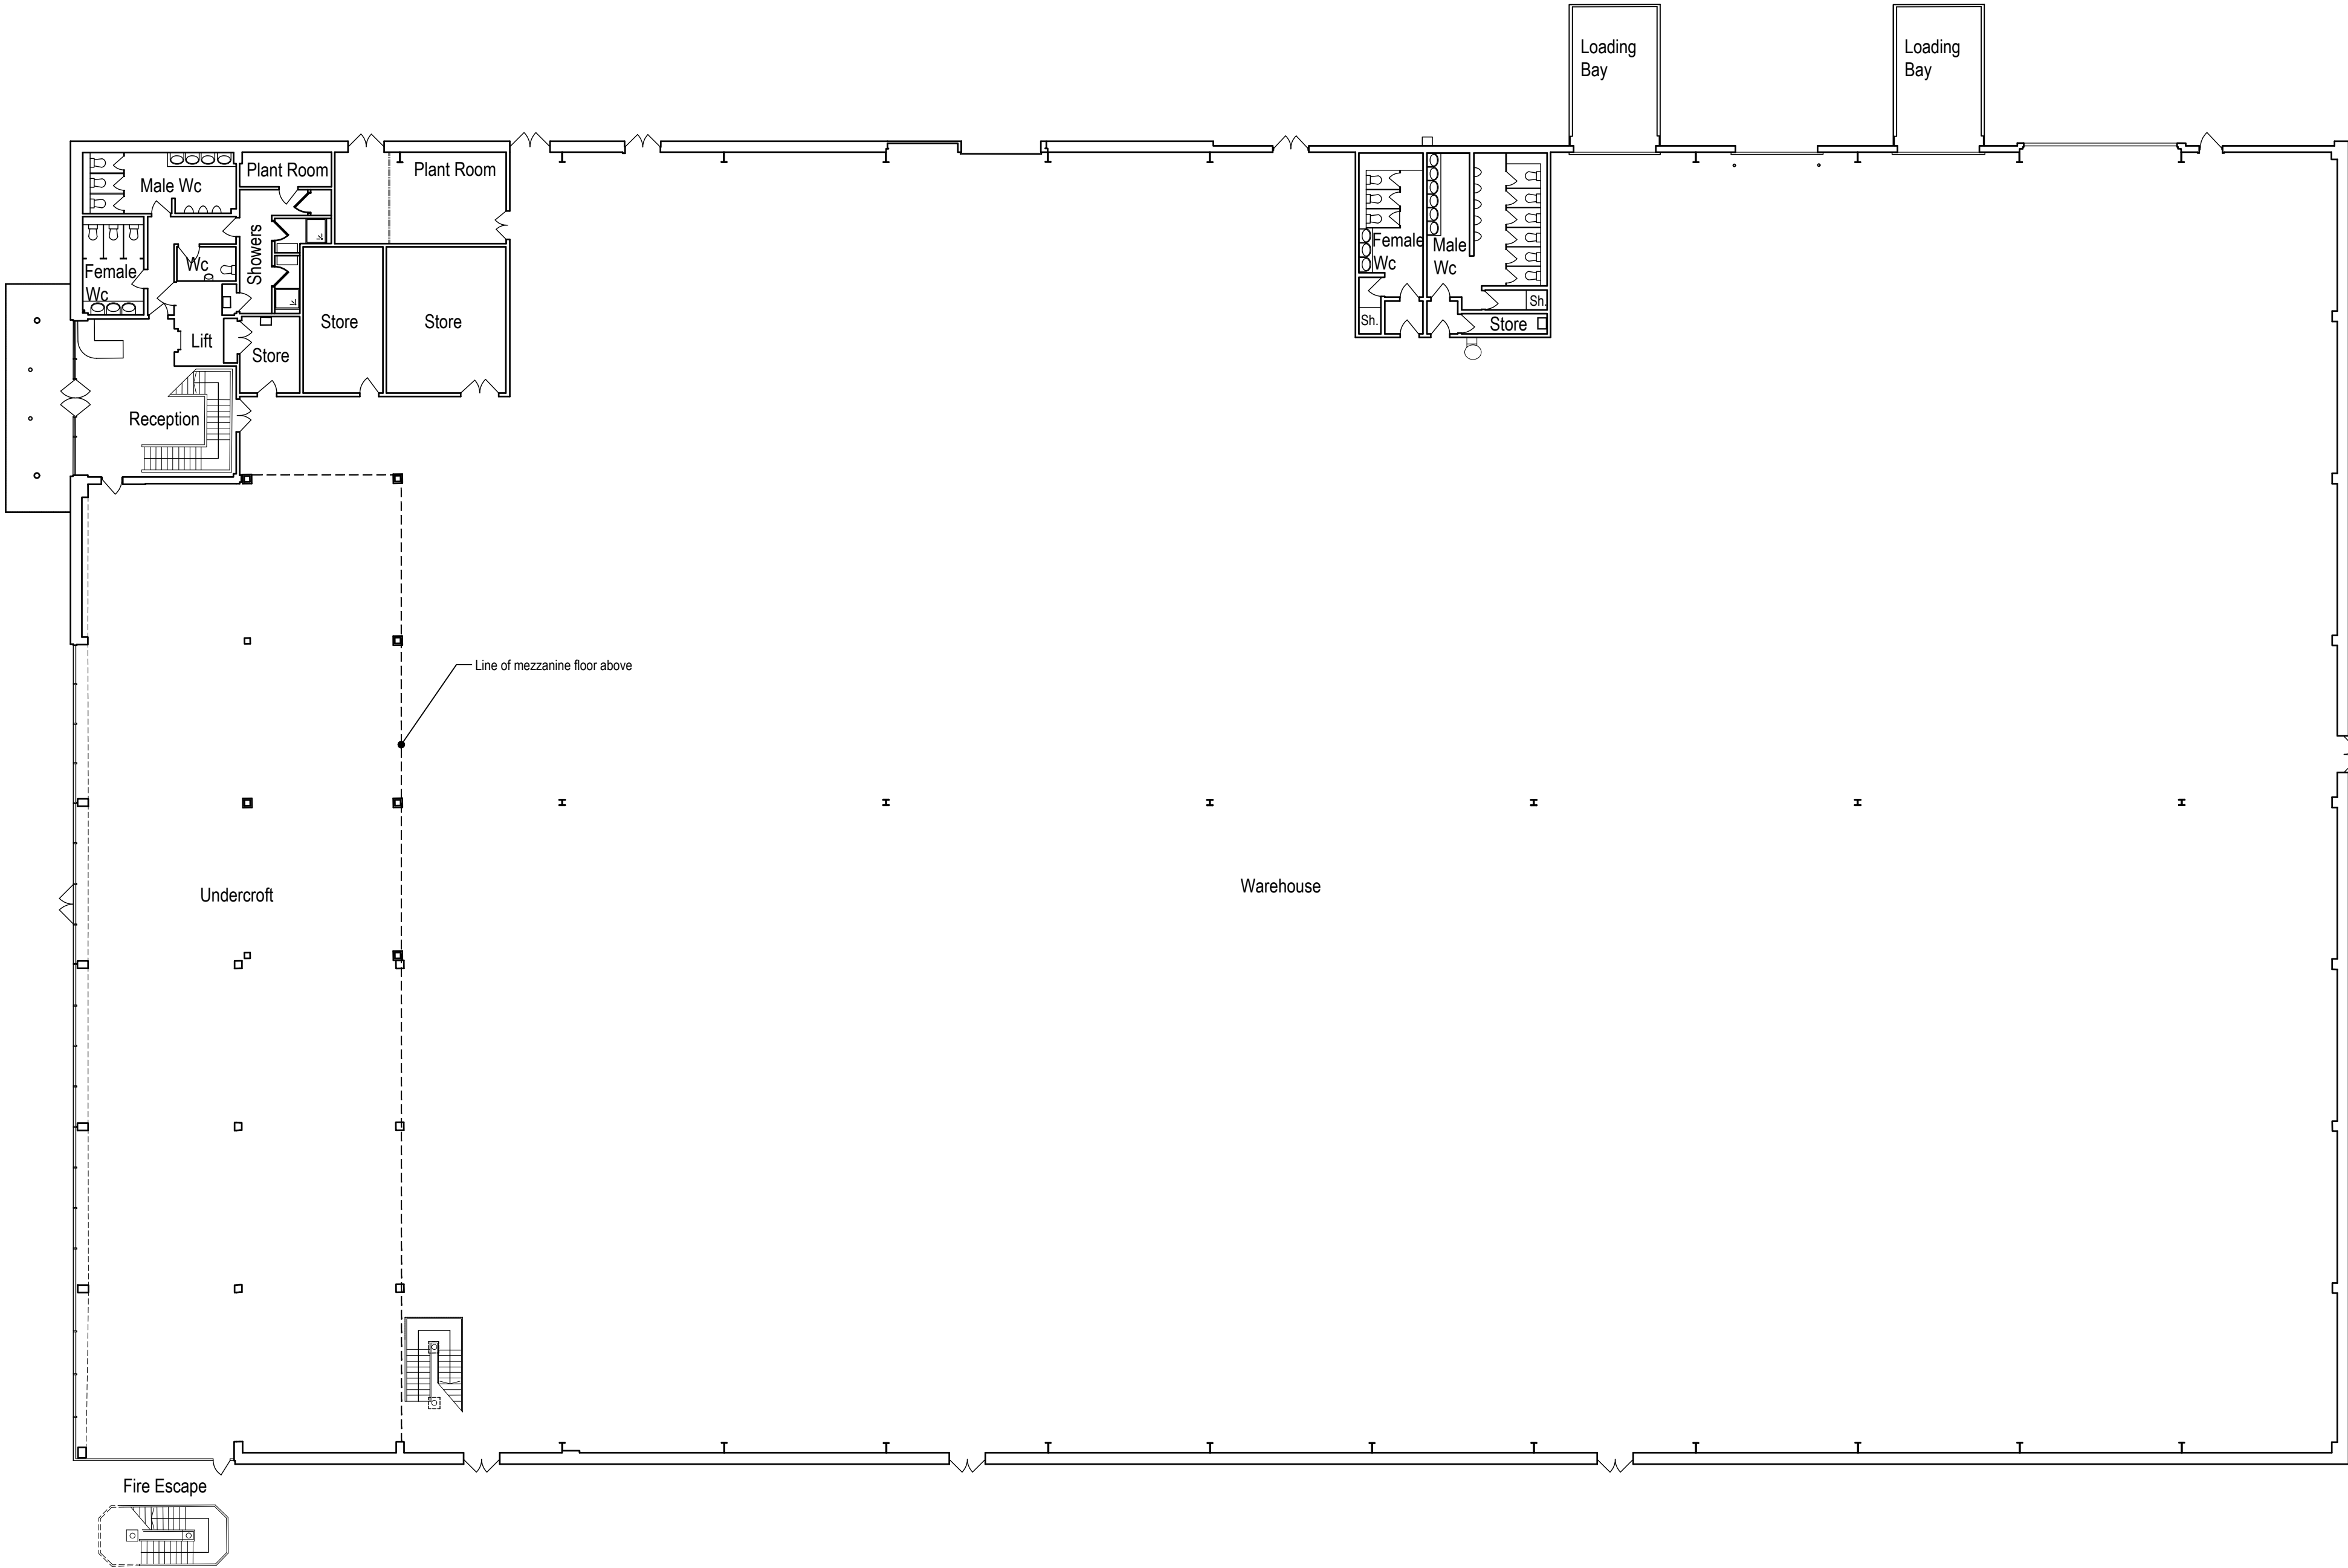

Ground Floor Plan

0 10m 20m

notes: 1. This drawing is the copyright of vision architects limited 2. DO NOT copy, alter or reproduced in any way or pass to a third party without written authority 3. DO NOT scale these drawings dimensions to be checked on site prior to commencing work 4. READ in conjunction with other Consultants documentation & drawings regarding this project 5. DISCREPANCIES should be reported in writing to the project architect or engineer immediately MODEL FILE REFERENCE - 230010-A-P-PL_Planning	© Copyright Reserved	A Planning Application issue. 2023.09.29 AJC dp rev. description date by ch	scale: 1:200 @ A1 date: 2023.09 drawn: AJC checked: dp client: F&C Commercial Property Holdings Limited project: Unit 1 Strategic Park, Hedge End. SO30 4FW. drawing: Existing Floor Plans status: RIBA STAGE 03 - Planning	wessex house upper market street eastleigh hampshire SO50 9FD t: 01794 830660 w: www.vision-architects.co.uk vision architects drawing no.: 230010-A-PL-006 revision: A
---	-----------------------------	--	---	---