



West Elevation




South Elevation

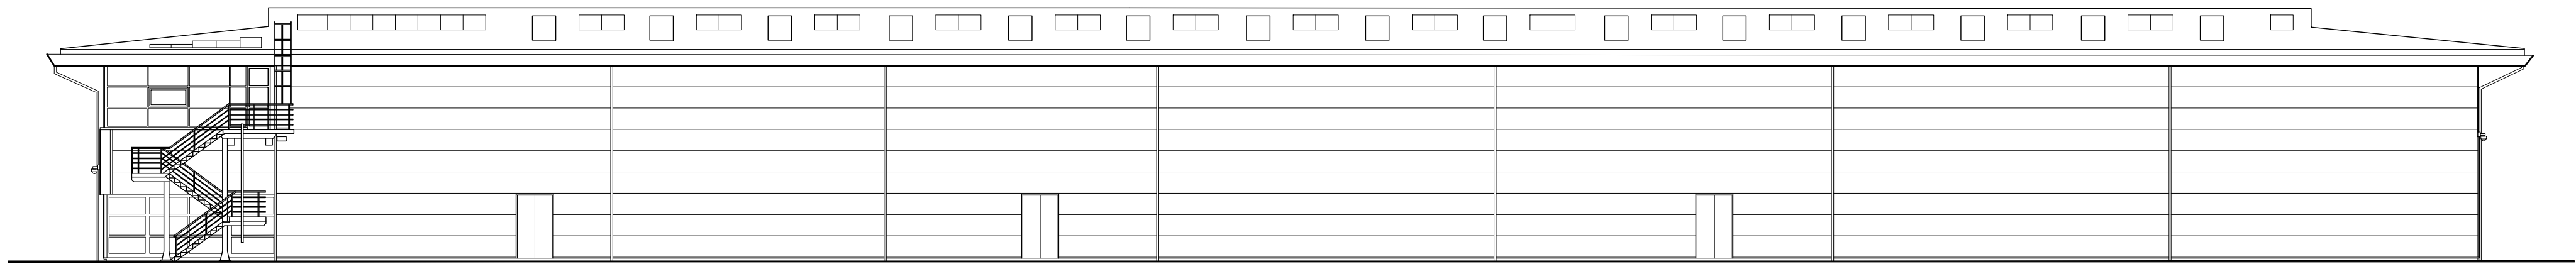

East Elevation

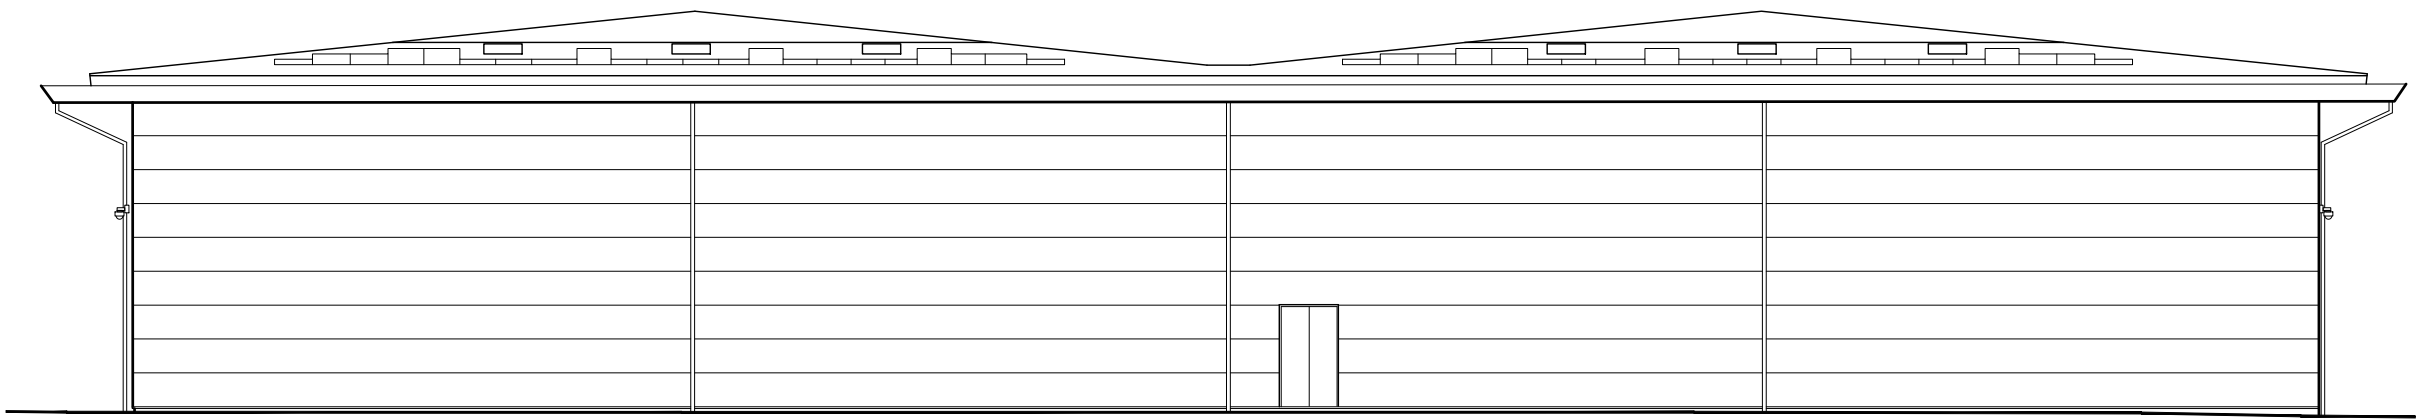

North Elevation

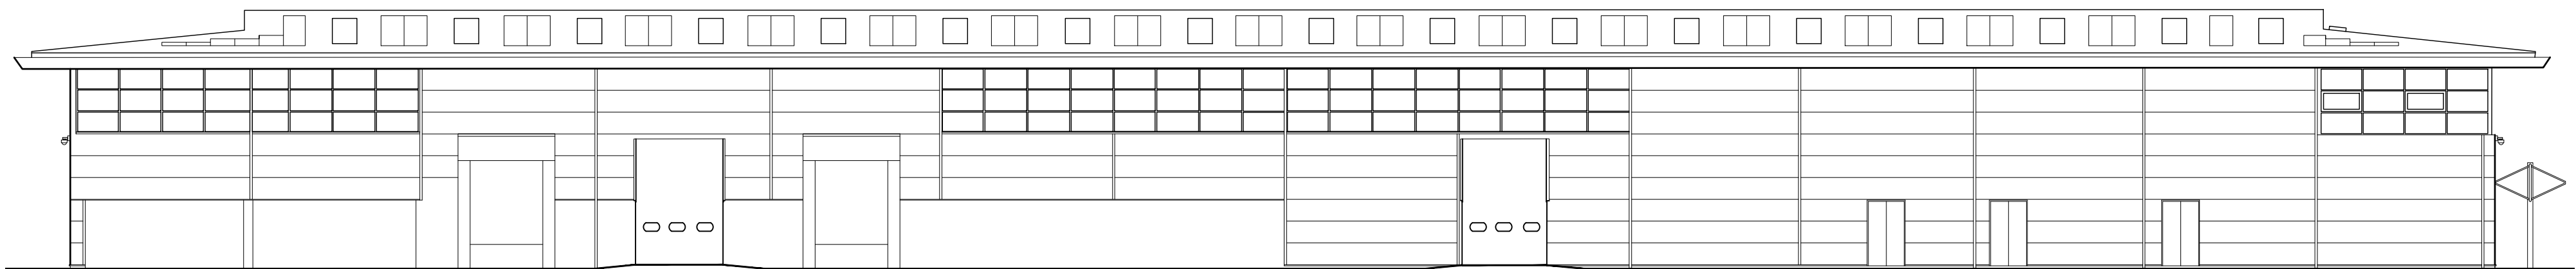

notes:
1. This drawing is the copyright of vision architects limited
2. DO NOT copy, alter or reproduce in any way or pass to a third party without written authority
3. This drawing is the property of vision architects limited and is not to be used for any other project without written authority
4. READ in conjunction with other Consultants documentation & drawings regarding this project
5. DISCREPANCIES should be reported in writing to the project architect or engineer immediately
MODEL FILE REFERENCE - 230010-A-P-PL Planning

A Planning Application issue.
rev description
2023.09.29 A.C dp
date by ch

scale: 1:200 @ A1
client: F&C Commercial Property Holdings Limited
date: 2023.09
drawn: A.J.C
checked: dp
project: Unit 1 Strategic Park, Hedge End, SO30 4DA.
drawing: Existing Elevations
status: RIBA STAGE 03 - Planning