

SITE PLAN SCALE 1:100


MM



—— SITE PLAN

RENOTES NEW PROPOSED
EXTENSION

RENOTES EXISTING HOUSE

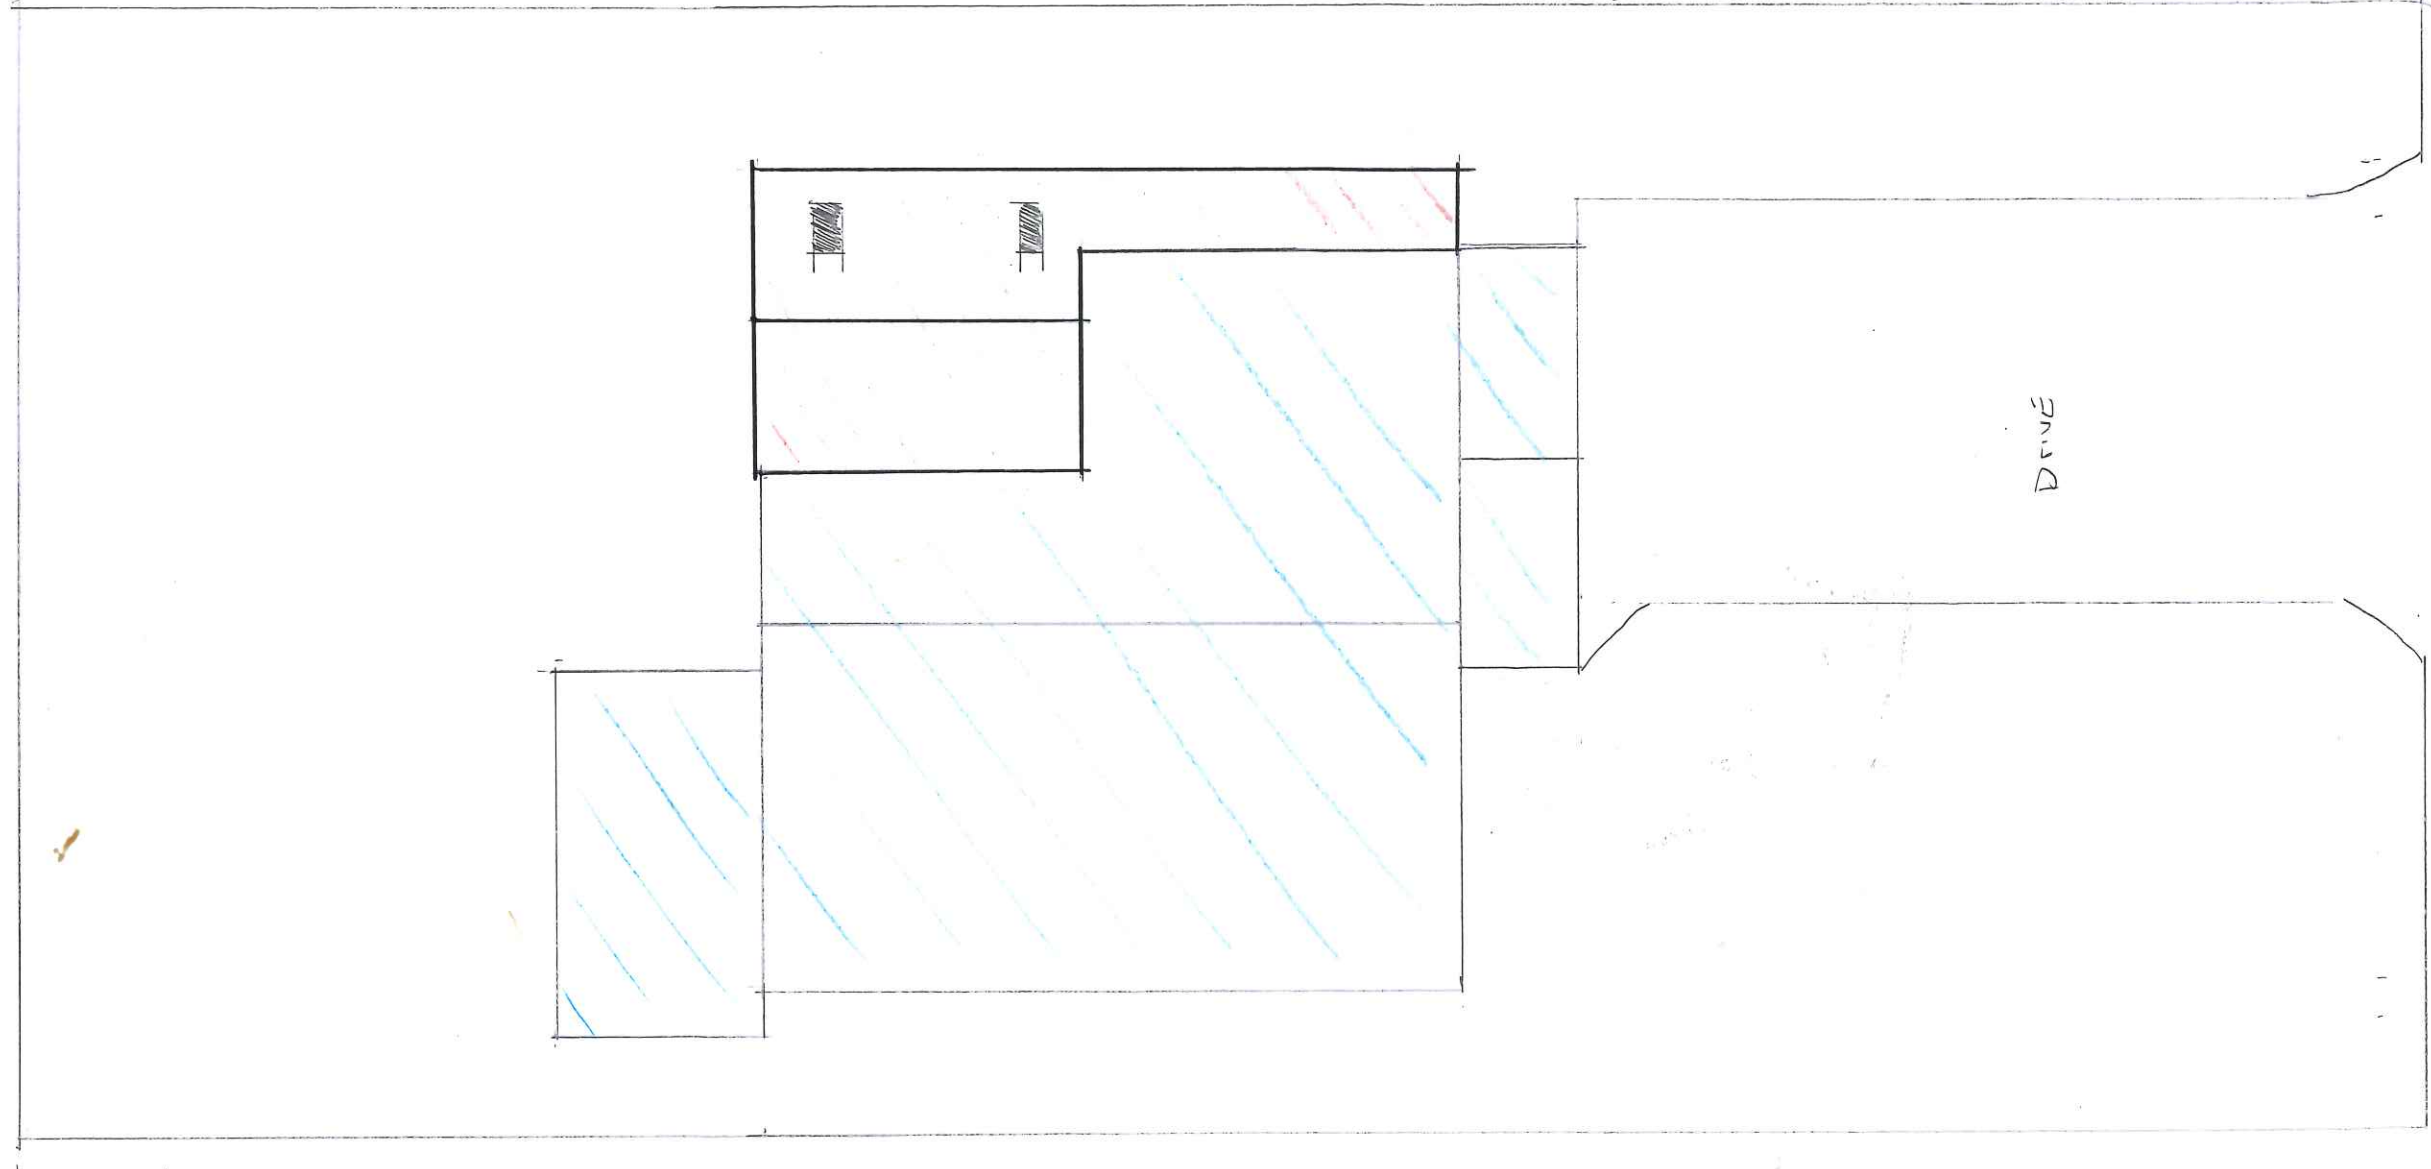

Mr + Mrs CLARKE
86 ASHDOWN ROAD
HILTINGBORO
CHANDLERFORD
SO53 5QG