
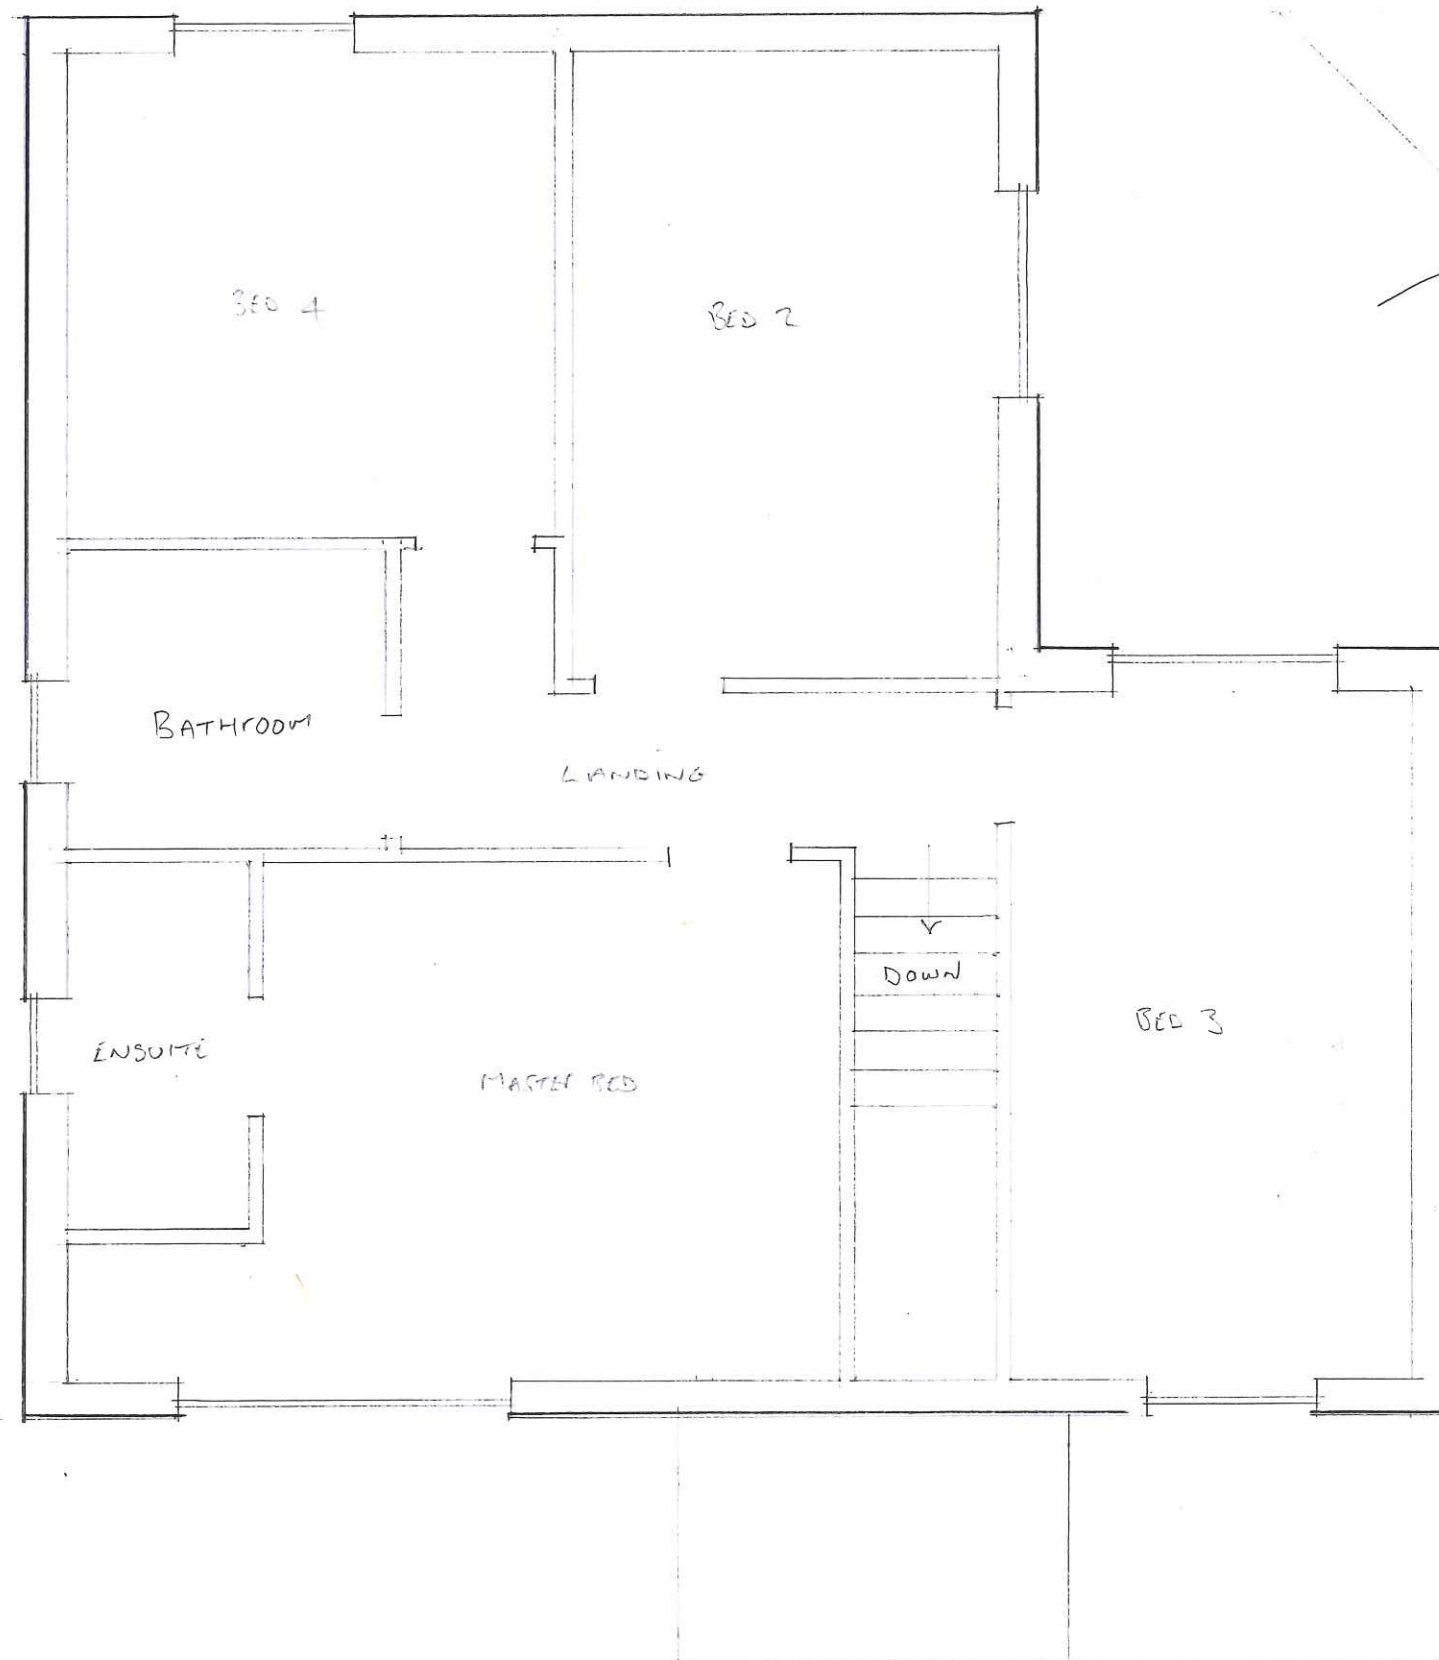


EXISTING 1ST FLOOR PLAN

SCALE 1:50

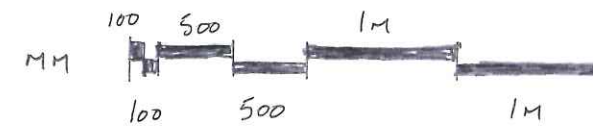

CONSERVATORY TO BE DEMOLISHED

Mr & Mrs CLARKE
86 ASHDOWN ROAD
HILTINGBURY
CHANDLERS FORD
SO53 5QG