
 


Revisions:

rev	date	drawn	comments
A	28/09/23	PHB	Layout of hallway corrected.

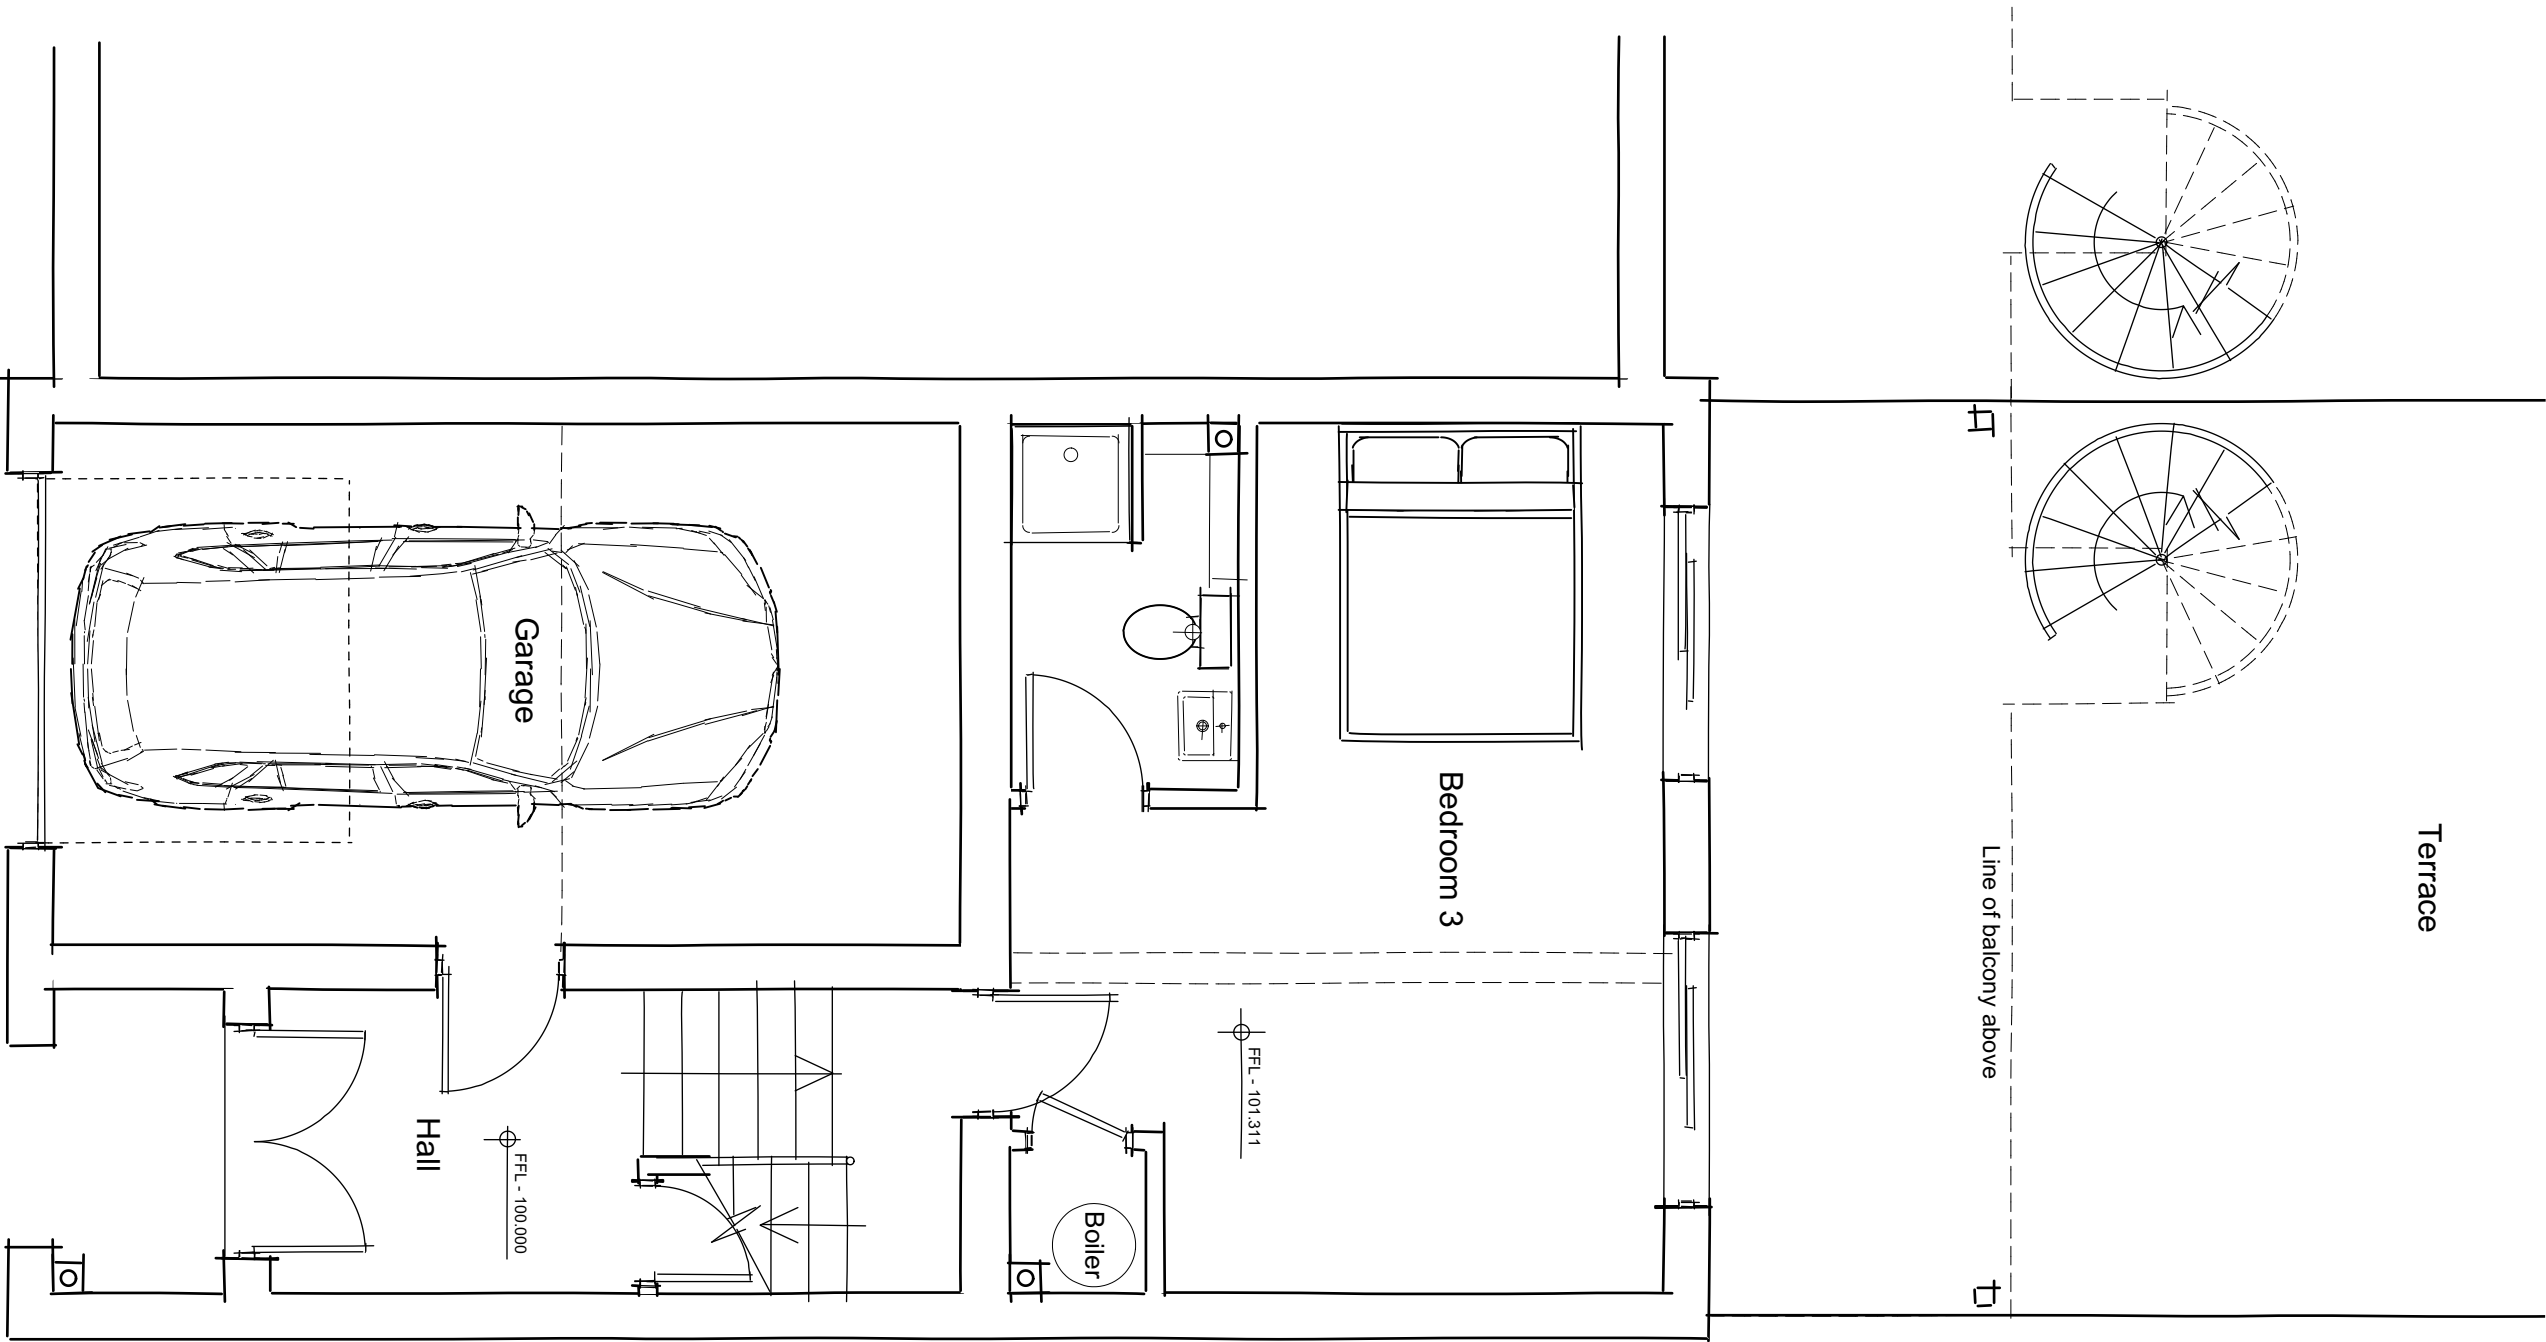

Project:
10 MARINA DRIVE
HAMBLE
SOUTHAMPTON
SO31 4PJ
Title:
EXISTING GROUND
FLOOR PLAN

Client:
MR & MRS FERGUSON
Date:
SEPTEMBER 2023

Dwg No:	Revision:	Scale:
8266/E200	A	1:50 @ A3
Drawn:	Checked:	Status:
PHB	PHB	PLANNING

THE
Genesis Design
STUDIO

CHARTERED ARCHITECTS

MEAD MILL MILL LANE ROMSEY
HAMPSHIRE SO51 8EQ

T : (01794) 519333
F : (01794) 519666
E : mail@thegenesisdesignstudio.com