


Revisions:

rev	date	drawn	comments
-----	------	-------	----------

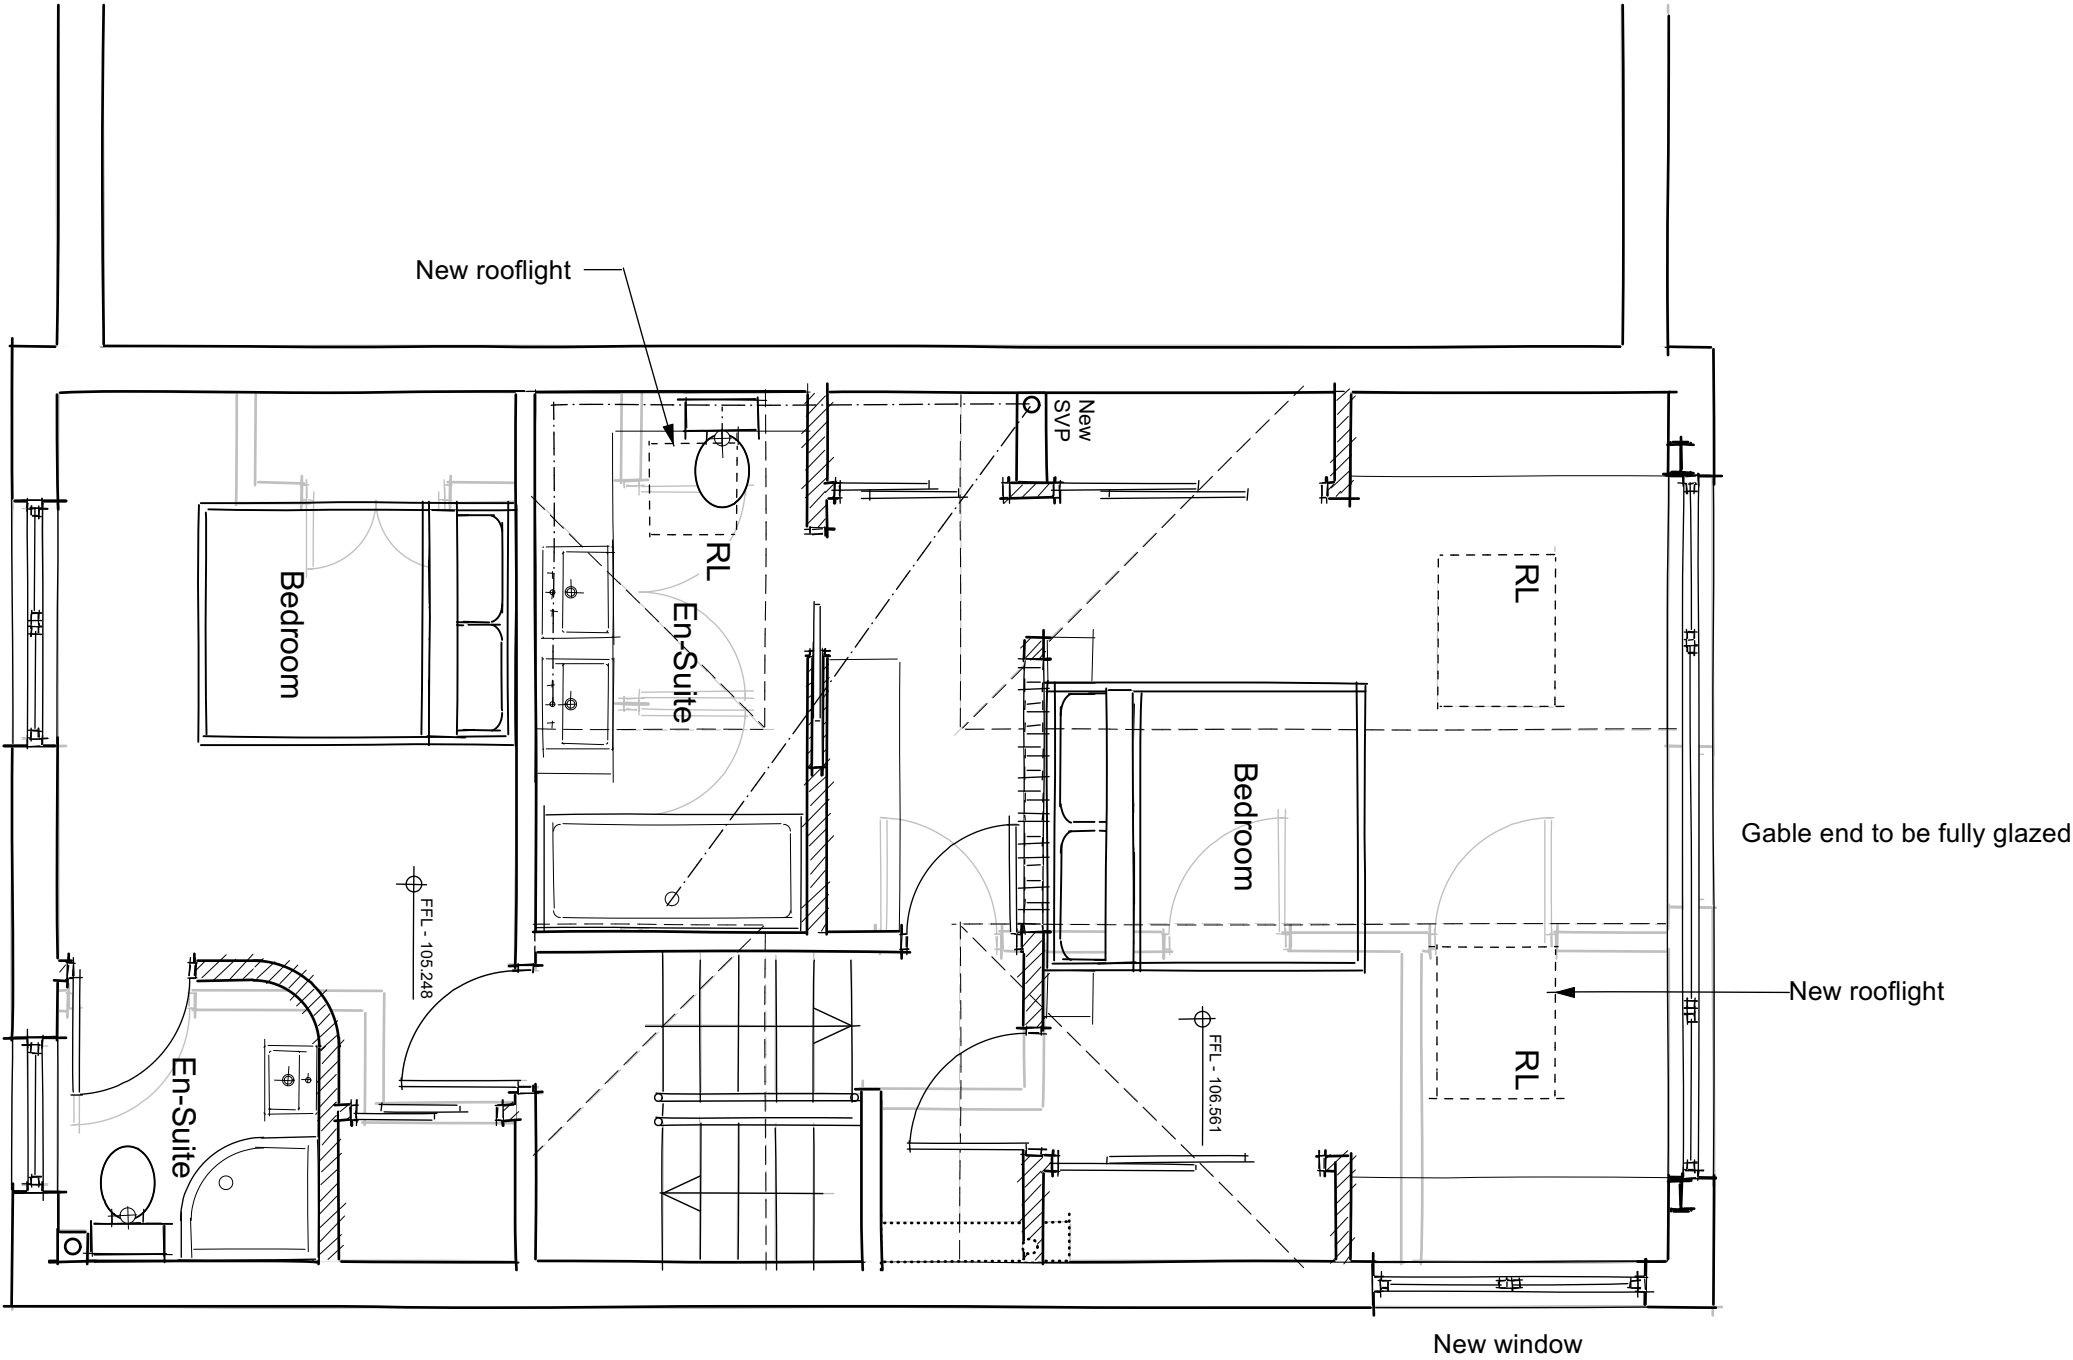

Project:

10 MARINA DRIVE
HAMBLE
SOUTHAMPTON
SO31 4PJ

Title:

PROPOSED SECOND
FLOOR PLAN

Client:

MR & MRS FERGUSON

Date:

SEPTEMBER 2023

Dwg No:

8266/P203

Revision:

-

Scale:

1:50 @ A3

Drawn:

PHB

Checked:

PHB

Status:

PLANNING

THE
Genesis Design
STUDIO

CHARTERED ARCHITECTS

MEAD MILL MILL LANE ROMSEY
HAMPSHIRE SO51 8EQ

T : (01794) 519333
F : (01794) 519666
E : mail@thegenesisdesignstudio.com