




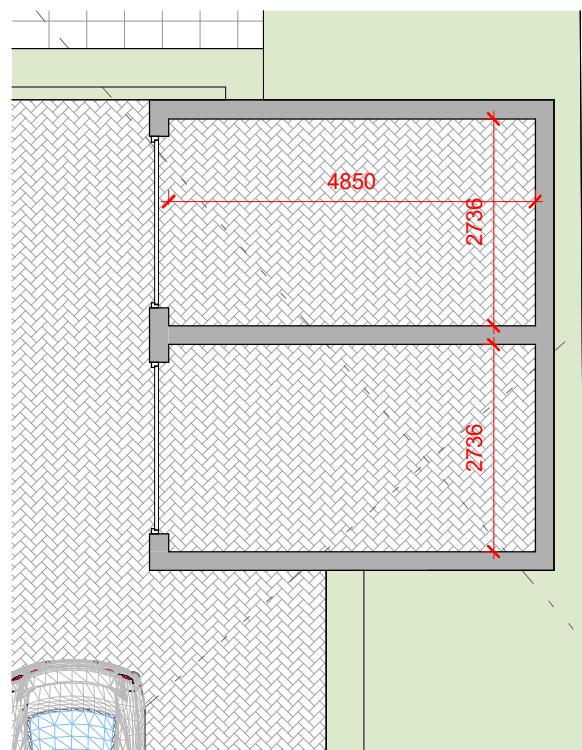


01 Proposed Ground Floor (GR)
1 : 100

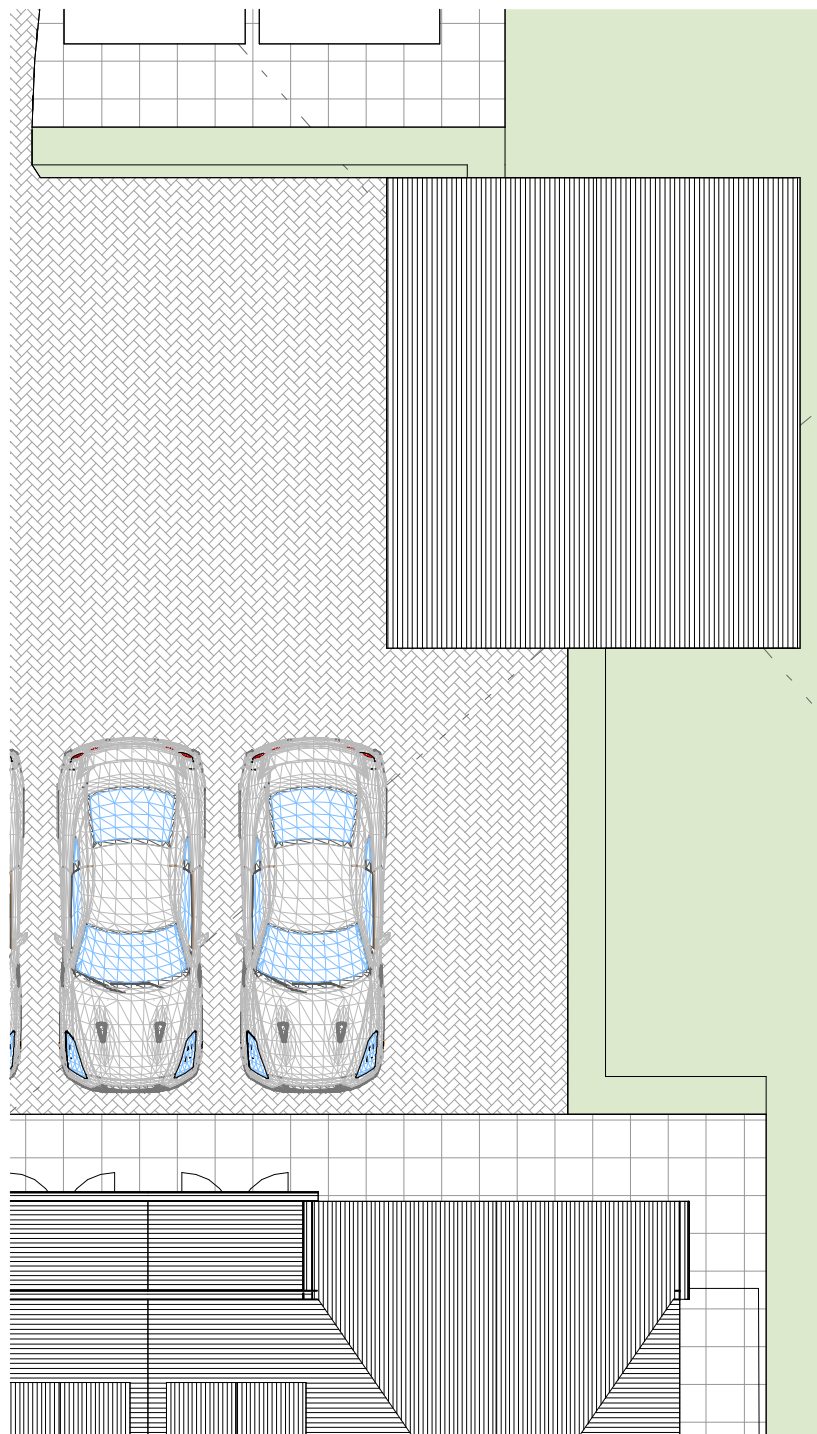


03 Proposed Roof Plan (GR)
1 : 100

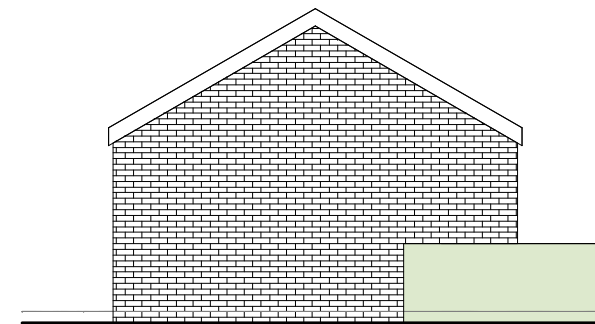


Proposed Side Elevation (GR)
1 : 100

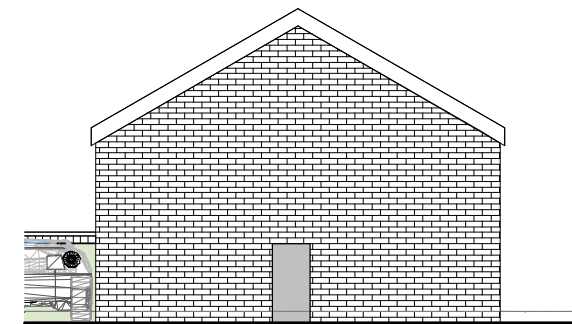


Proposed Side Elevation II (GR)
1 : 100

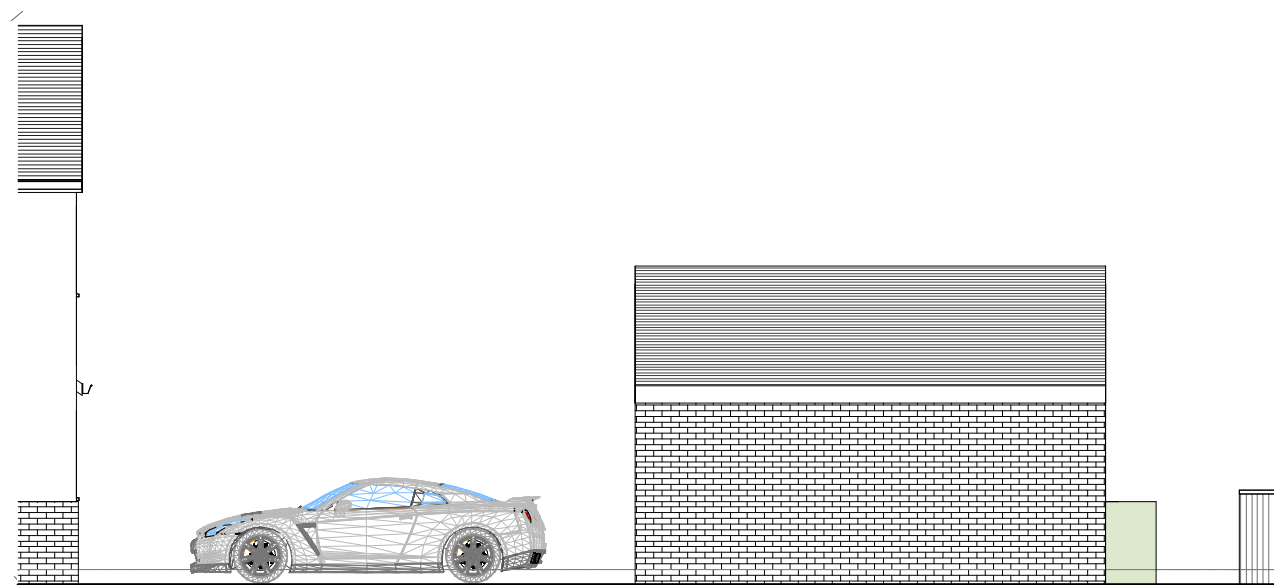

Proposed Rear Elevation (GR).
1 : 100

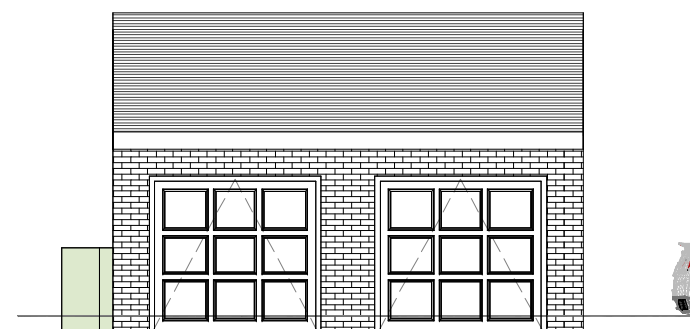

Proposed Front Elevation II (GR).
1 : 100

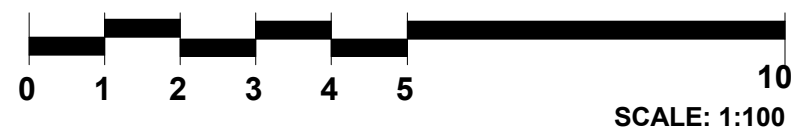

NOTES:

1. This drawing is to be read in conjunction with all relevant contract documentation from the design team, with any conflicting information to be brought to the attention of NewLake Architecture & Planning Services in writing before commencing on site.
2. All materials to match existing unless specified in drawing.
3. The contractor is to check and verify all levels and dimensions before construction. Any discrepancies are to be brought to the attention of NewLake Architecture & Planning Services in writing before commencing on site.
4. All dimensions in mm, unless otherwise stated.

NEWLAK
ARCHITECTURE

Architectural & Planning Services

London Office: 40 Rosehill Avenue - Sutton - SM13HG

Mo: 07854841149

E: newlakedesign@gmail.com

PROJECT NAME:

-

DRAWING STATUS:

PLANNING

DRAWING TITLE:

PROPOSED GARAGE PLAN

DRAWING SCALE @ A3:

1 : 100

PAPER SIZE :

A3

DRAWN BY :

A.N

CHECKED BY :

DRAWN DATE :

SEPT 2023

DRAWING NUMBER :

253WR/SO/25

REVISION :

NewLake Architecture & Planning Services