



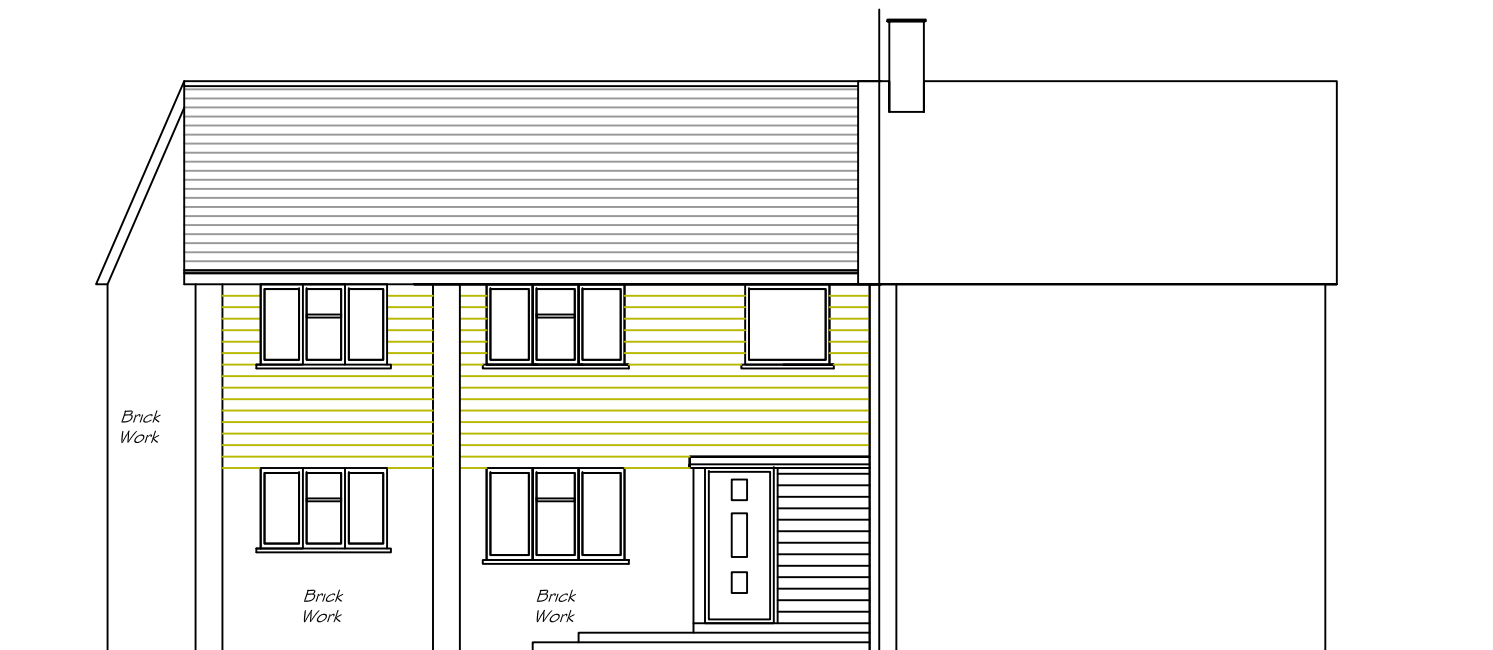

PROPOSED FRONT
ELEVATION A.

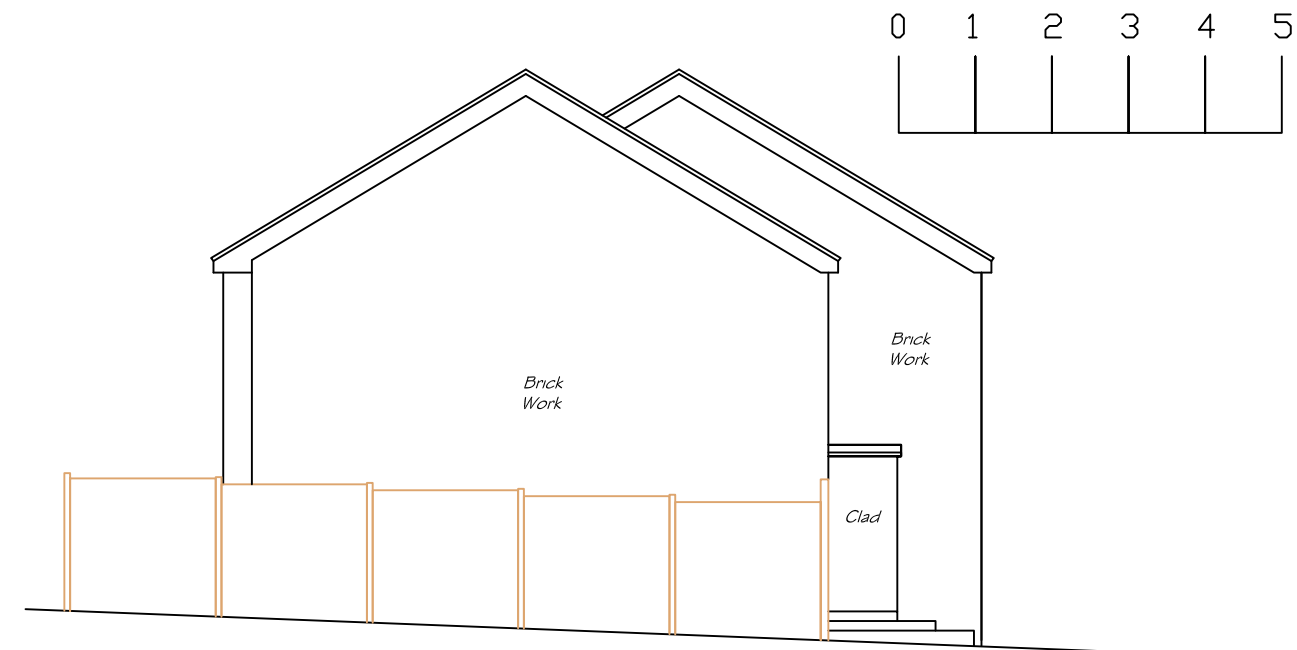

PROPOSED SIDE
ELEVATIONS A.



PROPOSED REAR ELEVATION A.

All dimensions & detail shown on this drawing to be checked on site by the contractor before fabrication & erection. Figured dimensions to supersede scaled dimensions. All building work to be carried out with proper materials which are appropriate for the circumstances in which they are used & in a workmanlike manner in accordance with the Building Regulations, British & EU Standards, NBS Standards (if applicable) and Manufacturers recommendations.

These drawings to be read in conjunction with the approved Building Notes for this project (separate A4 sheets & product information).

Project Name/Address 26 WESTWARD ROAD,
SOUTHAMPTON,
SO30 4NQ

Clients name DEAN

Drawing Title: PROPOSED ELEVATIONS A

Drawing Scale	Drawing No	Date
1:100	008	10/1/2021