



Rev:	Date:	Amendment:
A	10 Nov 2022	Design evolution
B	27 Mar 2023	Gates added
C	28 Mar 2023	Gates amended
D	04 Aug 2023	Revised layout
E	04 Sep 2023	Design evolution



REAR (North West) ELEVATION: as proposed
1:100

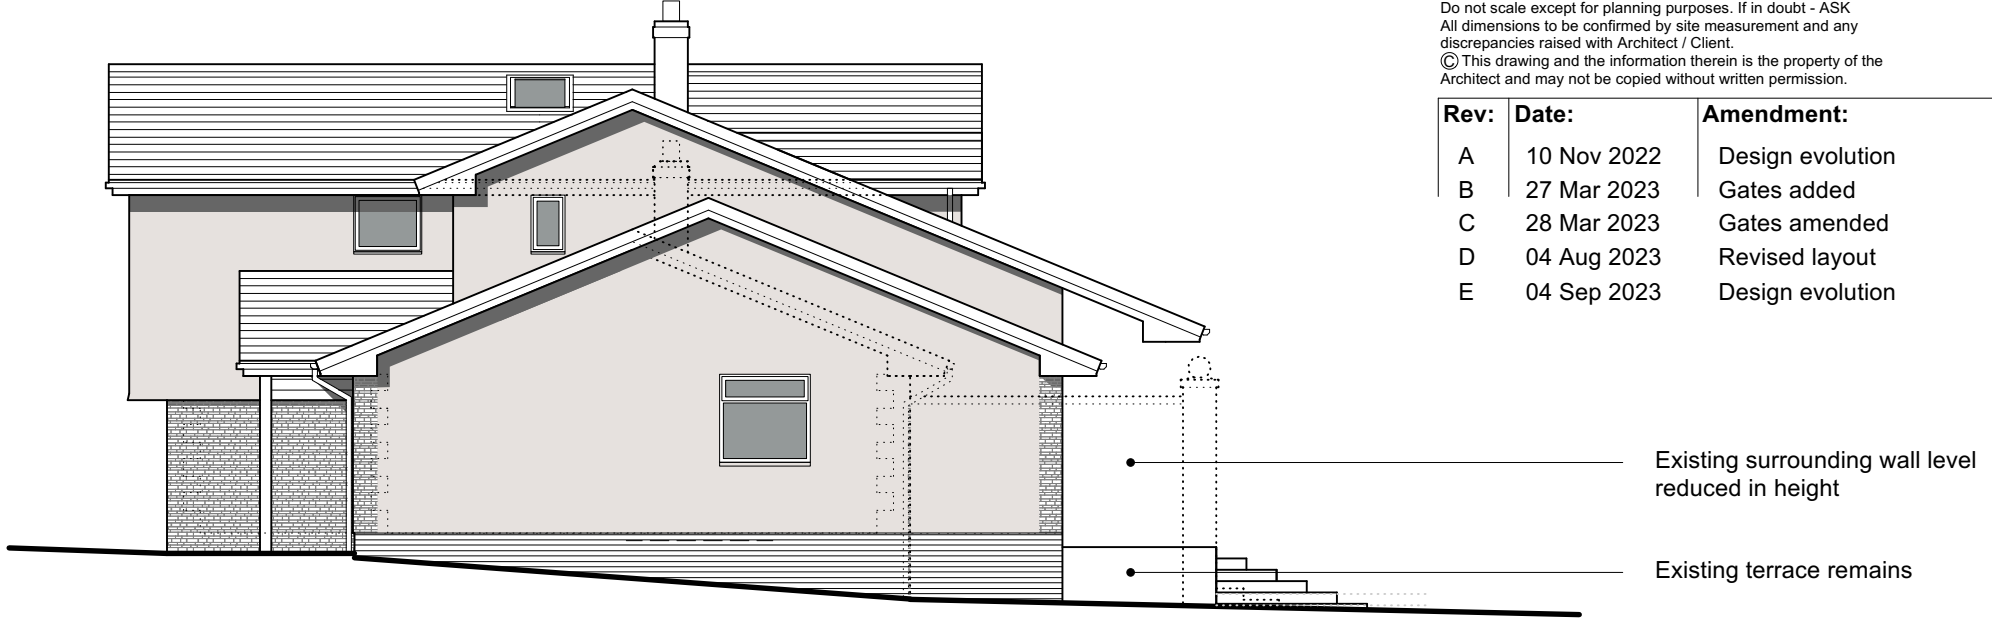

SIDE (North East) ELEVATION: as proposed
1:100



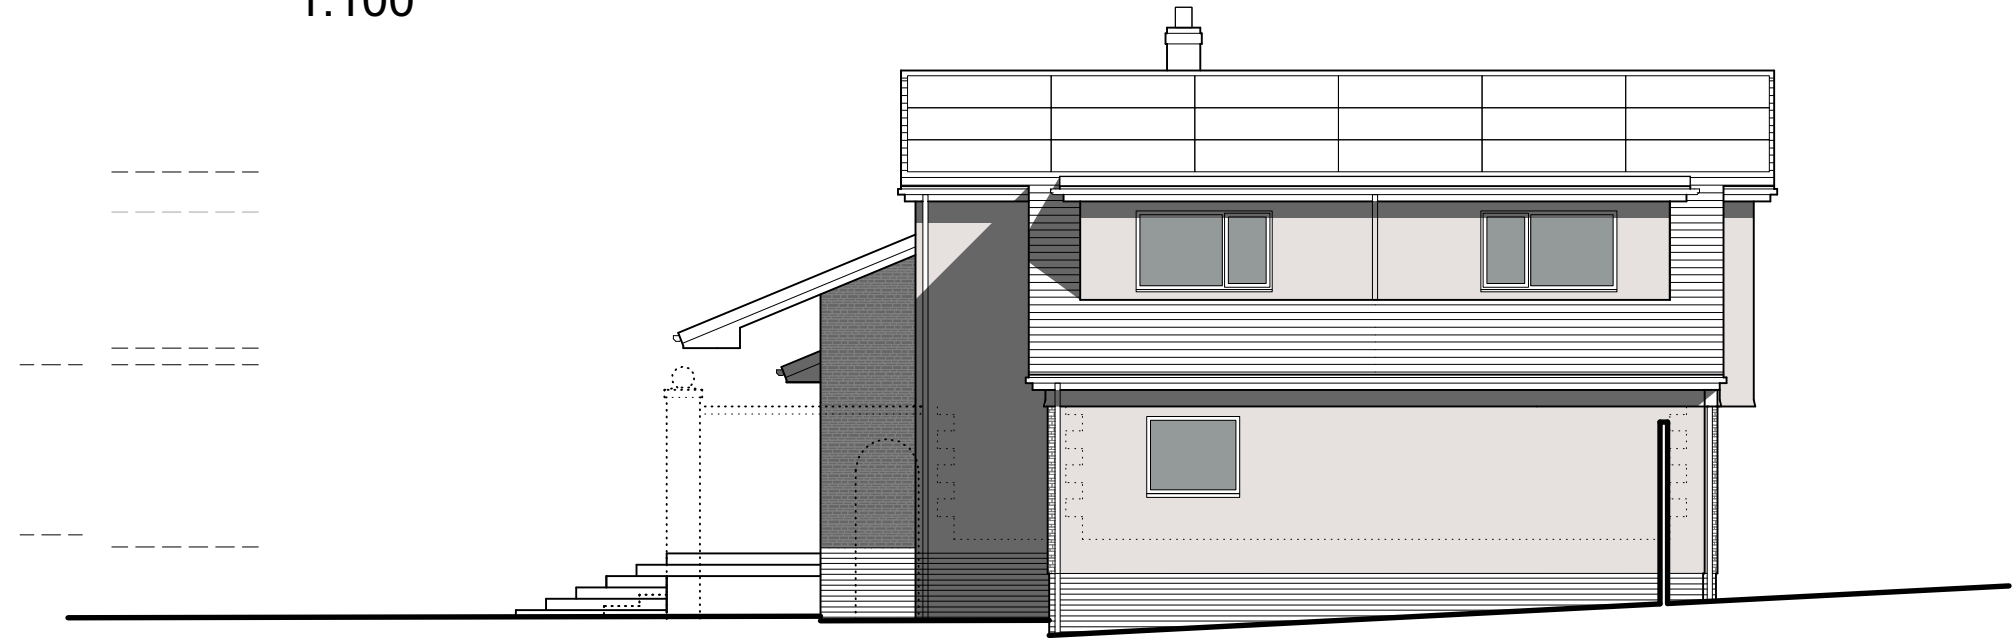


SIDE (South West) ELEVATION: as proposed
1:100




FRONT (South East) ELEVATION: as proposed
1:100

External Finishes:

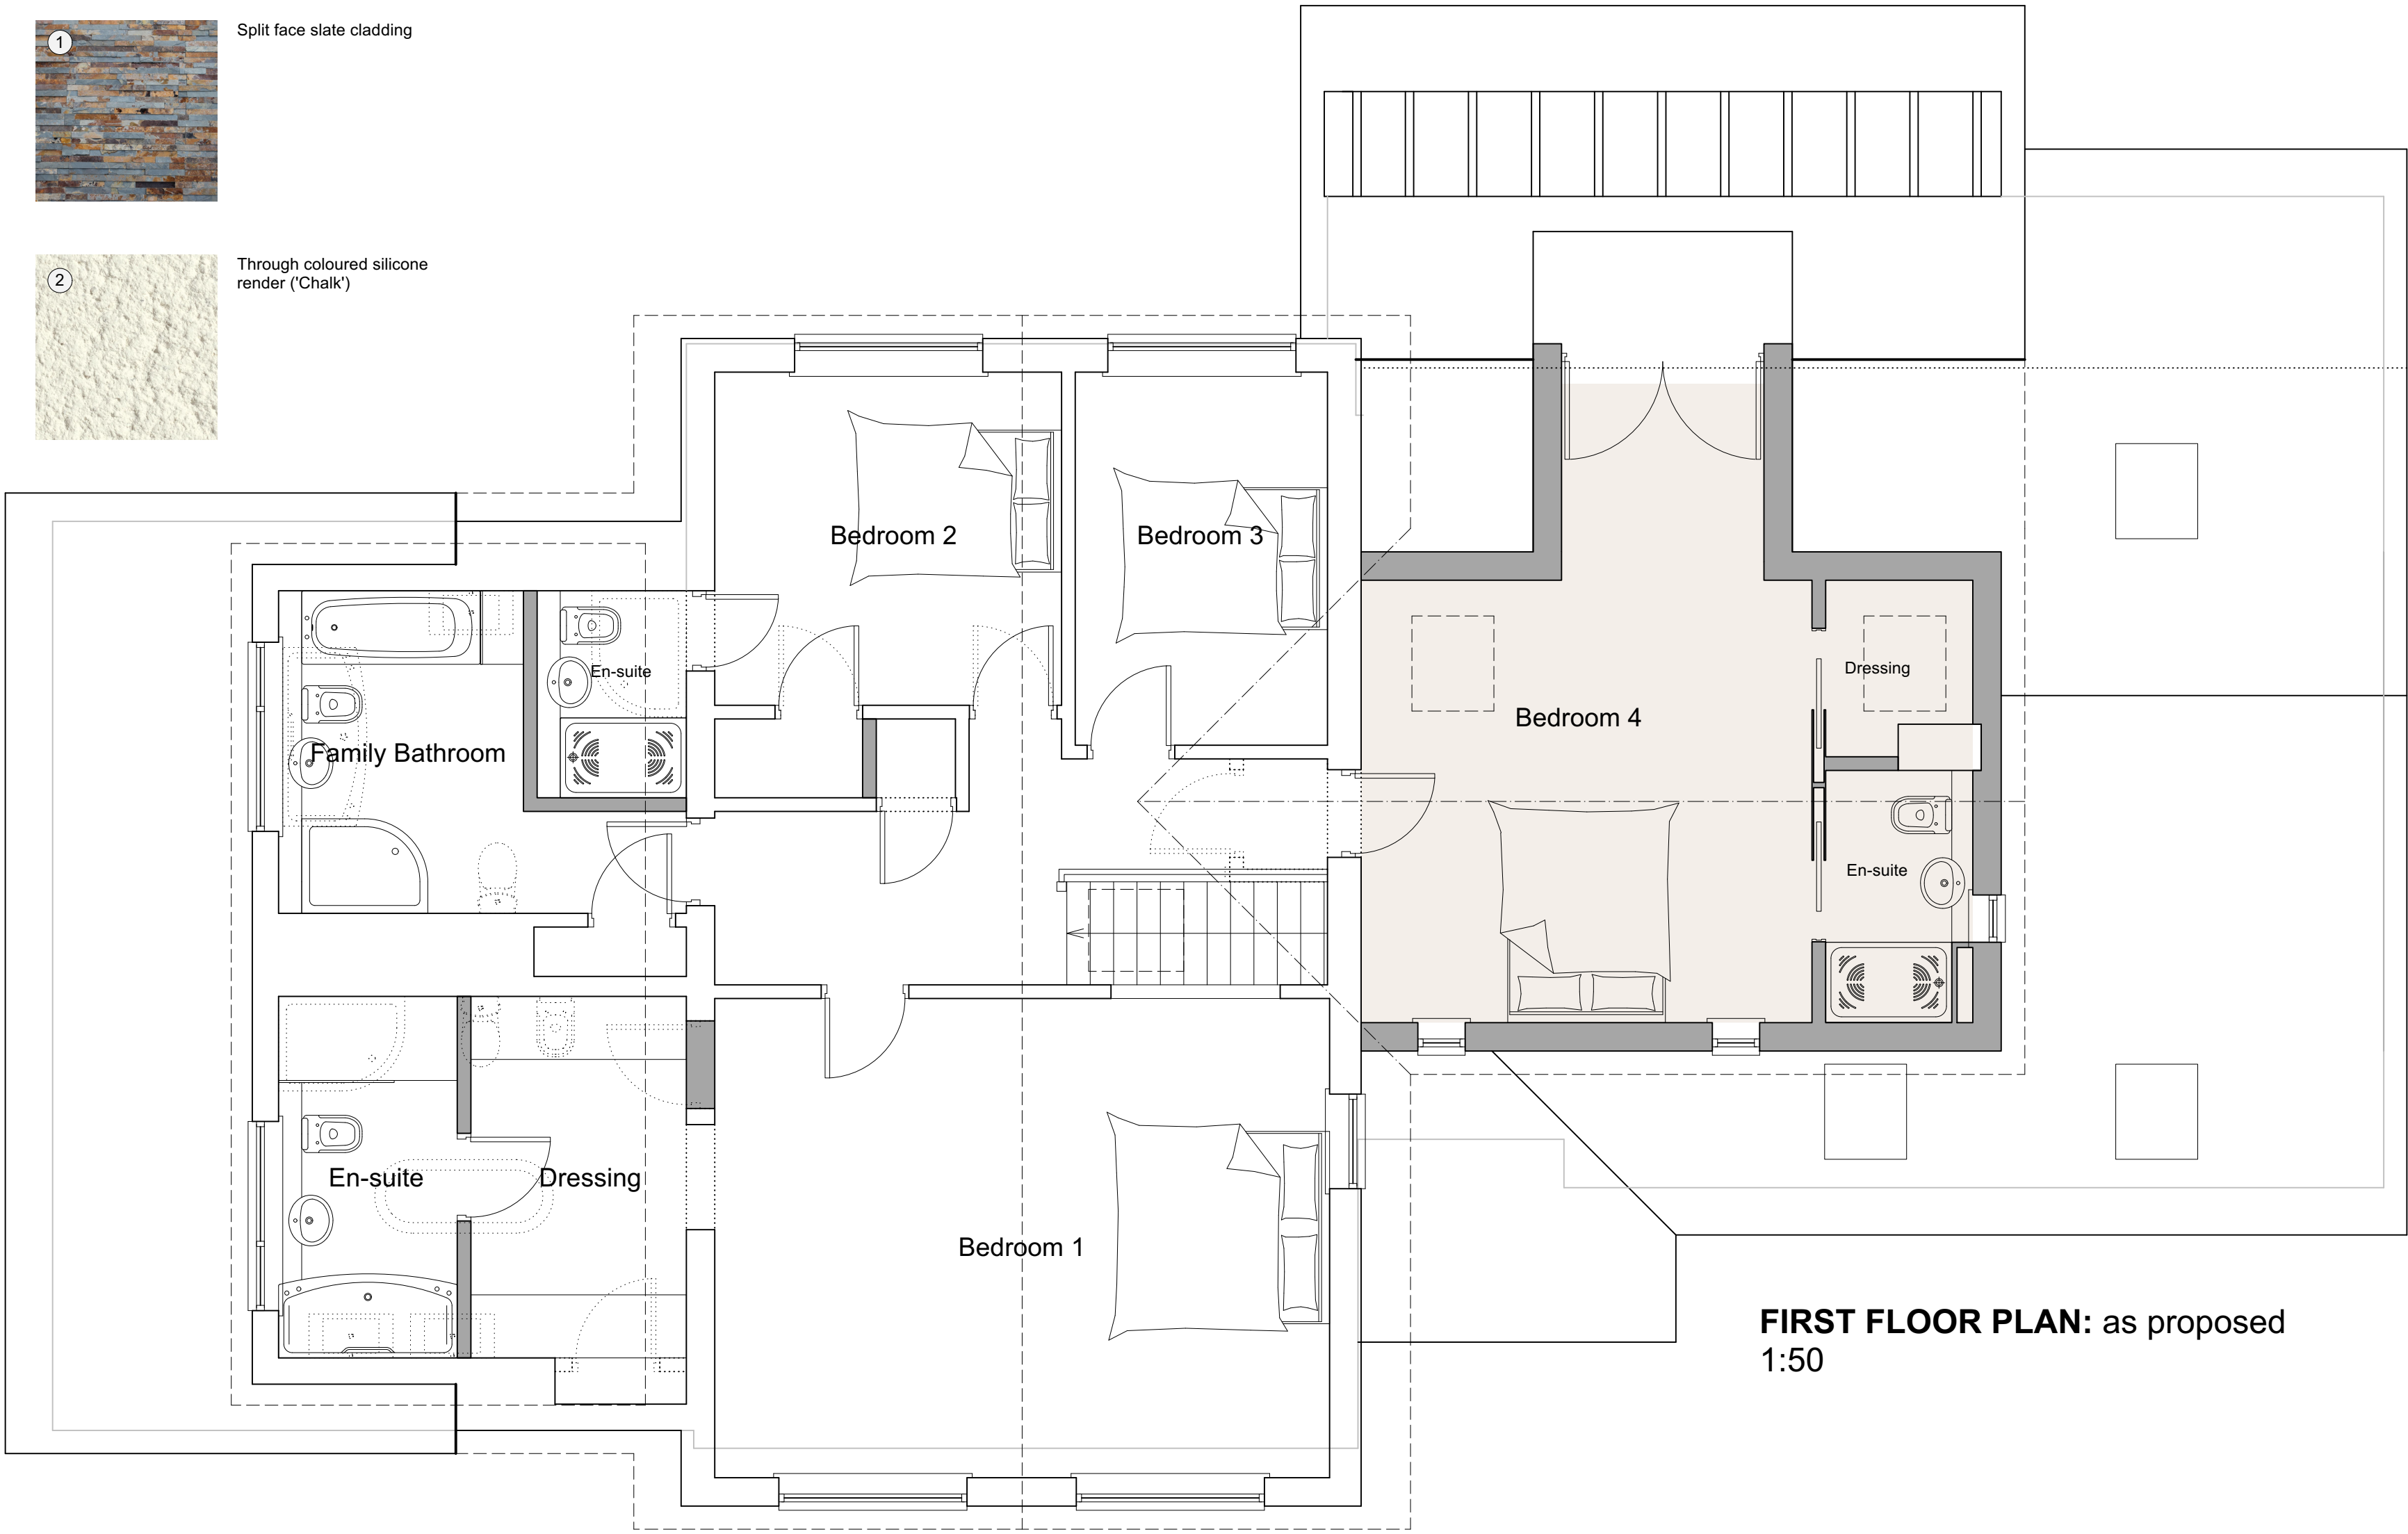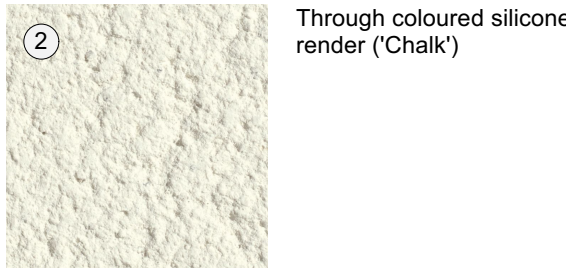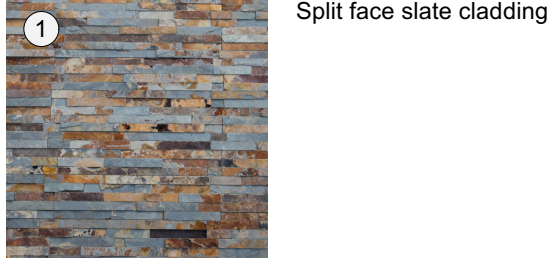


FIRST FLOOR PLAN: as proposed
1:50


Oak gates and fencing (unstained)

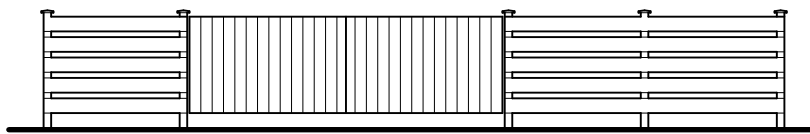

GATE ELEVATION: as proposed
1:100

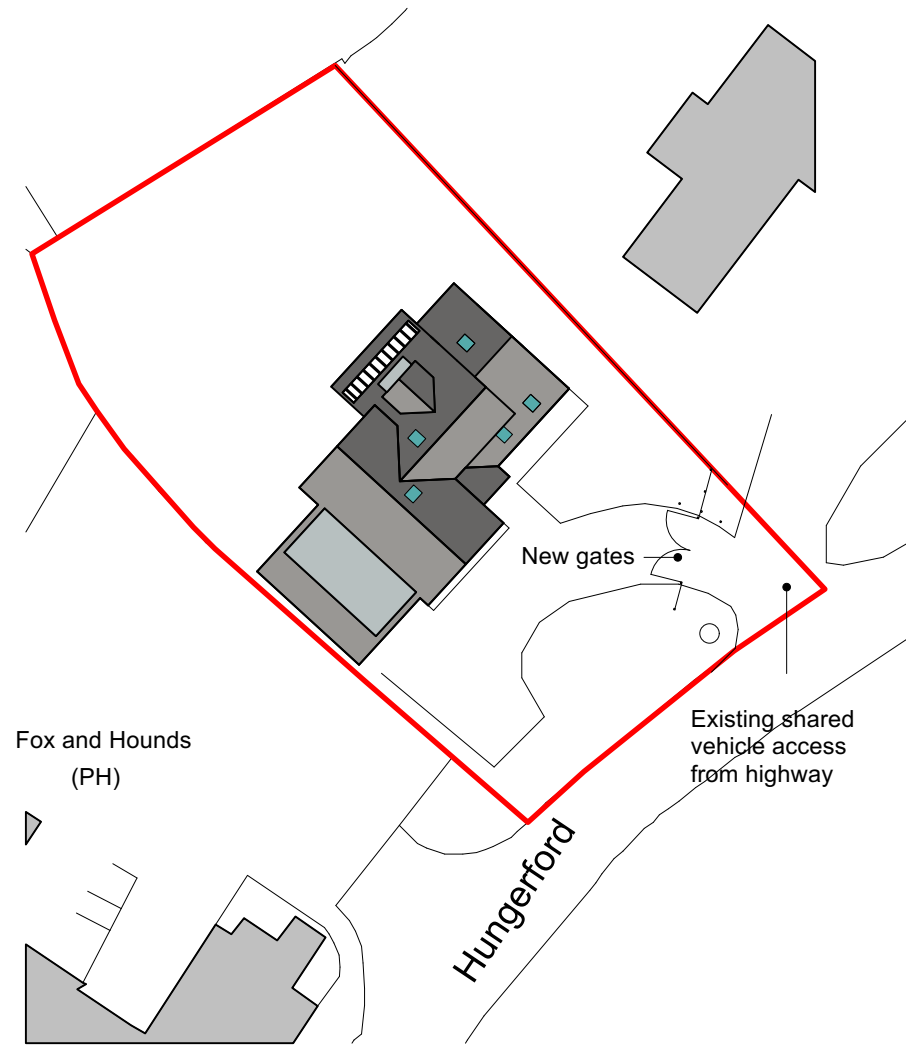

BLOCK PLAN:
1:500

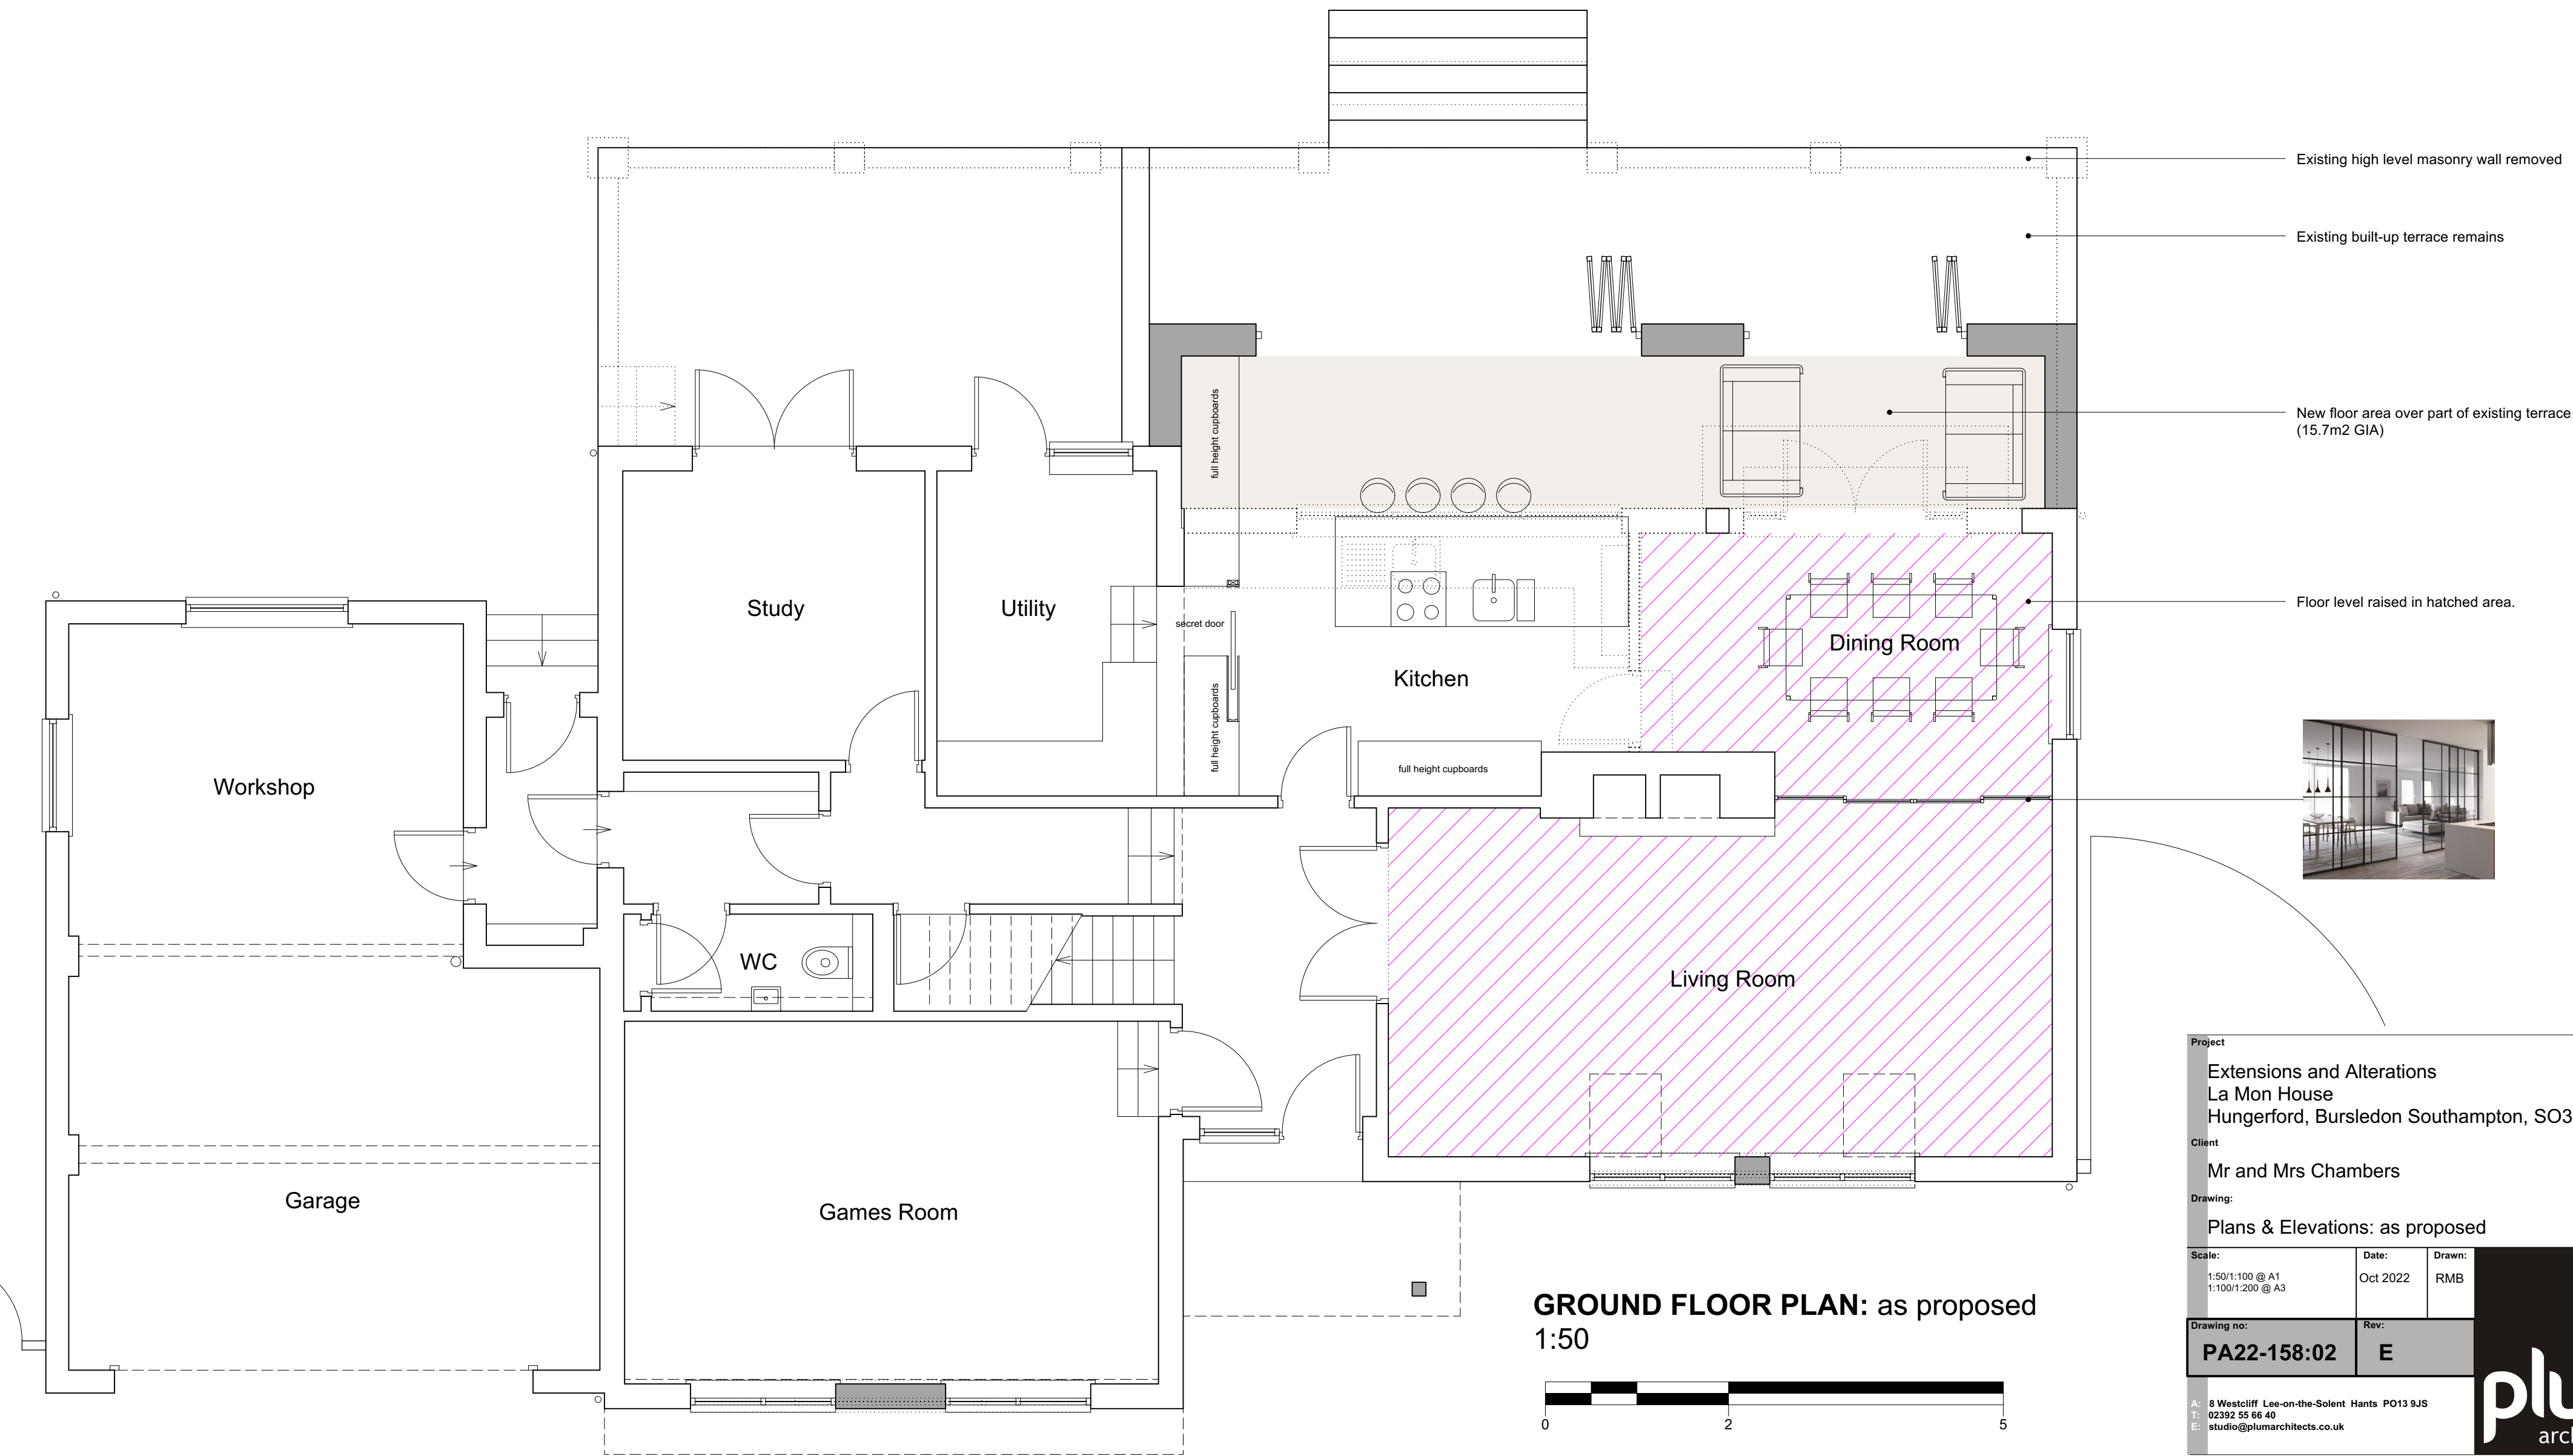

GROUND FLOOR PLAN: as proposed
1:50



Project
Extensions and Alterations
La Mon House
Hungerford, Bursledon Southampton, SO31 8DE

Client
Mr and Mrs Chambers

Drawing:
Plans & Elevations: as proposed

Scale:
1:50/1:100 @ A1
1:100/1:200 @ A3

Date:
Oct 2022

Drawn:
RMB

Drawing no:
PA22-158:02

Rev:
E

8 Westcliff Lee-on-the-Solent Hants PO13 9JS
02392 56 56 40
studio@plumarchitects.co.uk

plum
architects