


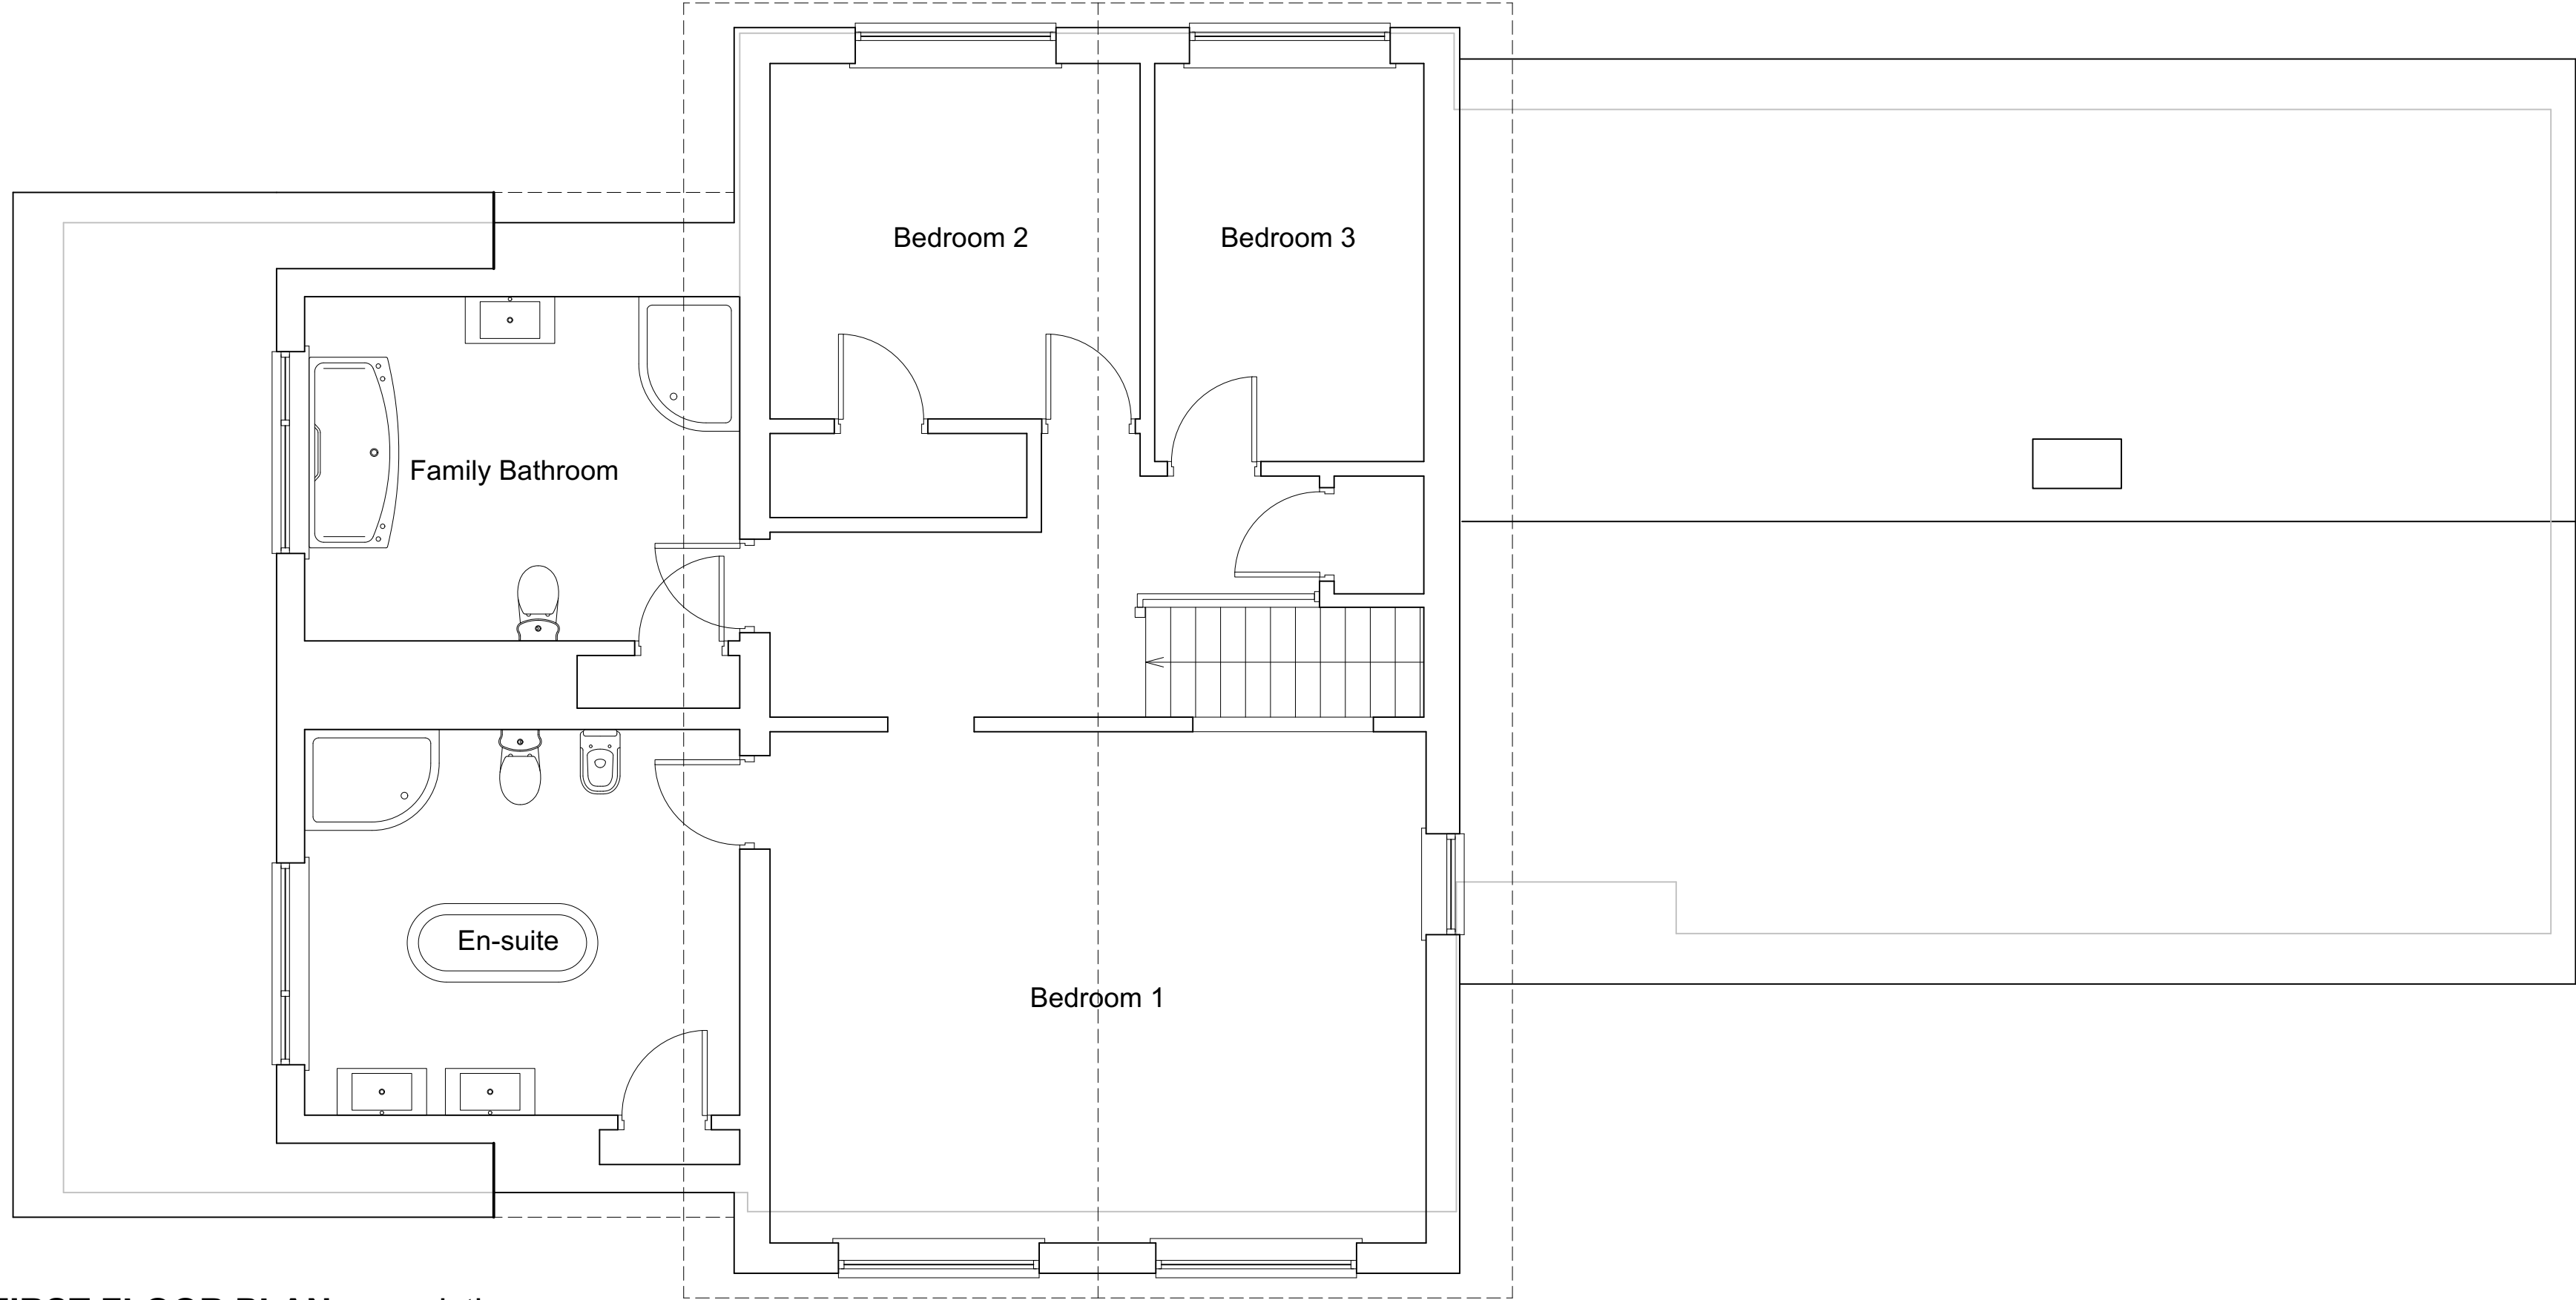


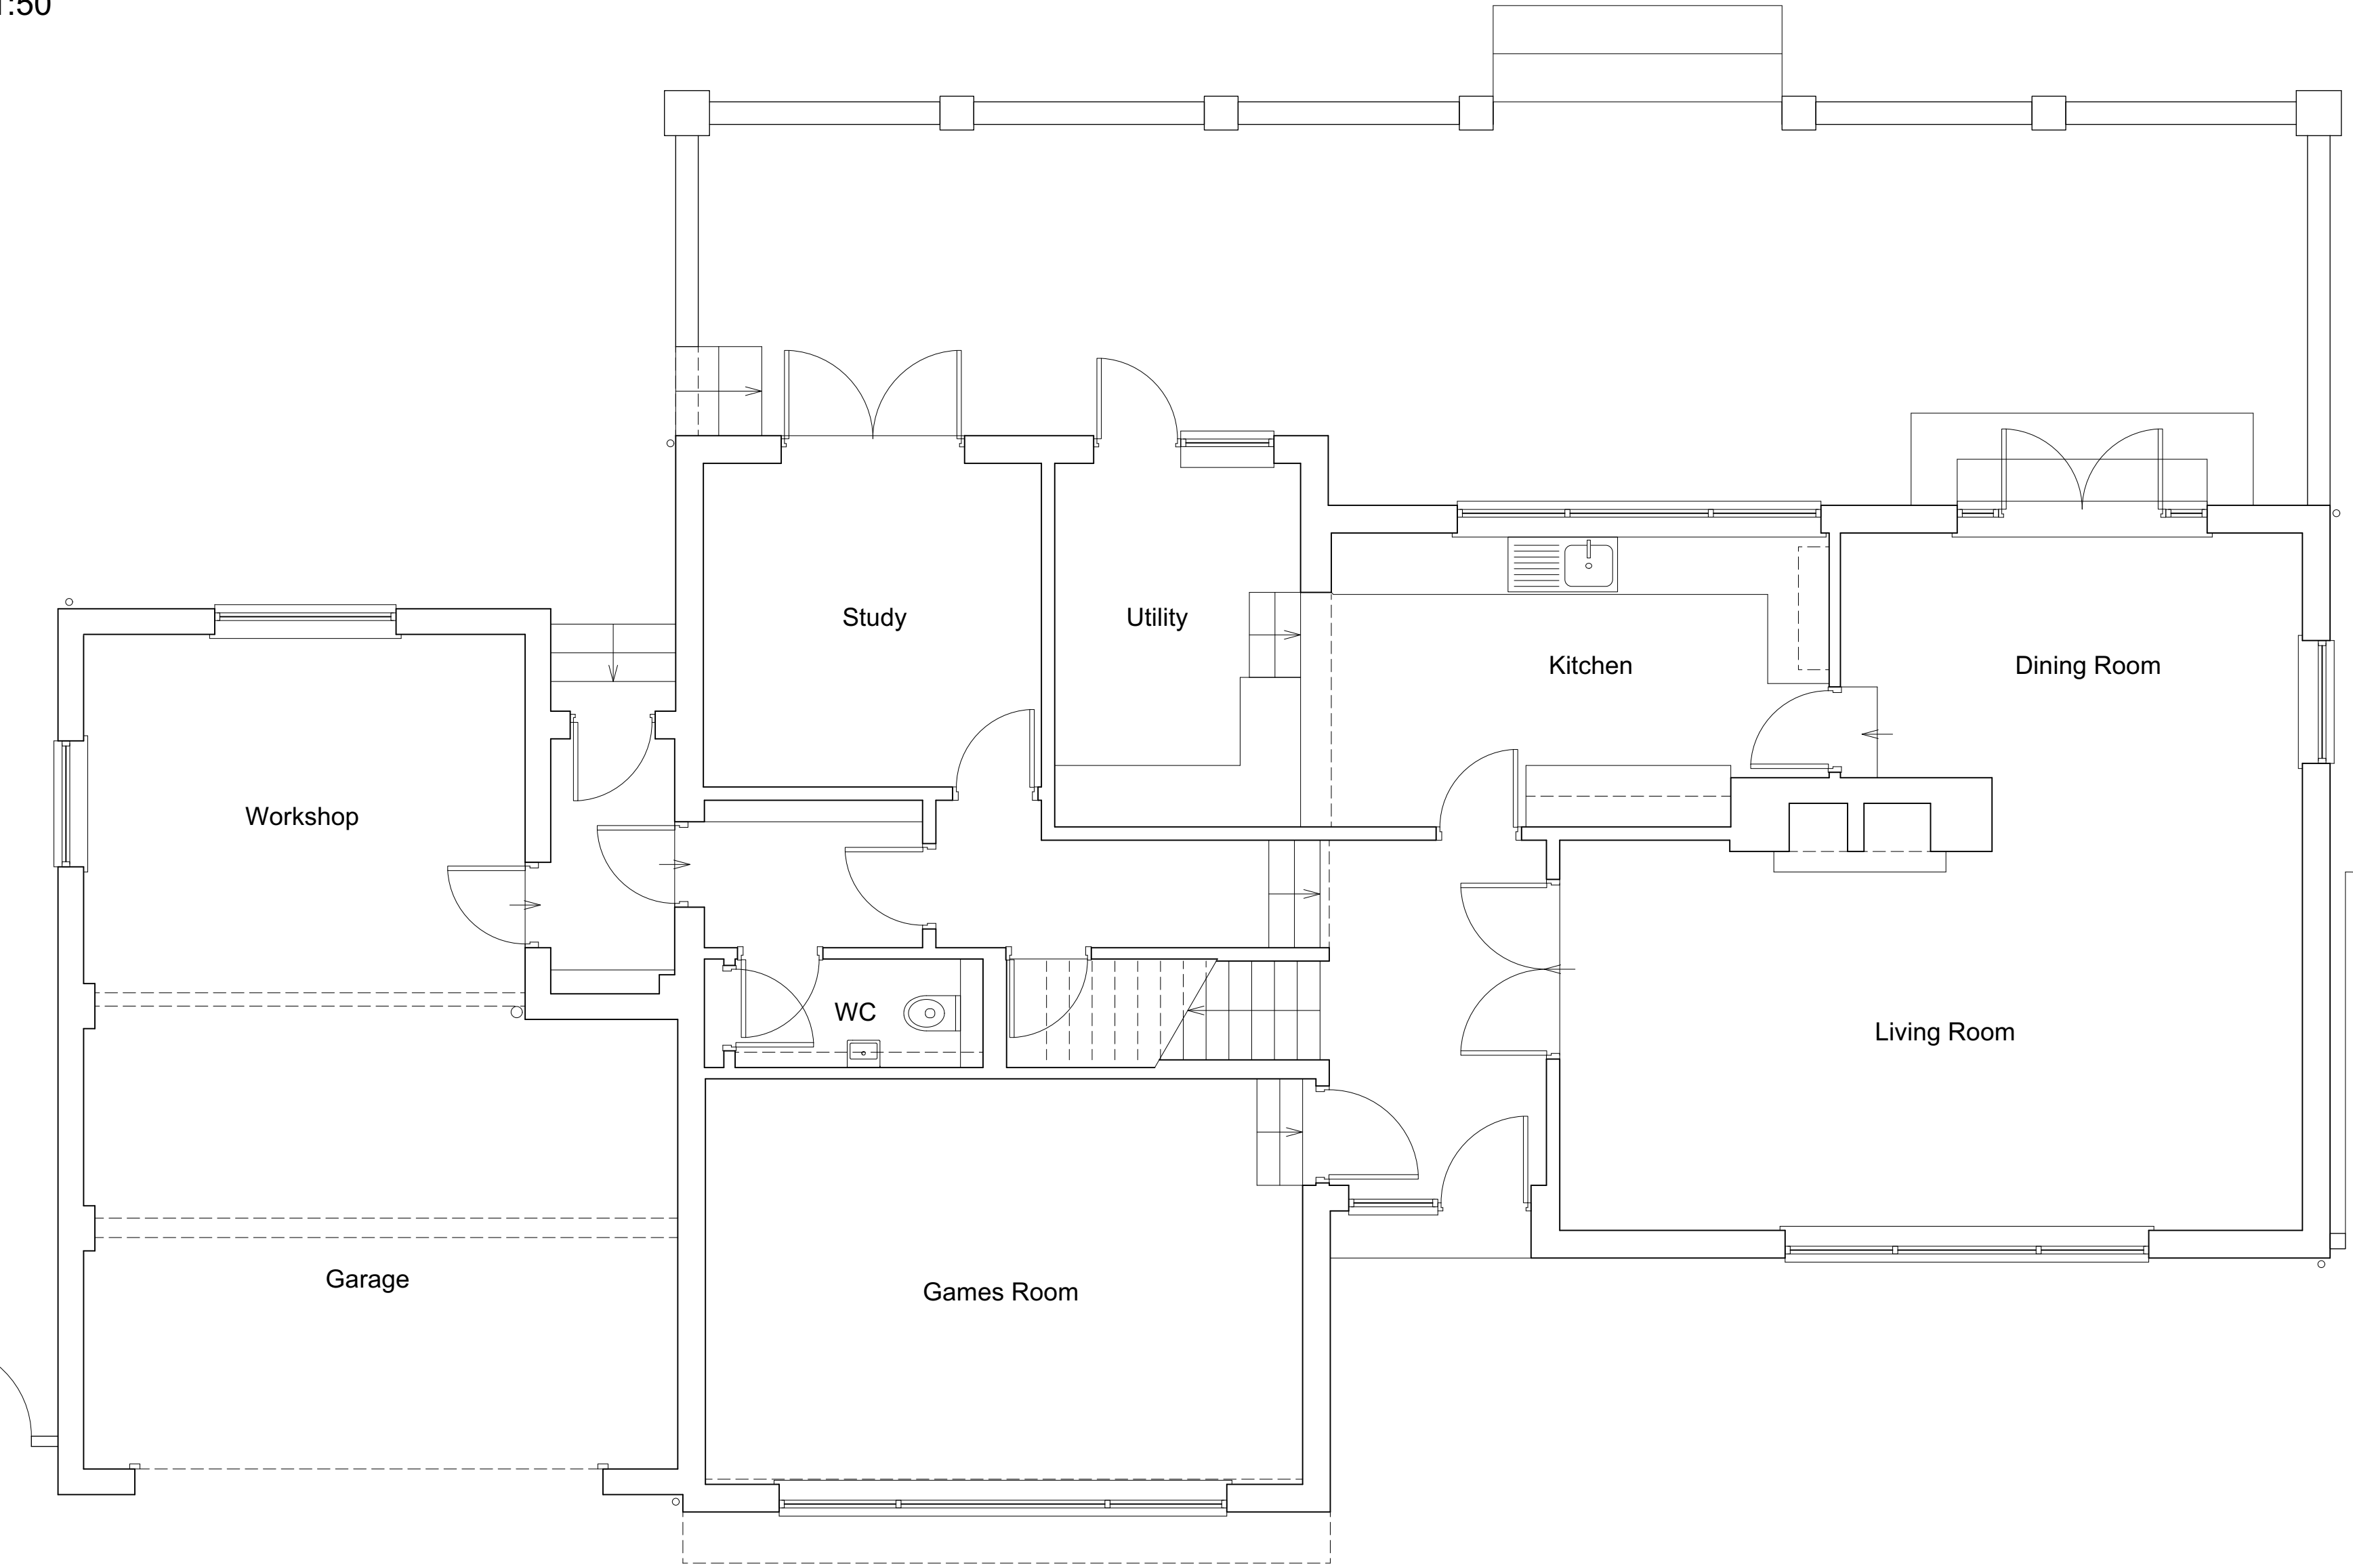

FIRST FLOOR PLAN: as existing
1:50

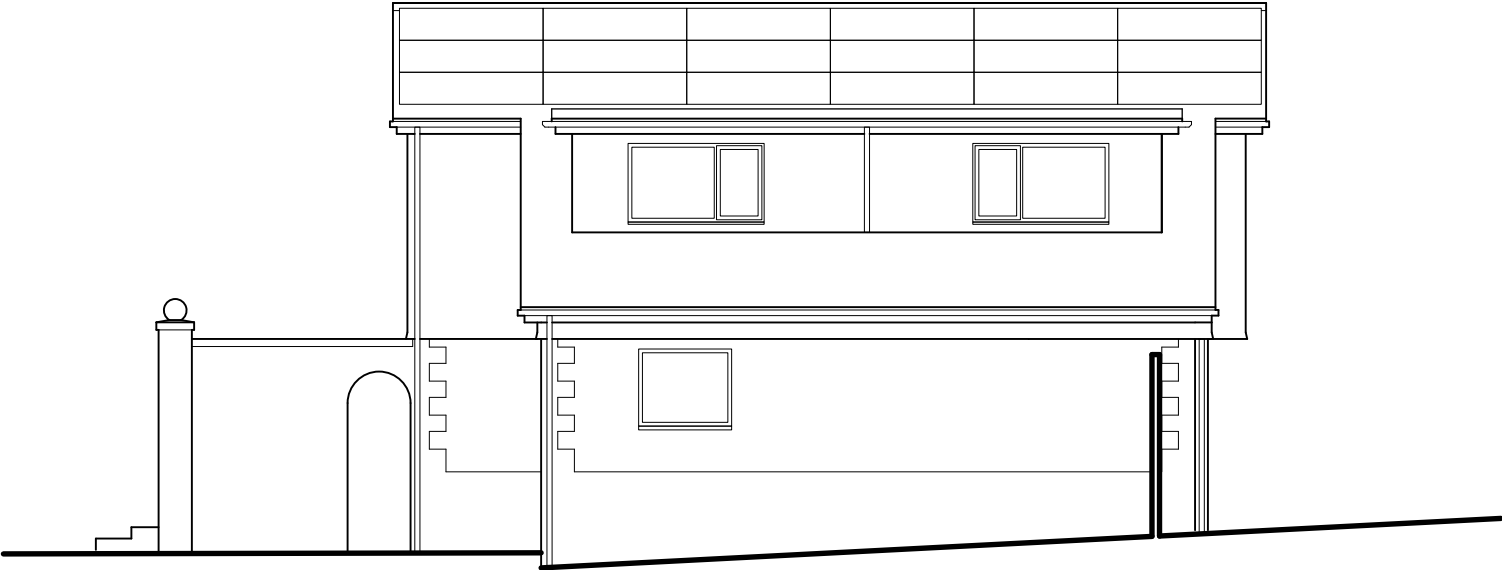

GROUND FLOOR PLAN: as existing
1:50

 


SIDE (South West) ELEVATION: as existing
1:100



FRONT (South East) ELEVATION: as existing
1:100



REAR (North West) ELEVATION: as existing
1:100

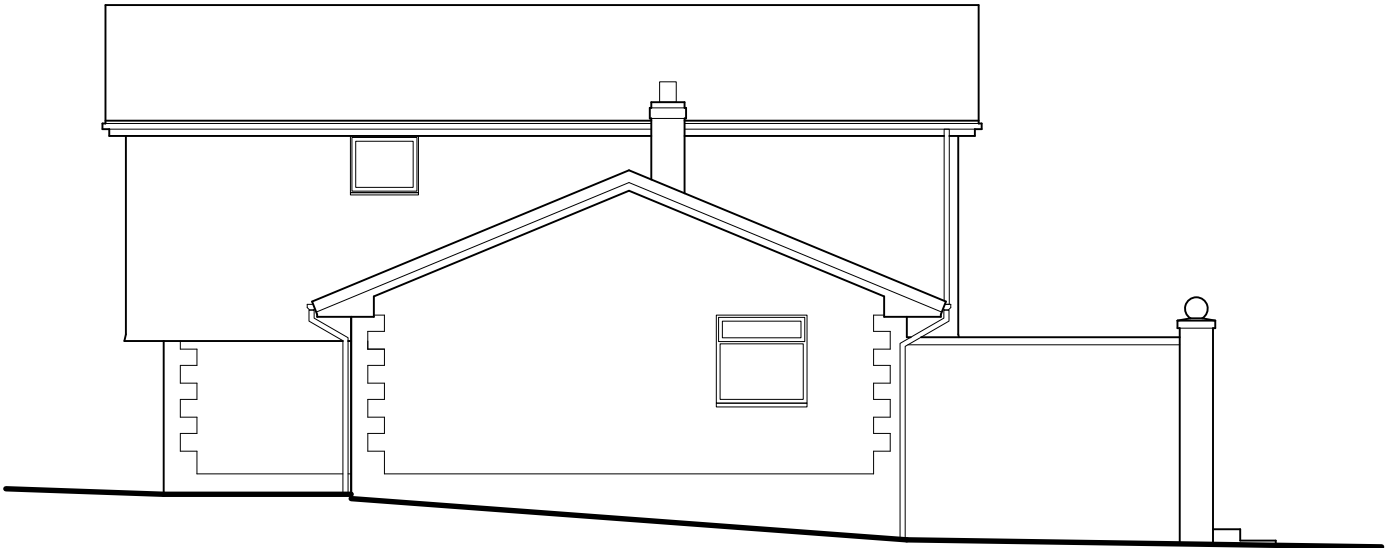

SIDE (North East) ELEVATION: as existing
1:100



BLOCK PLAN:
1:500



SITE LOCATION PLAN
1:1250



Project			
Extensions and Alterations La Mon House Hungerford, Bursledon Southampton, SO31 8DE			
Client			
Mr and Mrs Chambers			
Drawing:			
Plans & Elevations: as existing			
Scale:		Date:	
1:50/1:100/1:500/1:250 @ A1 1:100/1:200/1:1000/1:2500 @ A2		Oct 2022	
Drawing no:		Rev:	
PA22-158:01		-	
A: 8 Westcliff Lee-on-the-Solent Hants PO13 9JS T: 02392 56 66 40 E: studio@plumarchitects.co.uk			