
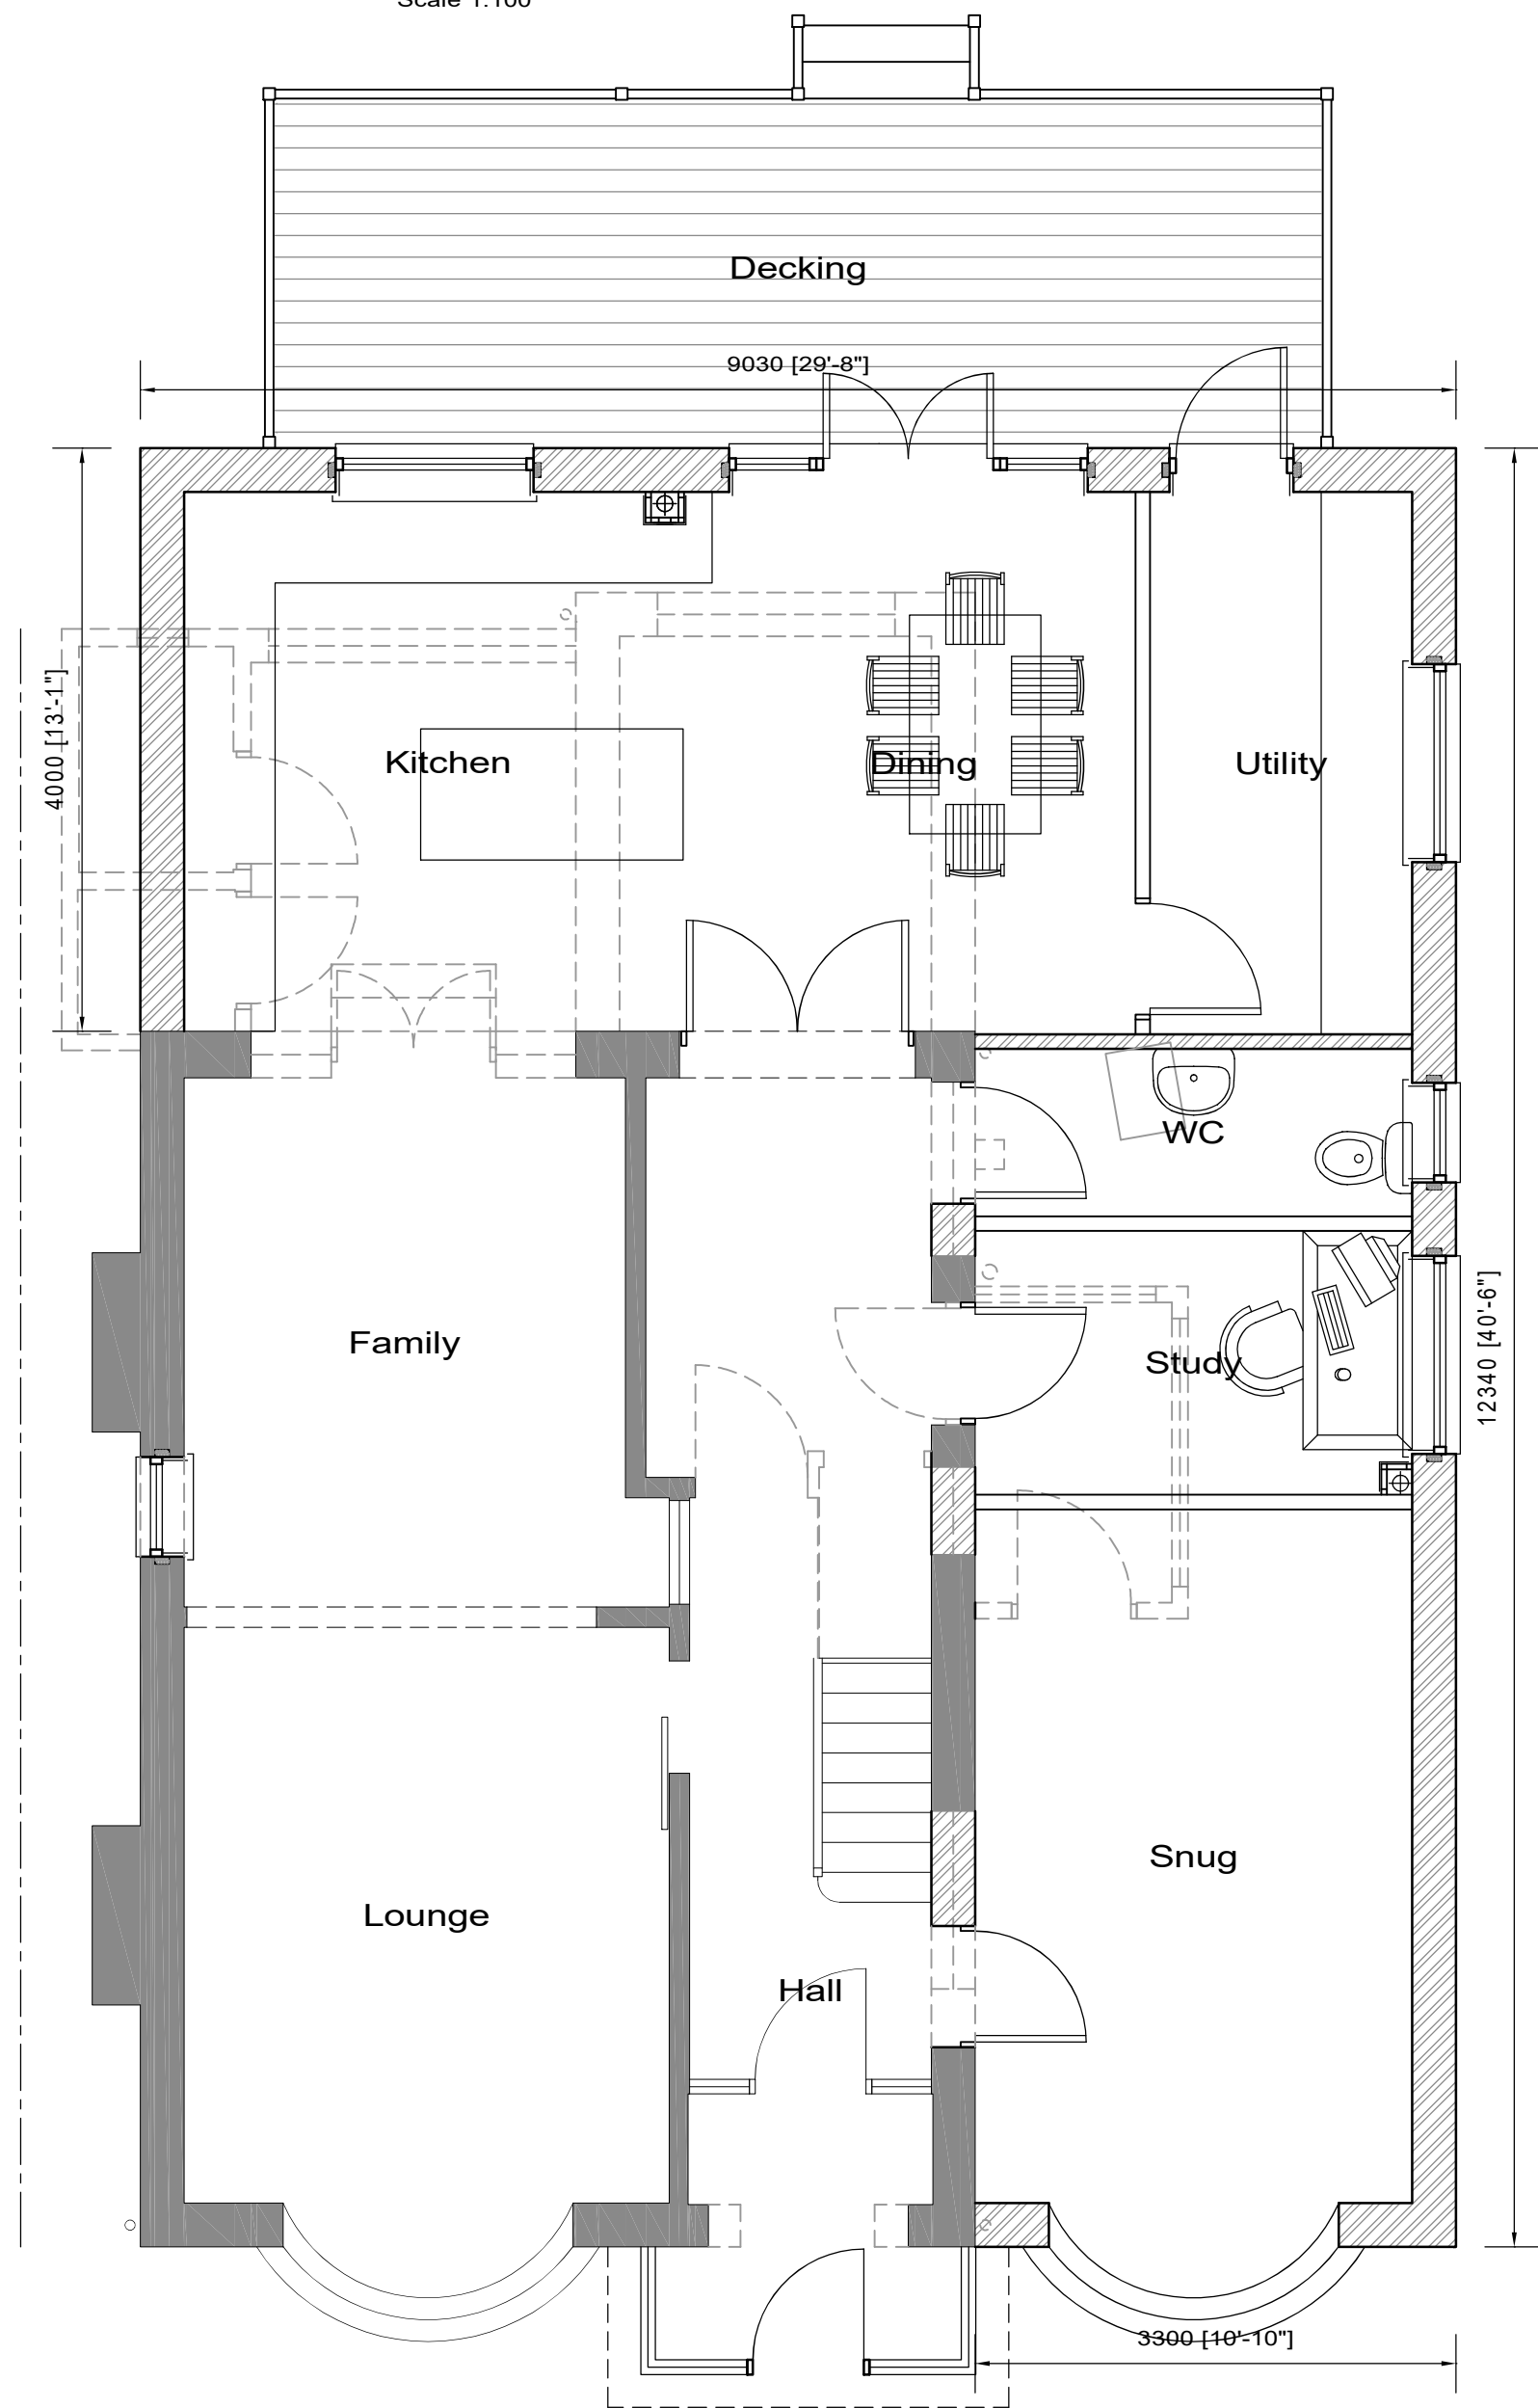


FRONT ELEVATION
(1:100 SCALE)




FLANK ELEVATION
(1:100 SCALE)

REAR ELEVATION
(1:100 SCALE)


FLANK ELEVATION
(1:100 SCALE)

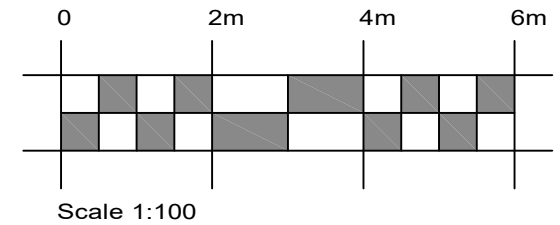



GROUND FLOOR PLAN
(1:50 SCALE)

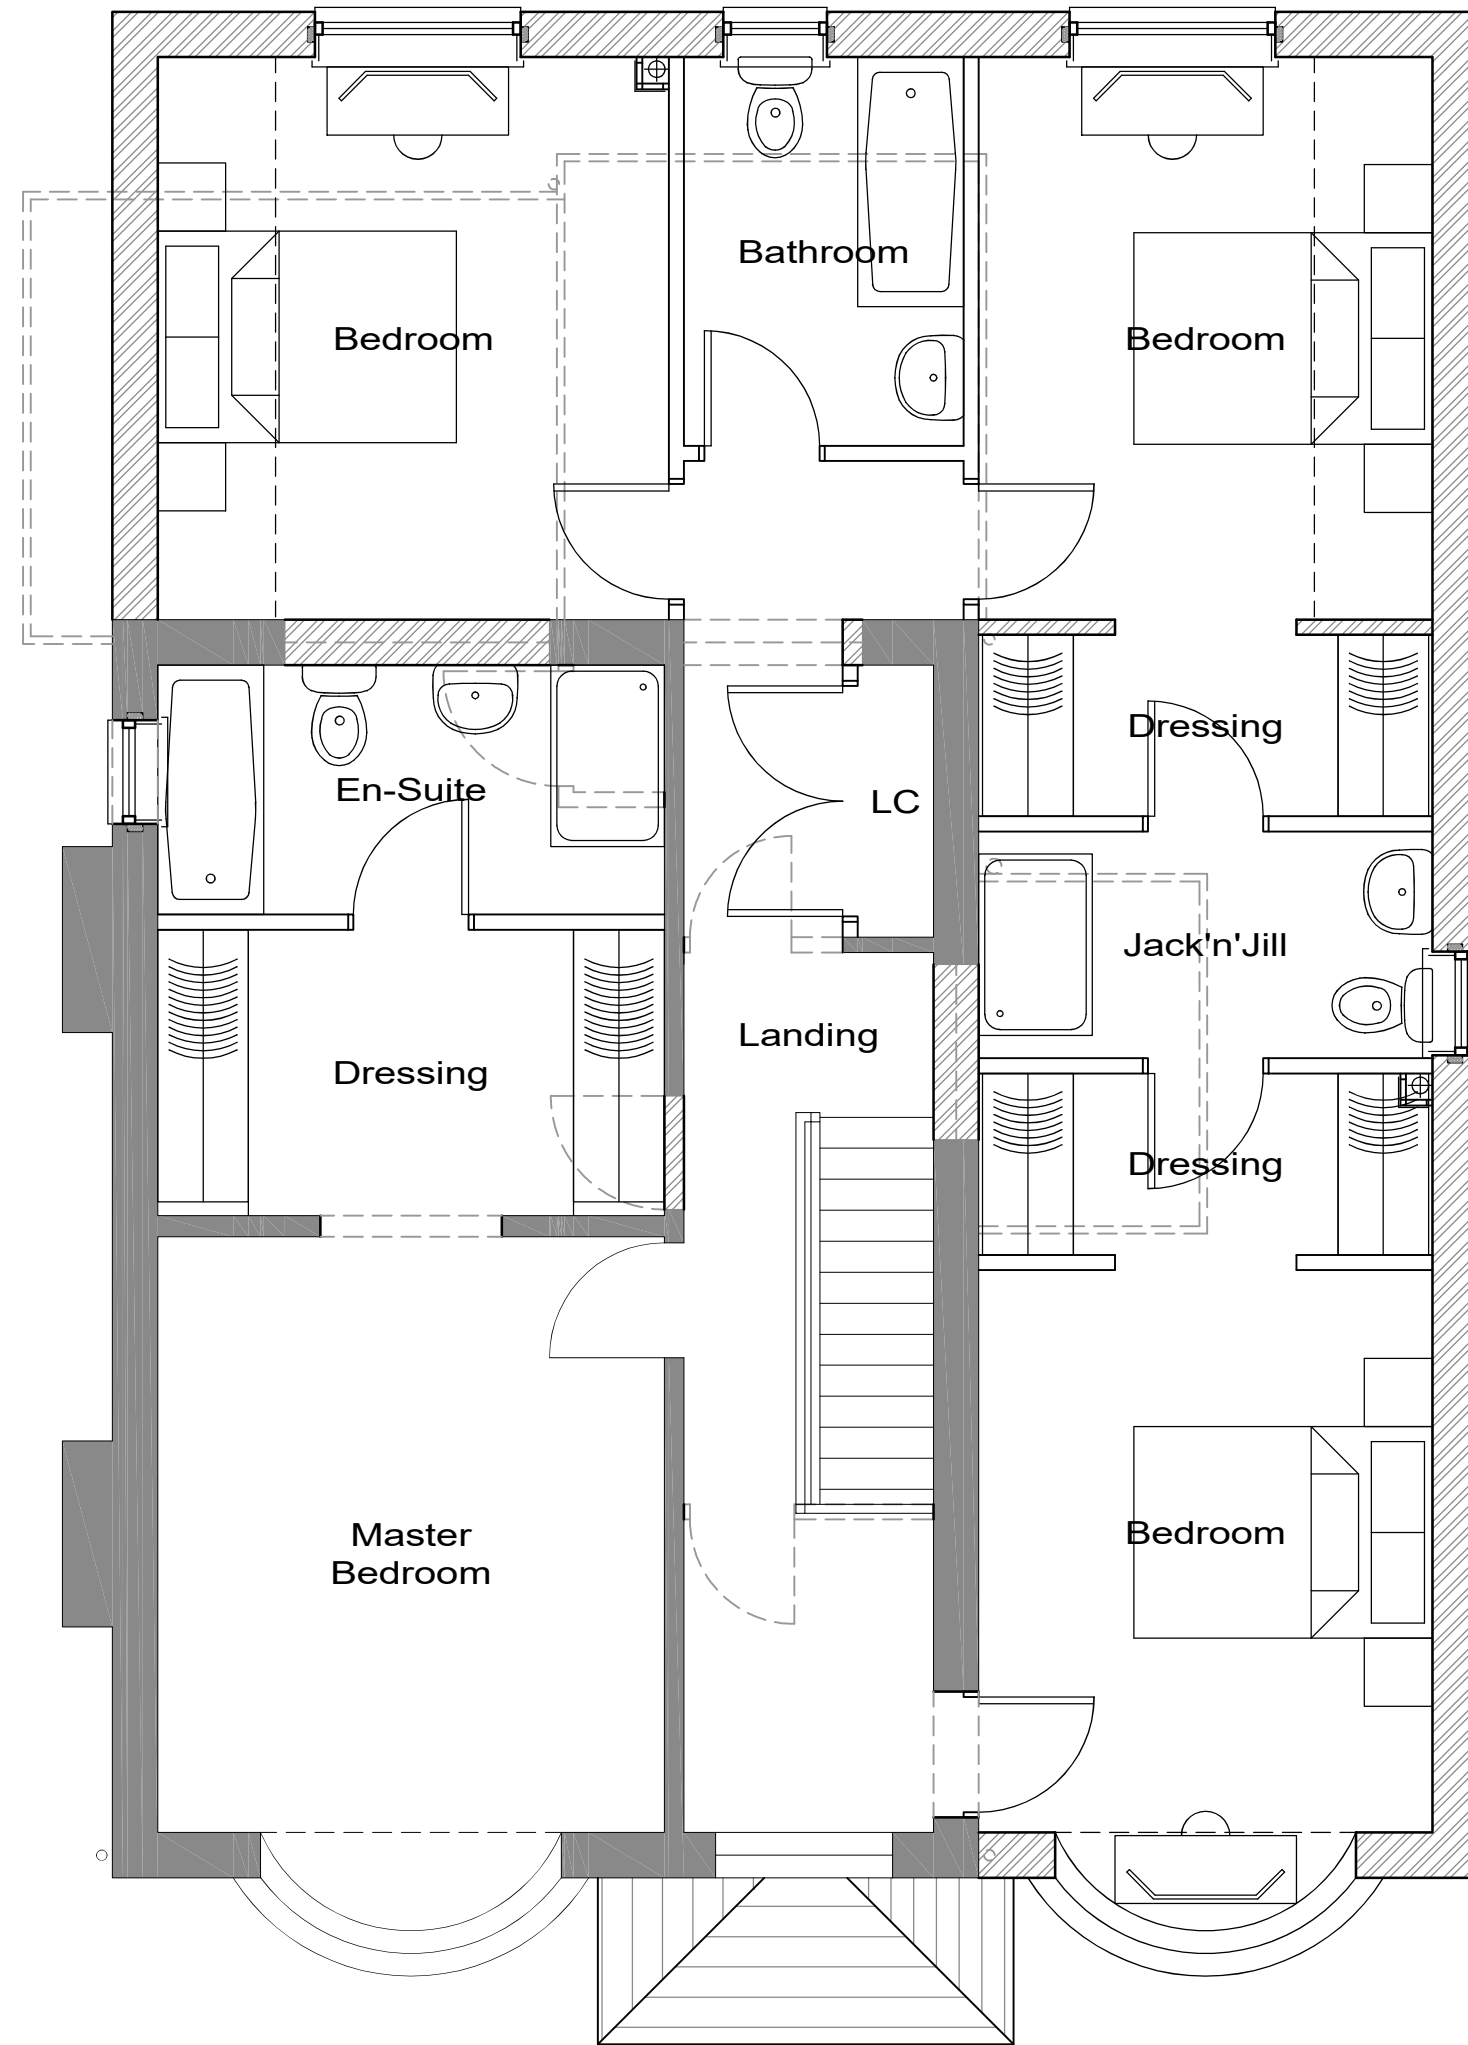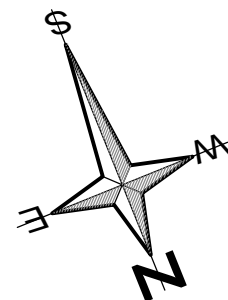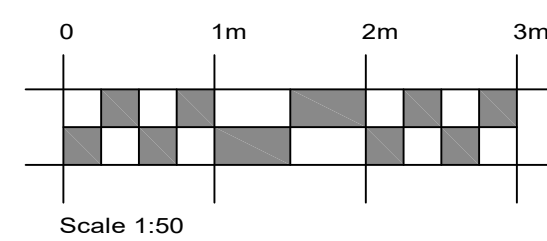

FIRST FLOOR PLAN
(1:50 SCALE)

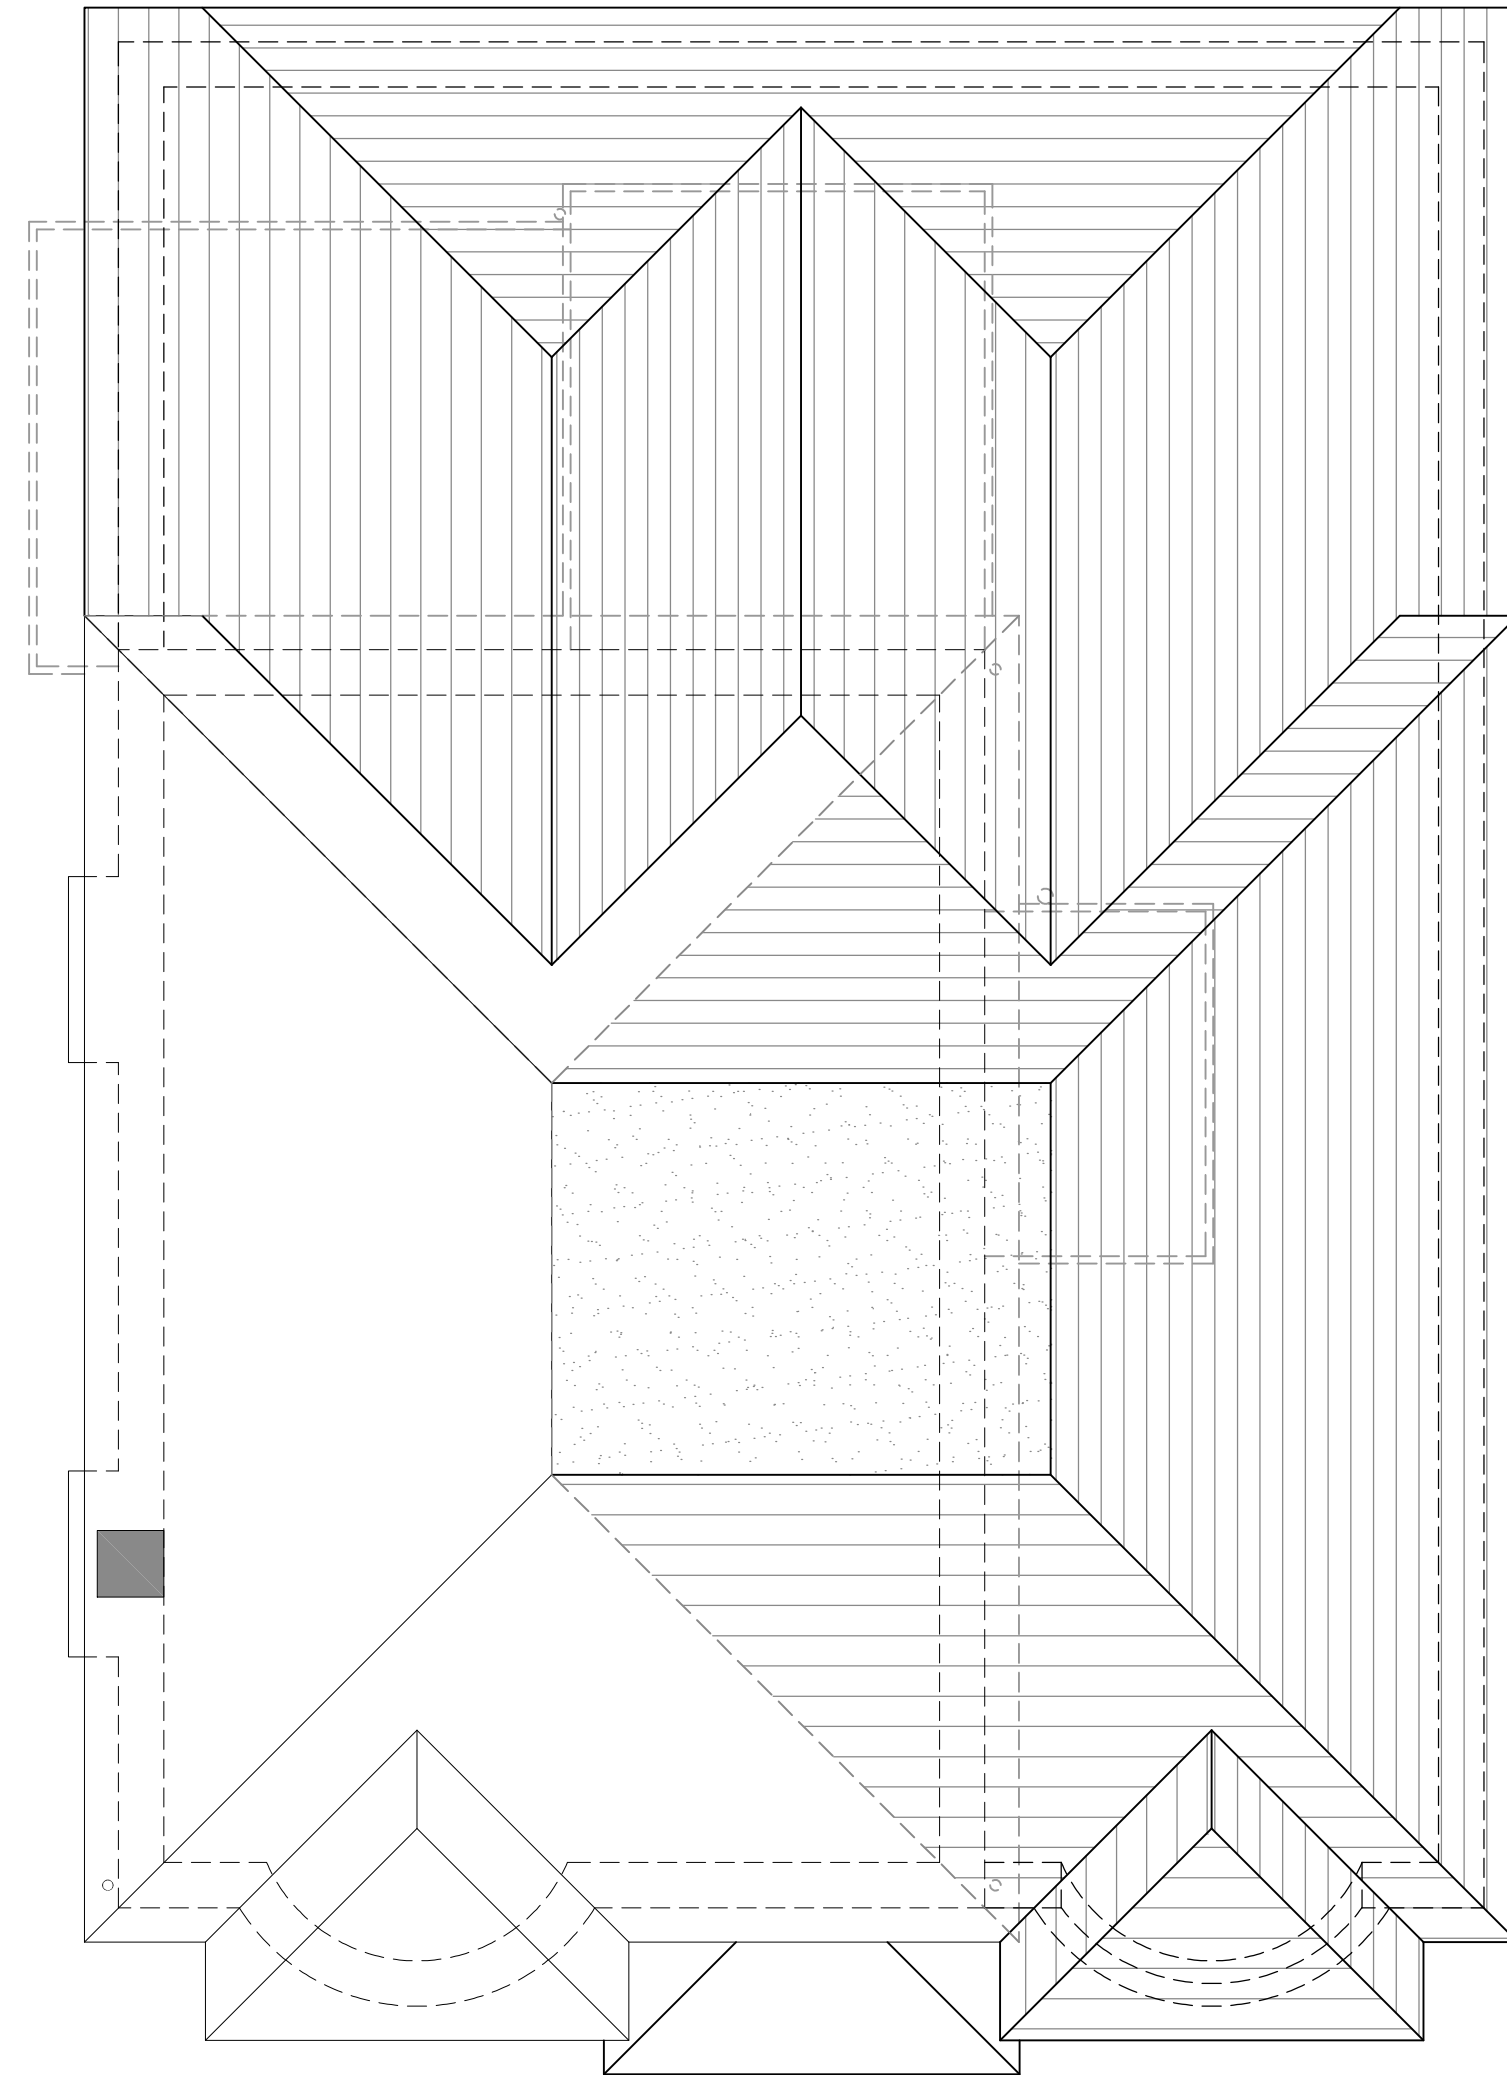

ROOFSCAPE LAYOUT
(1:50 SCALE)

 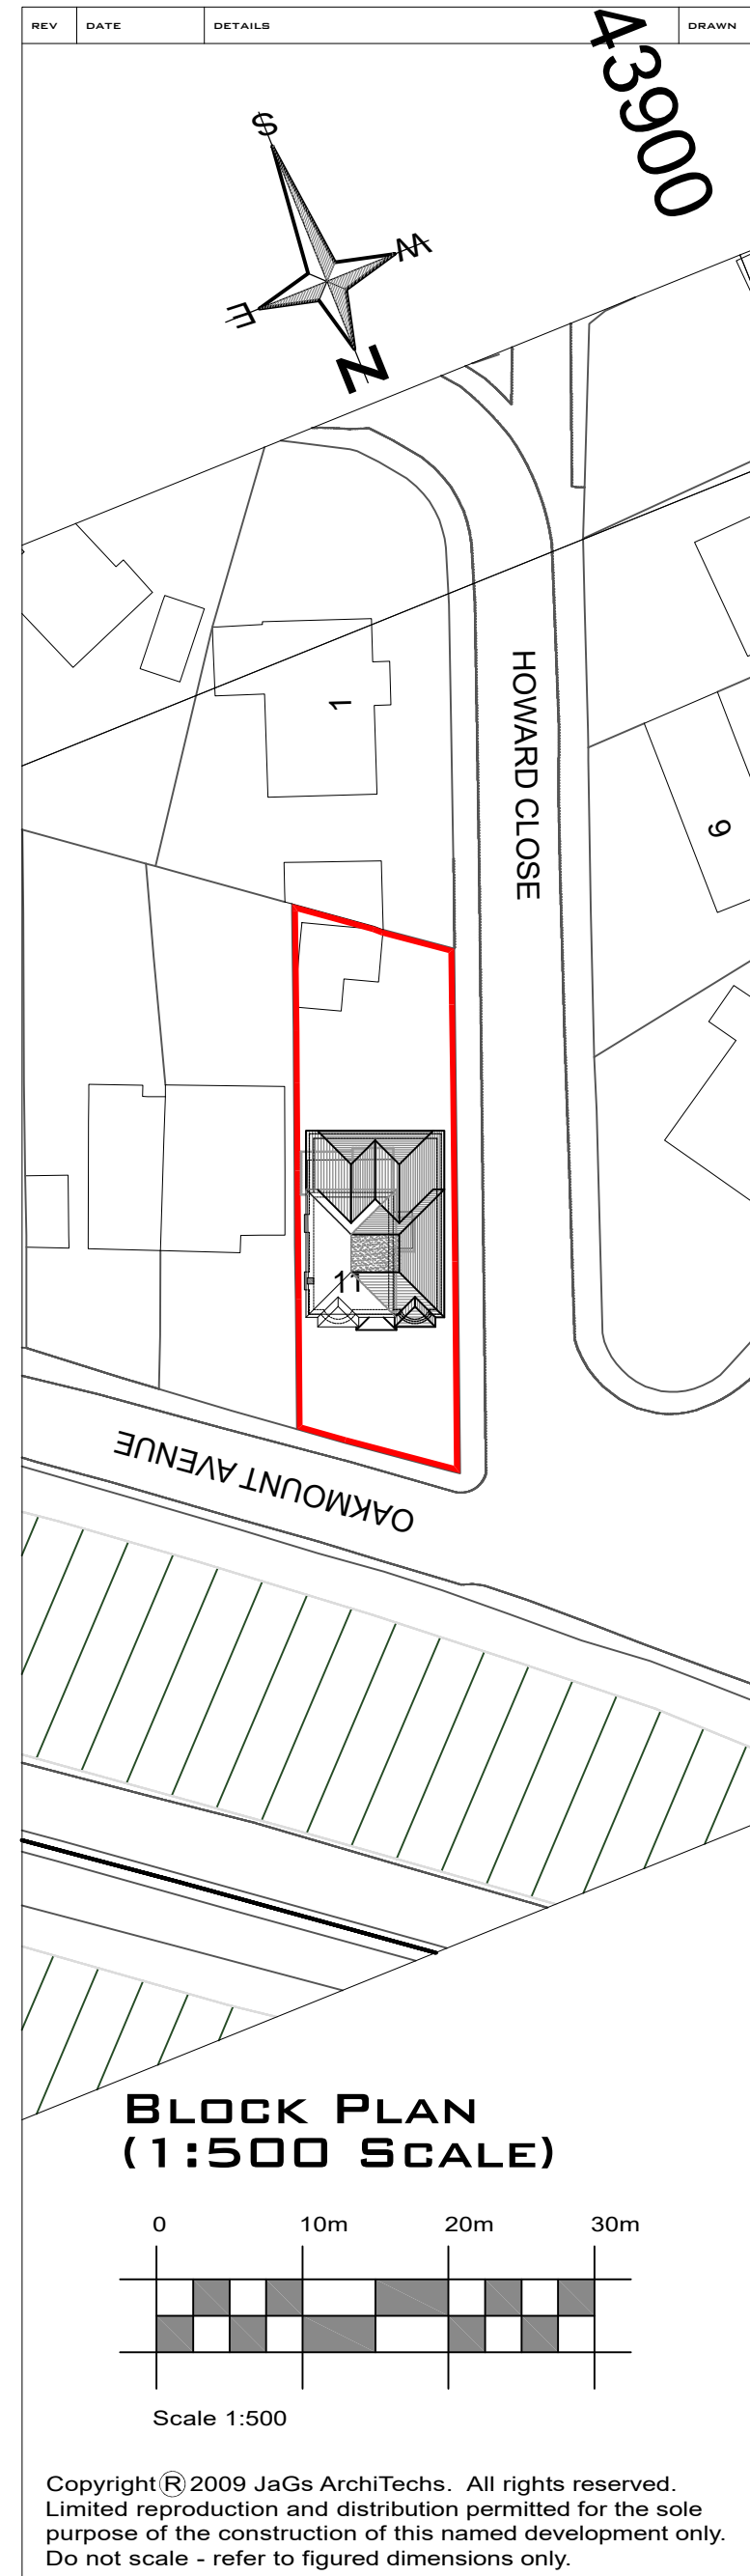

PROJECT TITLE: 11 OAKMOUNT AVENUE CHANDLERS FORD SOUTHAMPTON			
DRAWING TITLE: PROPOSED PLANS & ELEVATIONS	SCALE: 1:50 & 1:100 @ A1		
	DATE: OCTOBER 2023		
	DRAWN BY: GE		
DRAWING NO.: 711825/474-002		CHECKED BY: -	
		REV.: -	



**JAGS
ARCHITECTS**
ARCHITECTURAL CONSULTANTS

46 Lingwood Close, Bassett, Southampton, Hampshire, SO16 7GJ
Tel. 023 8076 7284 E-Mail. admin@jagsarchitects.co.uk
Web. www.jagsarchitects.co.uk
Registered in England Number 8927088