



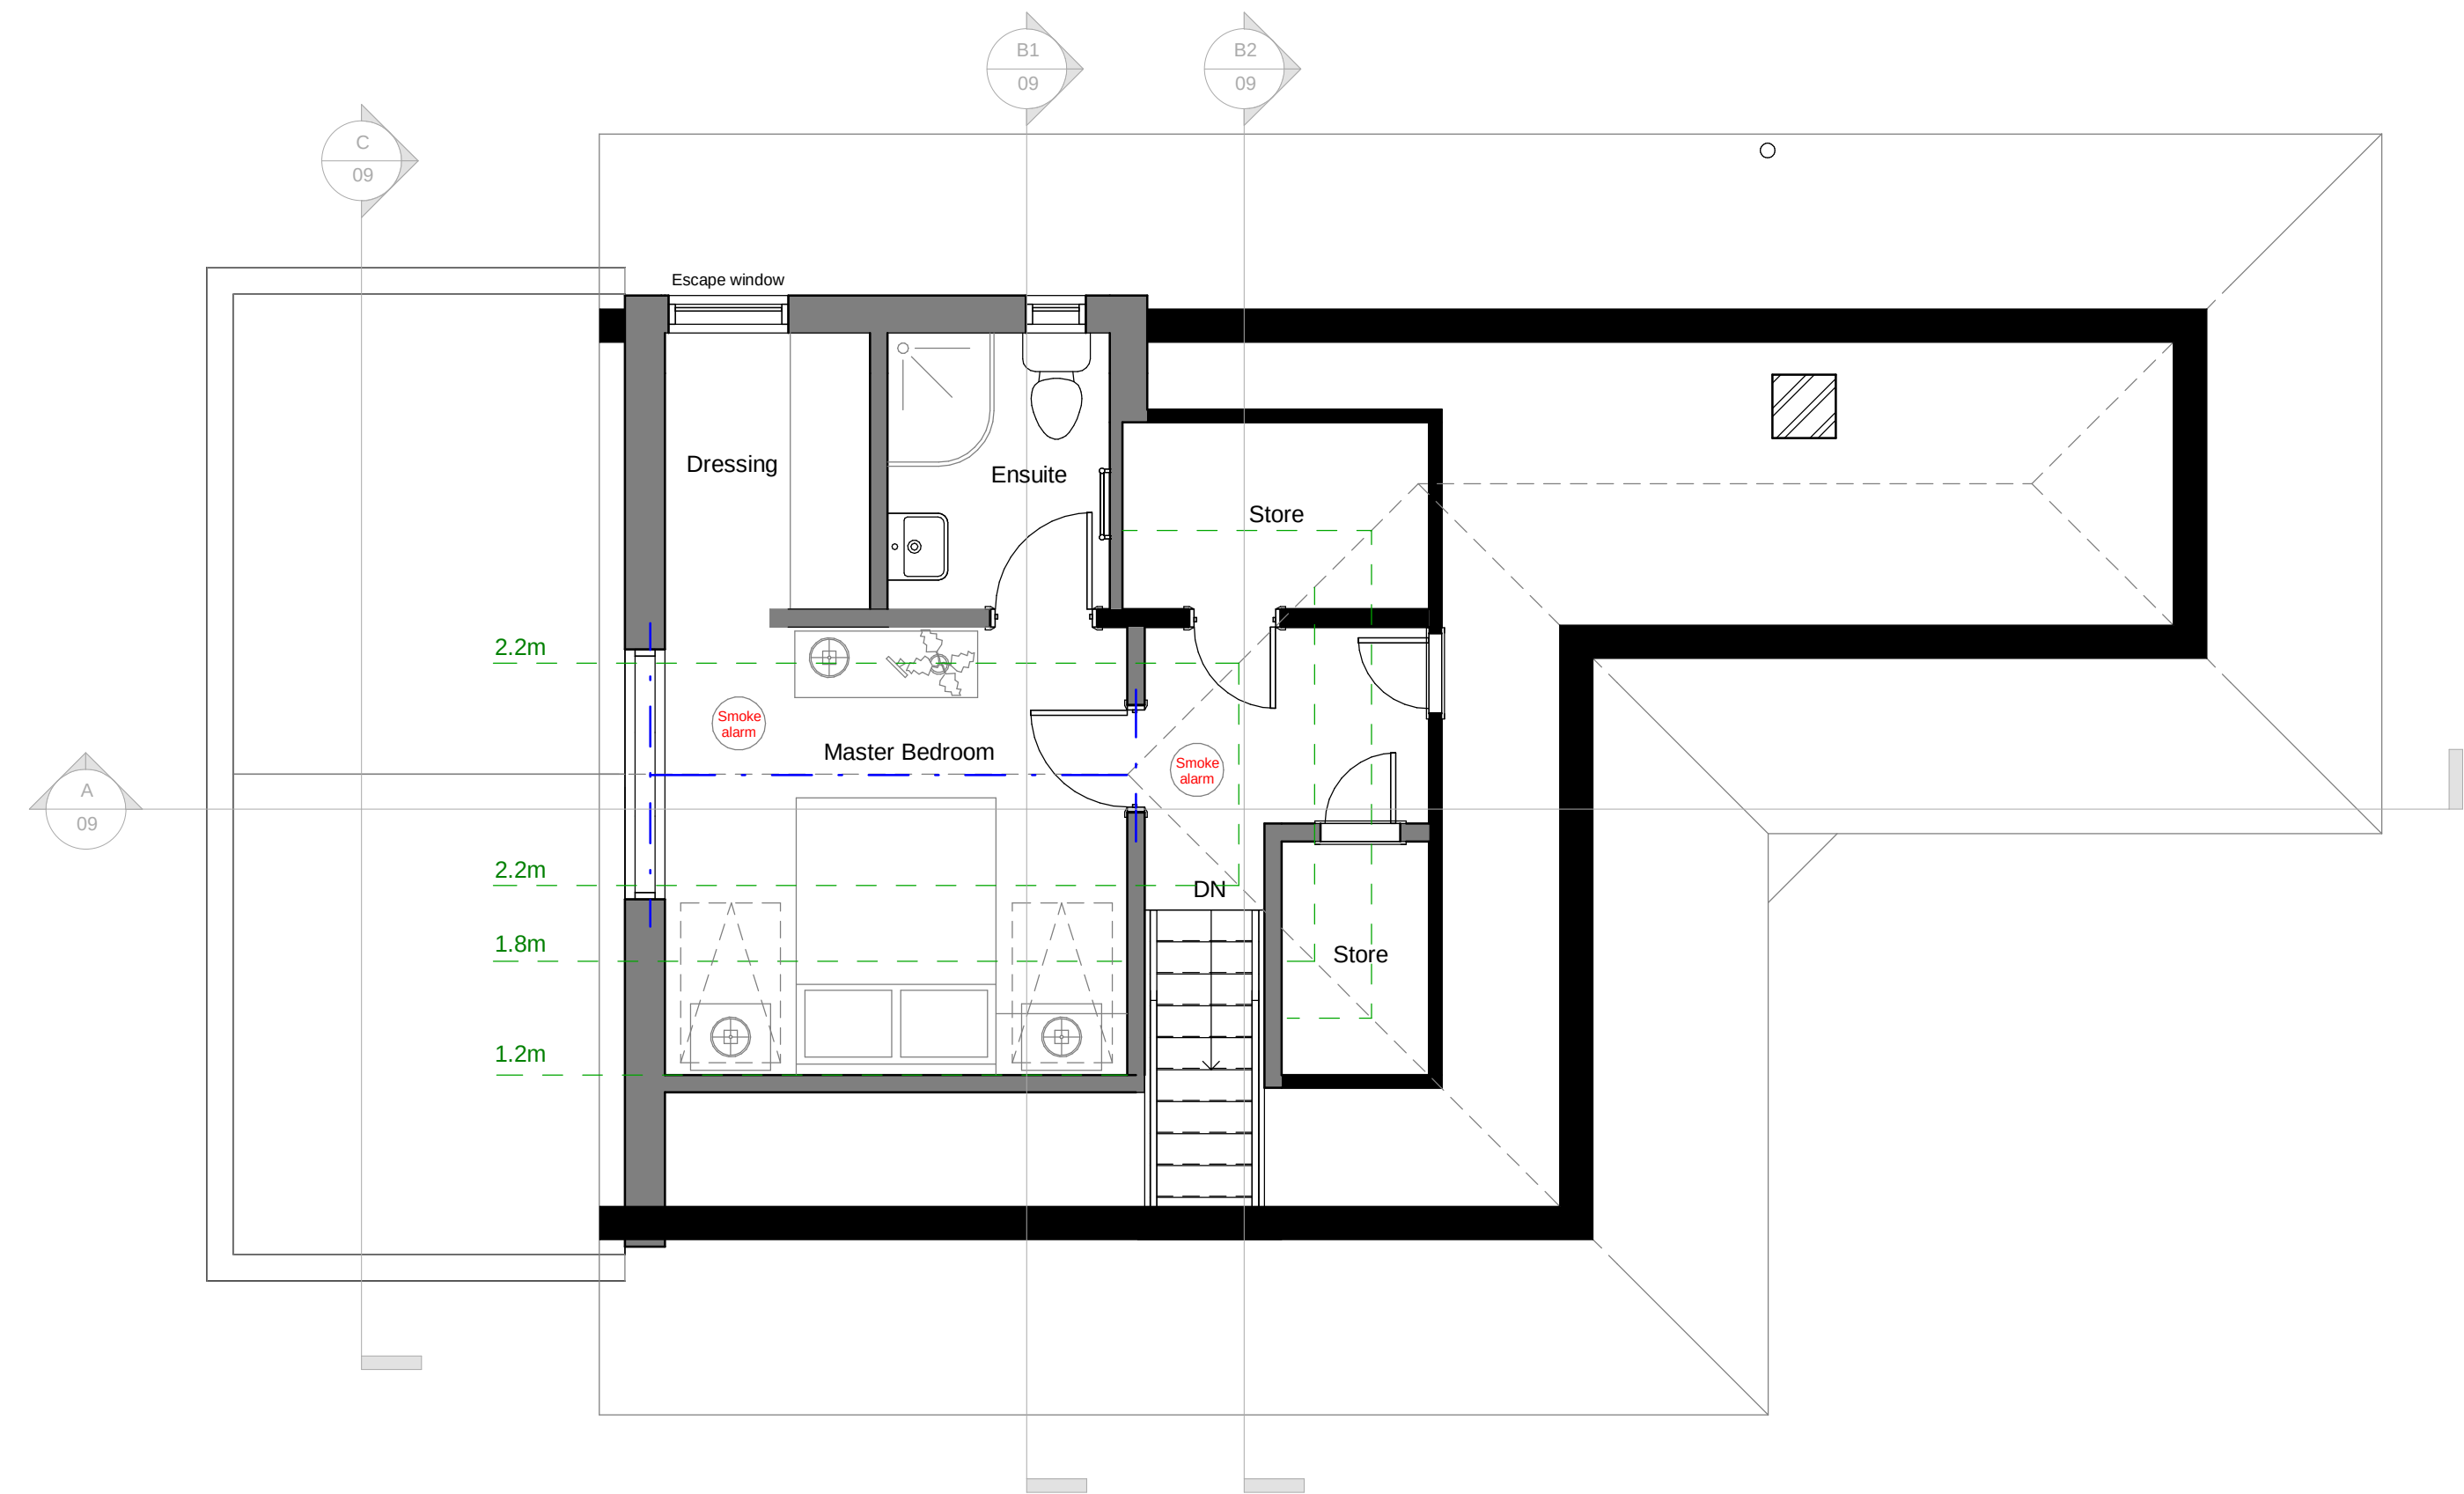

Proposed First Floor Plan
1 : 50

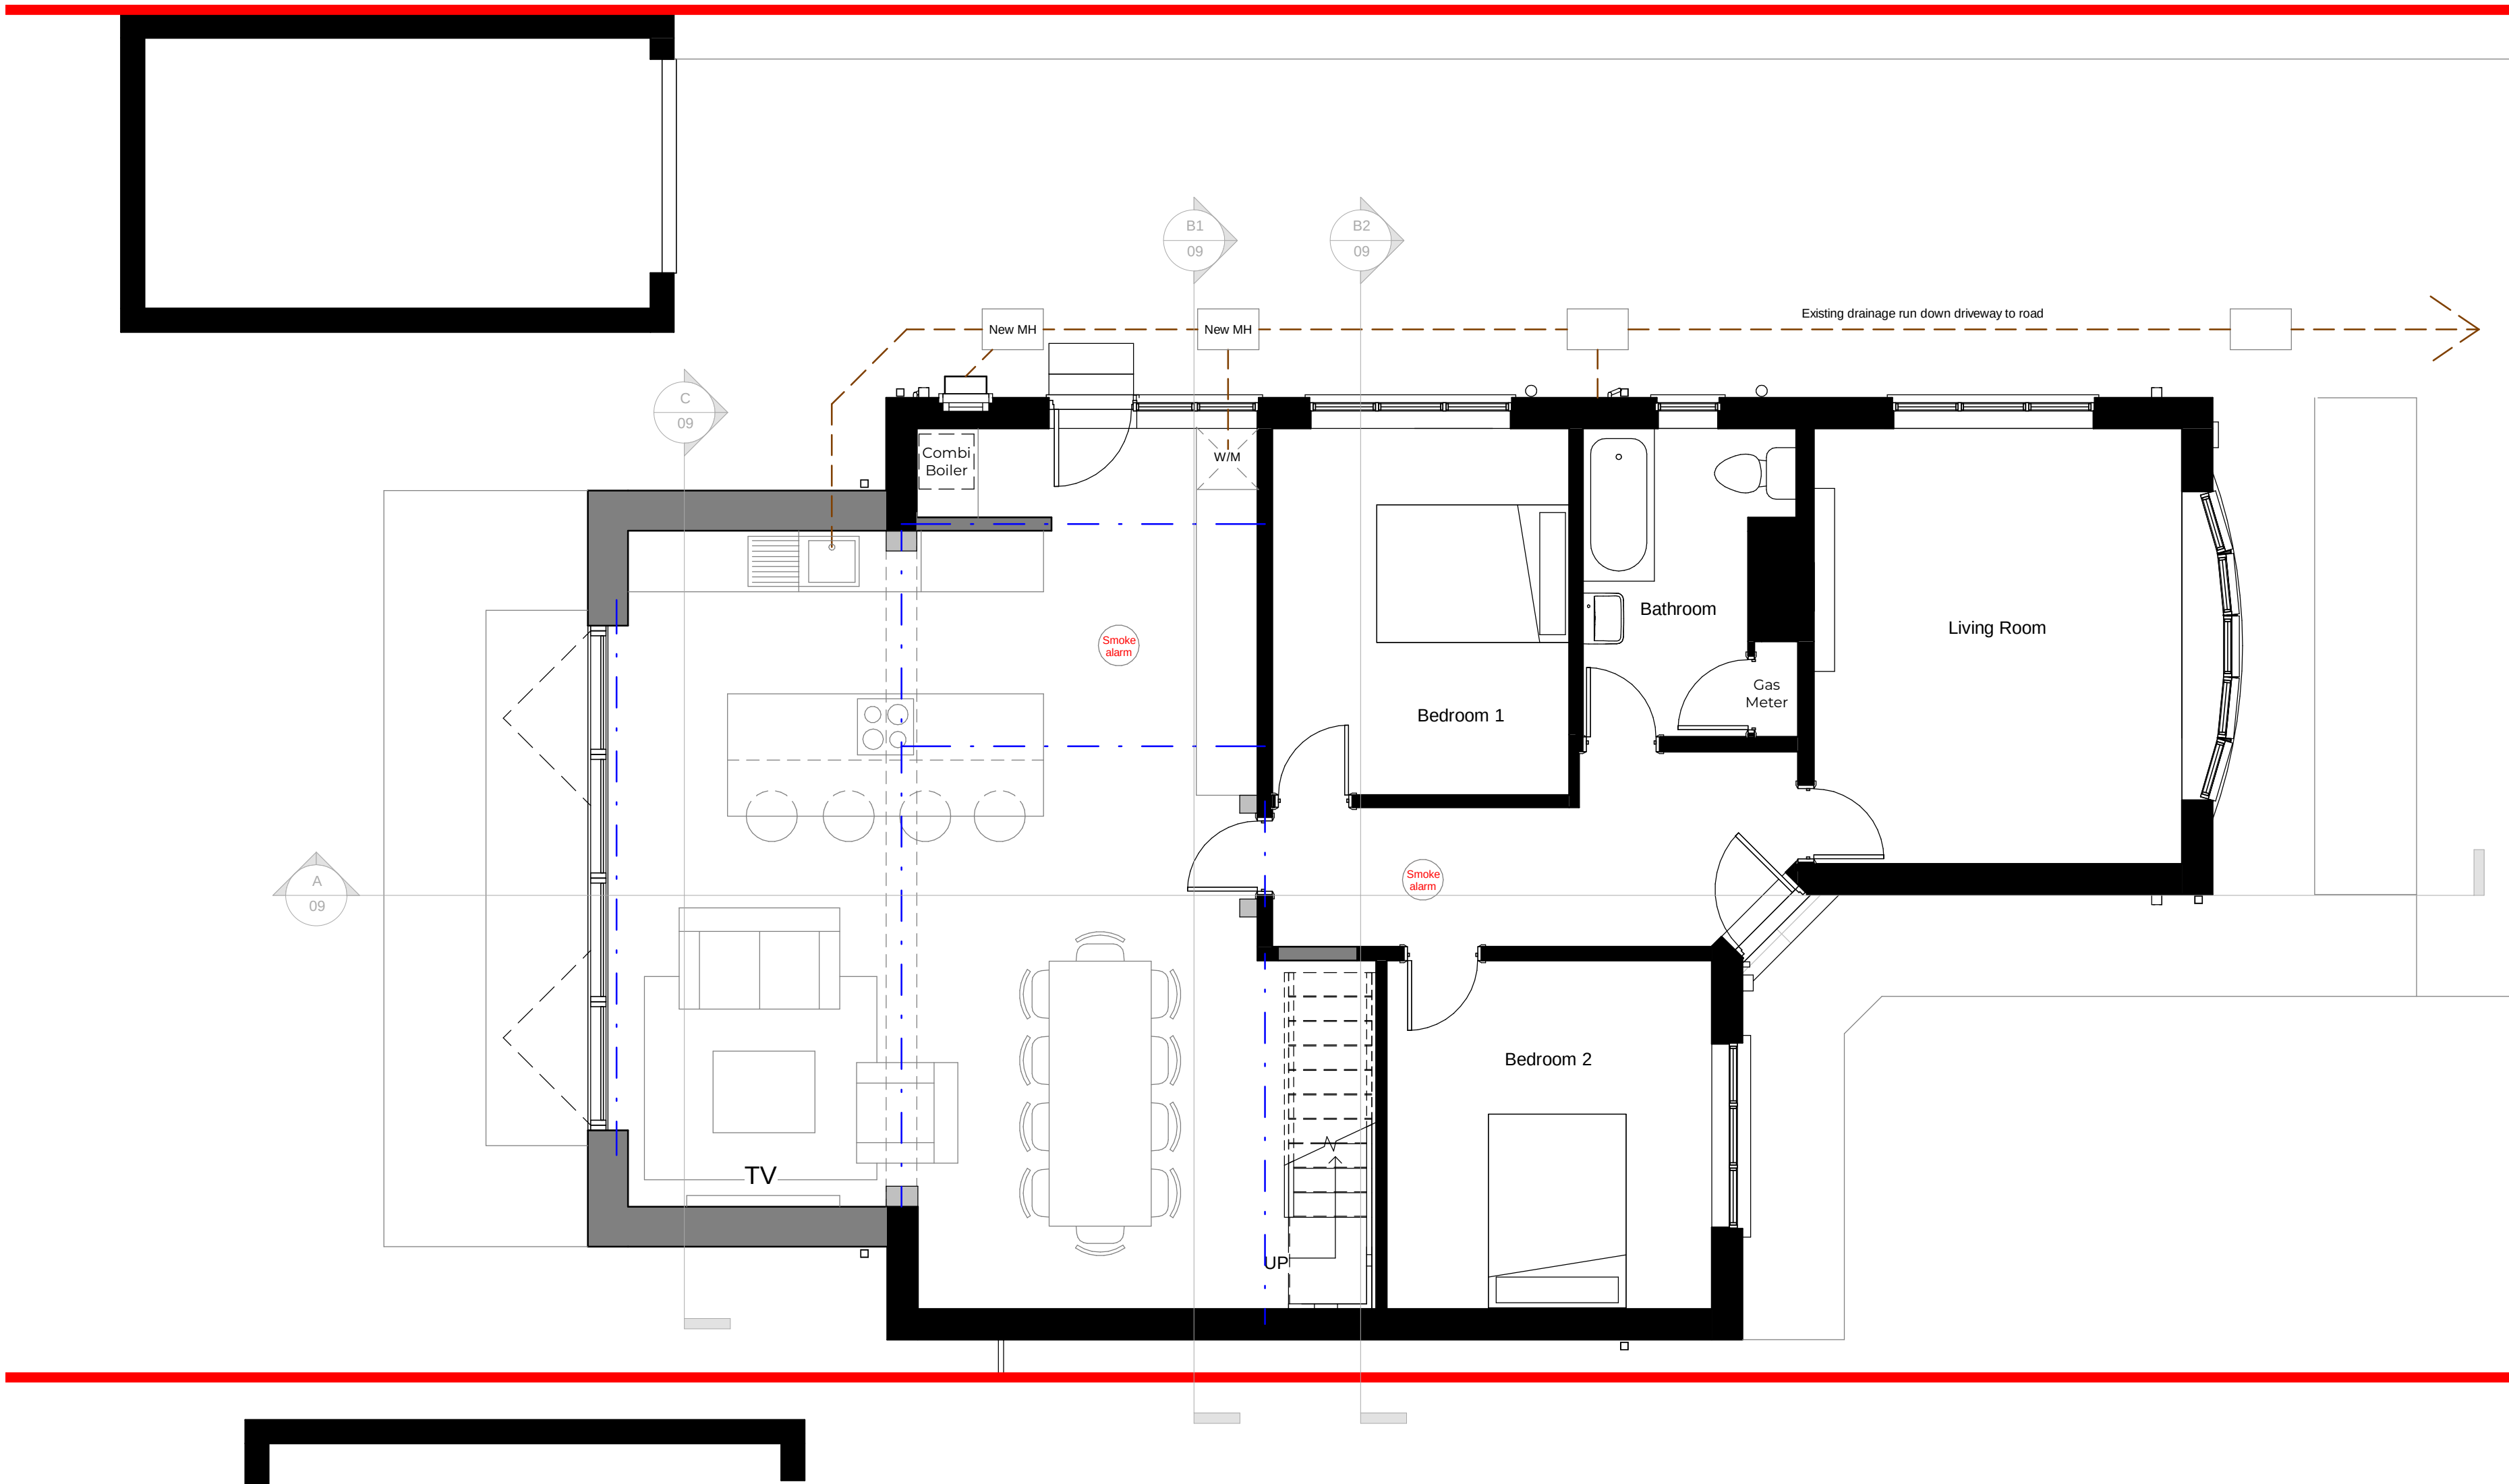

Proposed Ground Floor Plan
1 : 50

PLANNING



Hampshire 01794 311253
Devon 01392 327054
admin@s4architects.co.uk
www.studiofourarchitects.com

Client
Richard Dalmas

Project
78 Hobb Lane, Southampton

Title
Proposed Plans

Scale	Paper	Drawn	Checked
1 : 50	A1	CRI	PA
Date	Job No.	Drwg. No.	Revision
Aug 23	43072	07	

23AUG2023 - 78 Hobb Lane, Southampton - Extension & lift works to bungalow/CPDR Drawing/Revit
78HobbLane/78HobbLane.dwg