





**Proposed South East Elevation**  
1 : 50

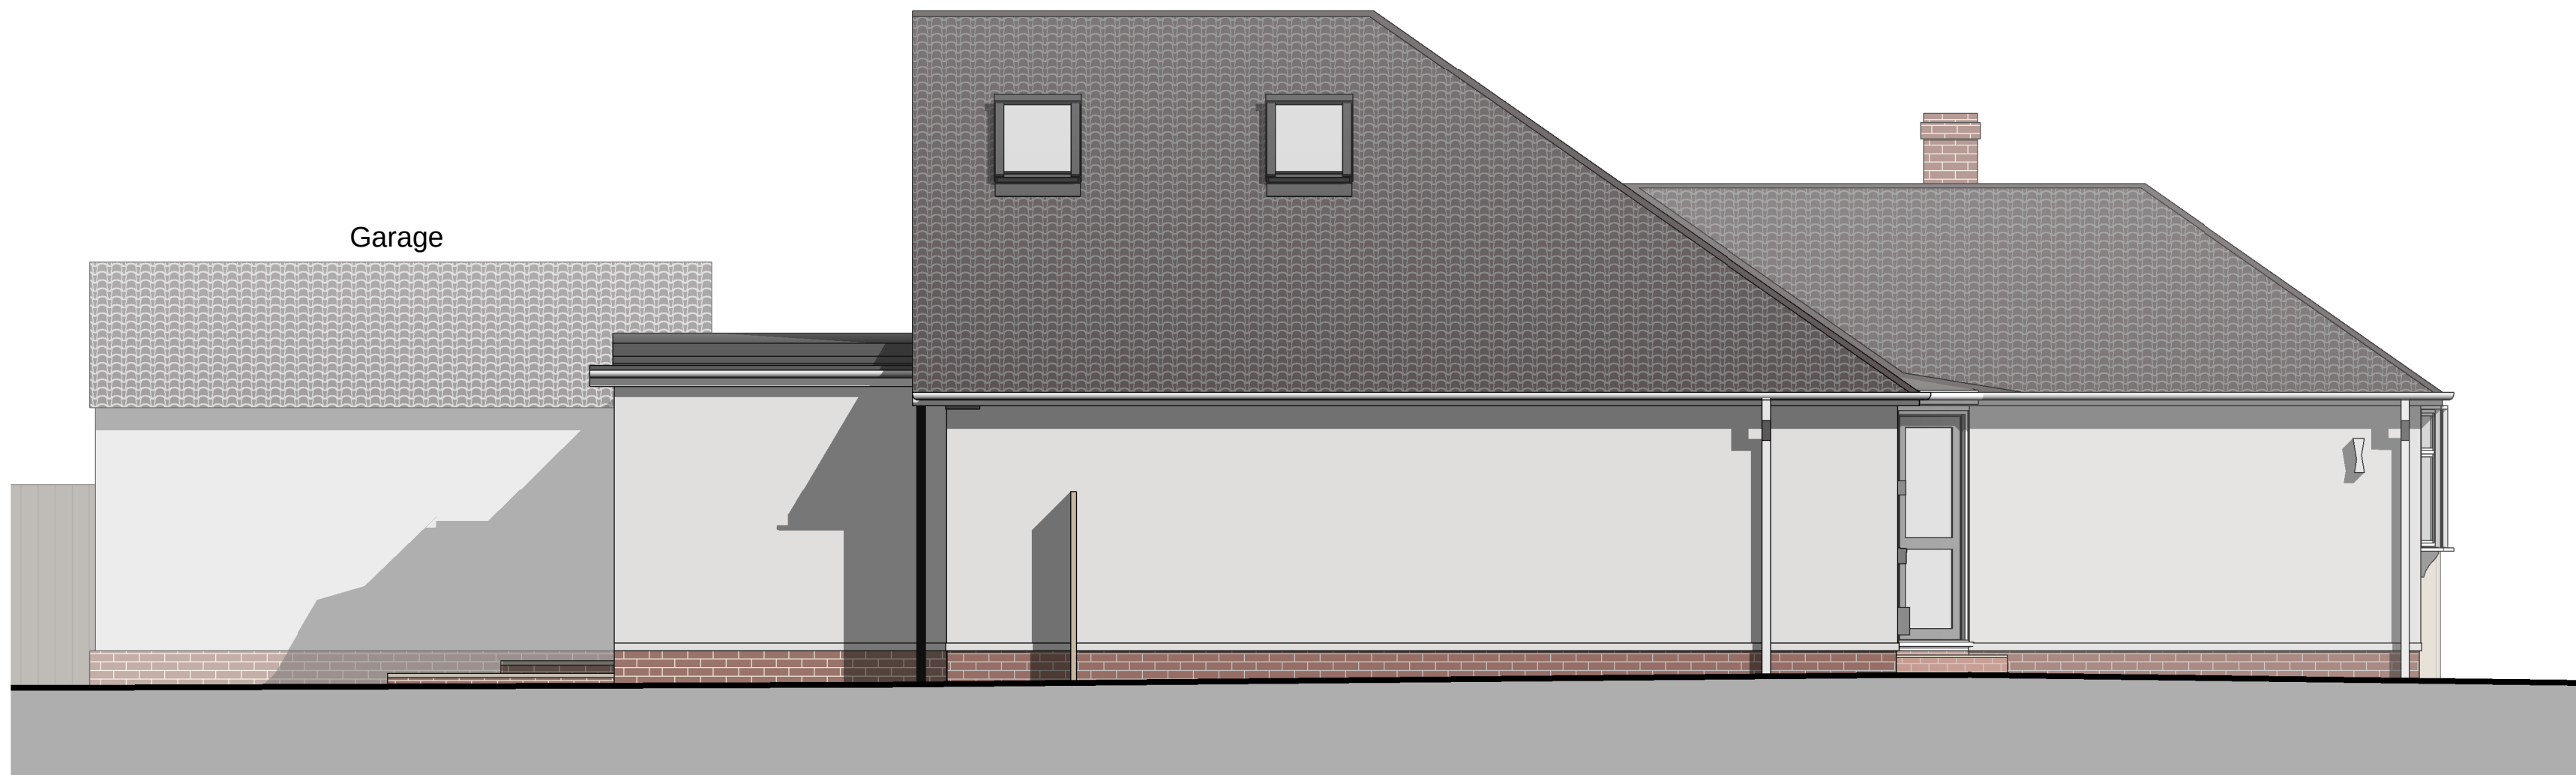

**Proposed South West Elevation**  
1 : 50

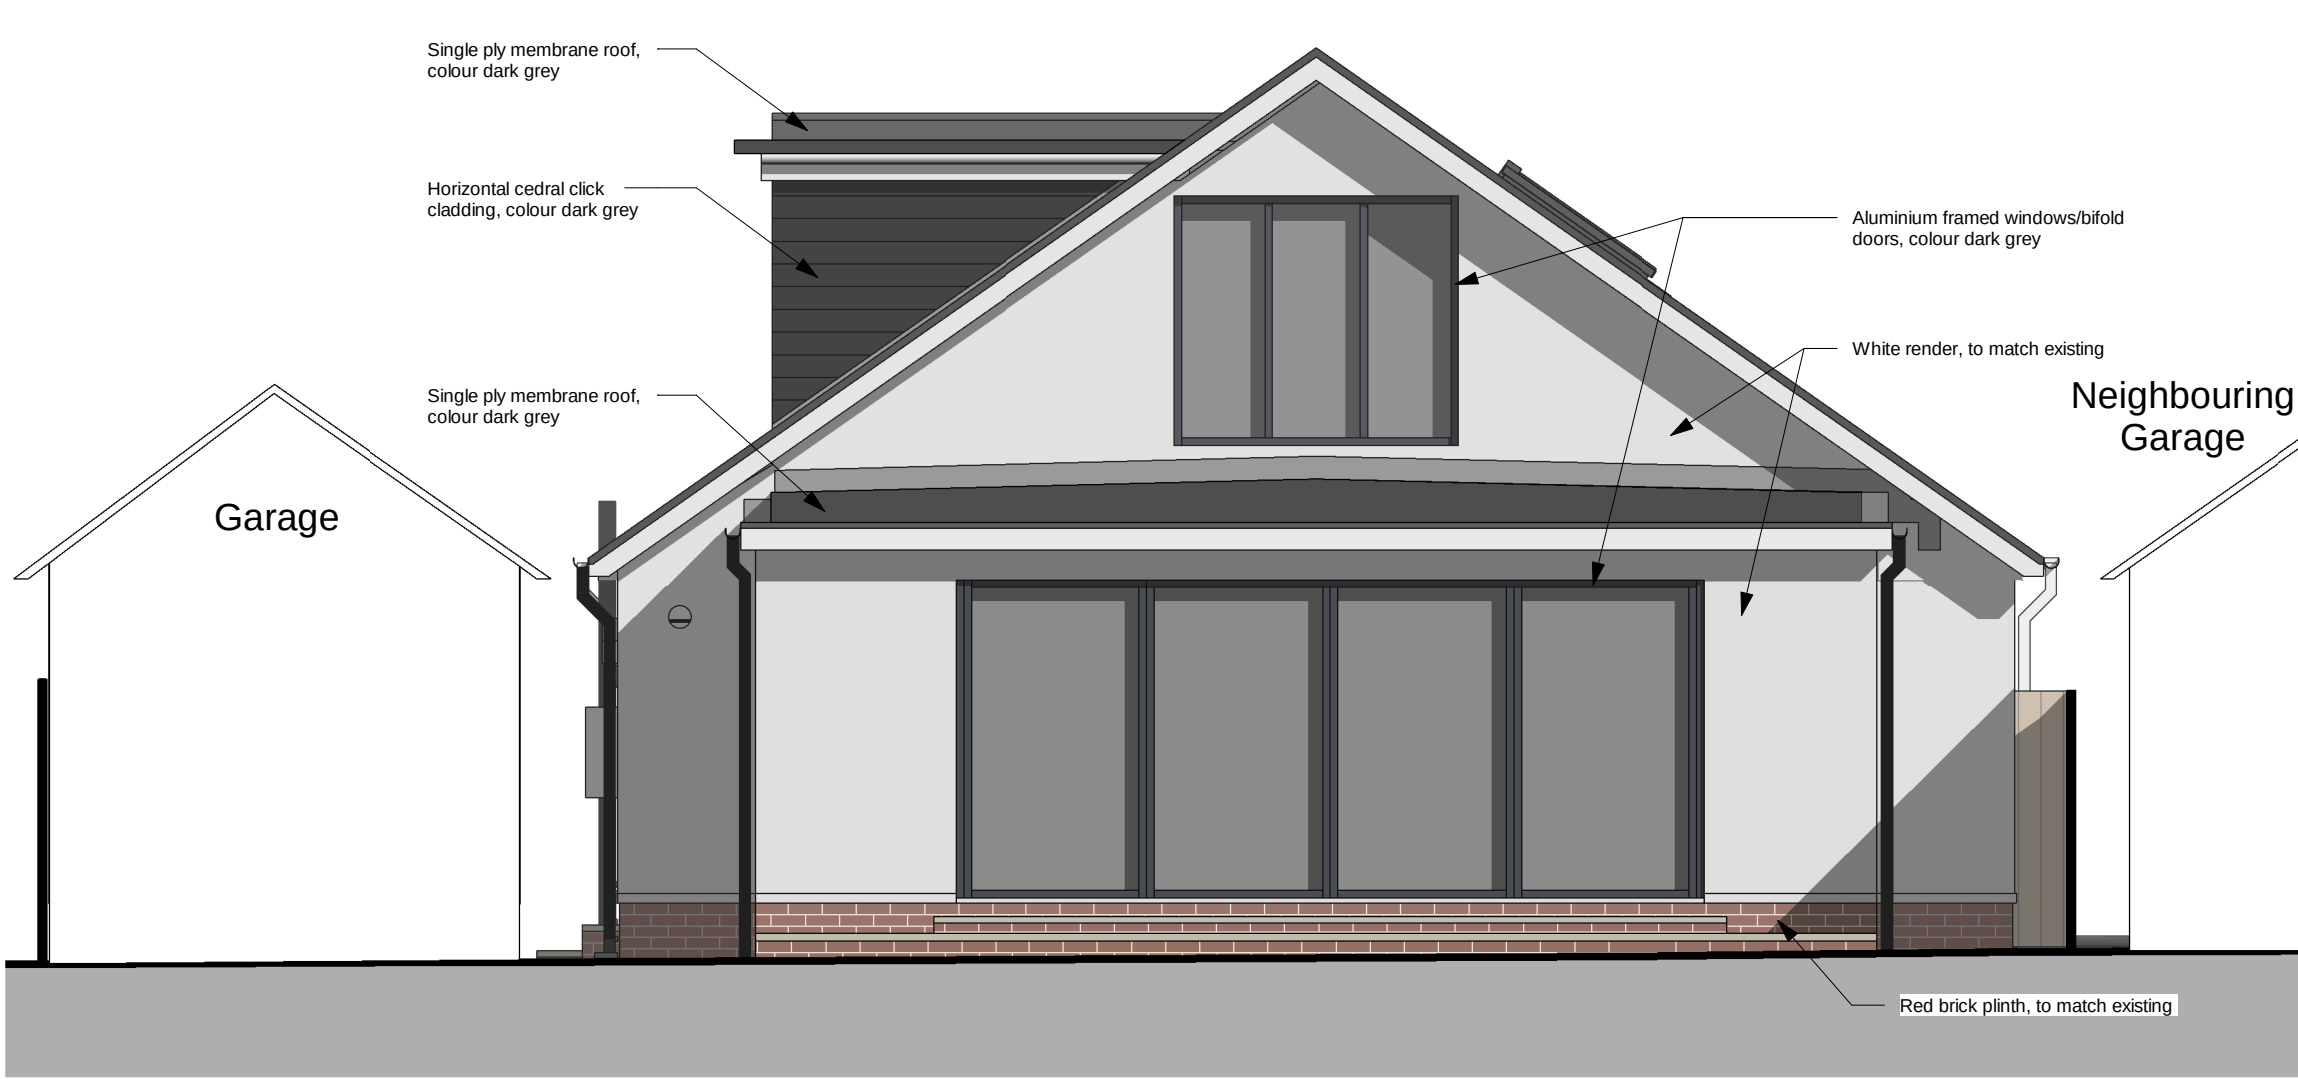

**Proposed North West Elevation**  
1 : 50



**Proposed North East Elevation**  
1 : 50

PLANNING



Hampshire 01794 311253  
Devon 01392 327054  
admin@s4architects.co.uk  
www.studiofourarchitects.com

Client  
**Richard Dalmas**

Project  
**78 Hobb Lane, Southampton**

Title  
**Proposed Elevations**

| Scale  | Paper   | Drawn     | Checked  |
|--------|---------|-----------|----------|
| 1 : 50 | A1      | CRI       | PA       |
| Date   | Job No. | Drwg. No. | Revision |
| Aug 23 | 43072   | 08        |          |

23A08A0072 - 78 Hobb Lane, Southampton - Extension & lift works to bungalow/08 Drawing/08 Rev  
78 Hobb Lane/08 Rev